
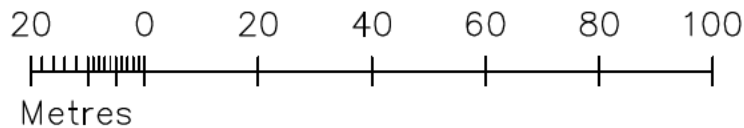


SE/41/01 000314

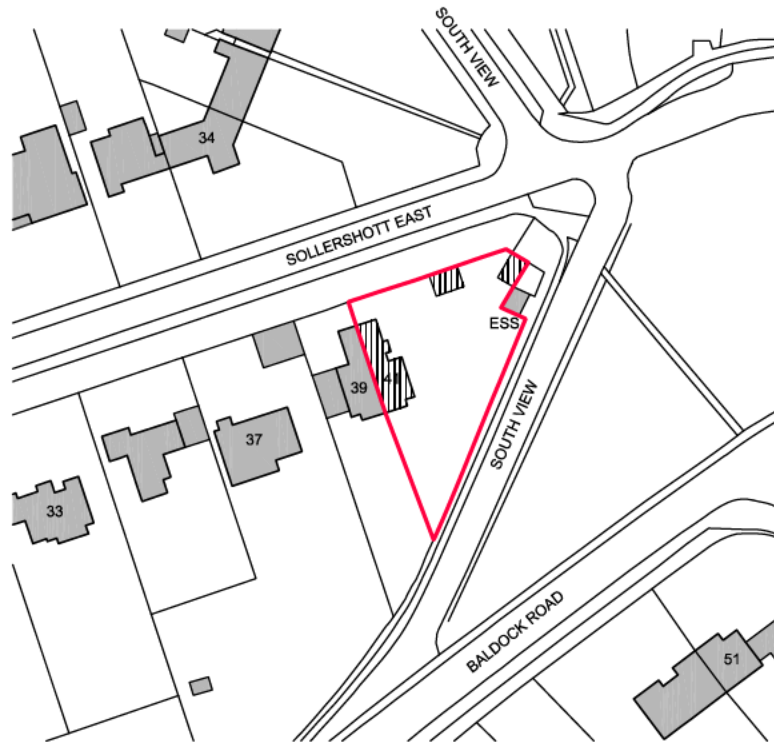

LOCATION PLAN 1:1250

LETCHWORTH GARDEN CITY HERITAGE
FOUNDATION



THIS IS THE DOCUMENT / ONE OF THE
DOCUMENTS RELATING TO THE FIRST STAGE
APPROVAL DATED:

6th February 2026

SUBJECT TO CONDITIONS

AUTHORISED BY THE
HERITAGE & STEWARDSHIP TEAM

PROPOSED TWO STOREY SIDE EXTENSION
TO No 41 SOLLERSHOTT EAST,
LETCHWORTH, HERTS SG6 3JN

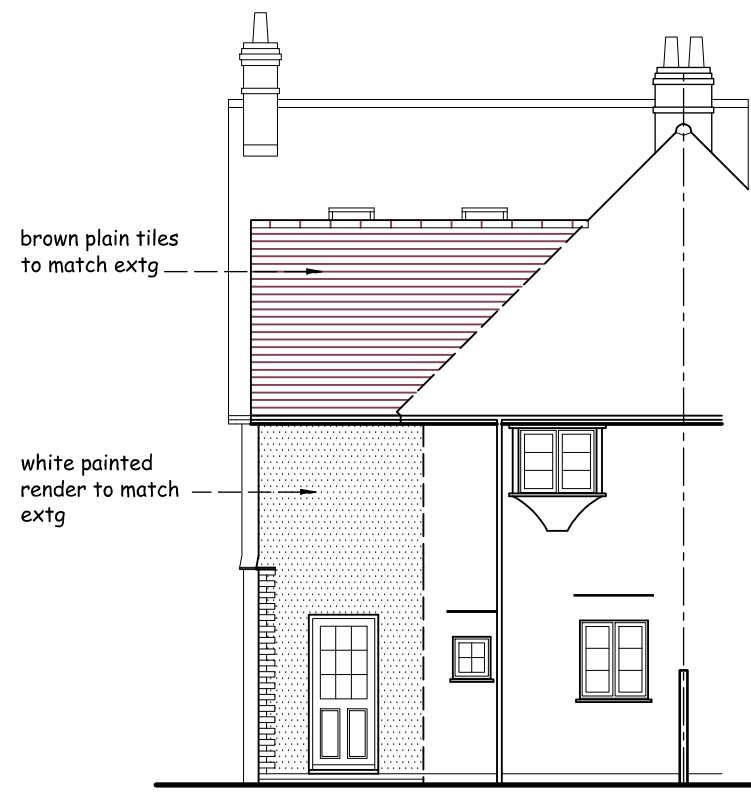 


REAR ELEVATION




SIDE ELEVATION

LEITCHWORTH GARDEN CITY HERITAGE FOUNDATION
THIS IS THE DOCUMENT / ONE OF THE DOCUMENTS RELATING TO THE FIRST STAGE APPROVAL DATED:
6th February 2026
SUBJECT TO CONDITIONS
AUTHORISED BY THE HERITAGE & STEWARDSHIP TEAM


Any new windows to be flush casements with mechanical joints, equal sight lines, external glazing bars and concealed trickle vents

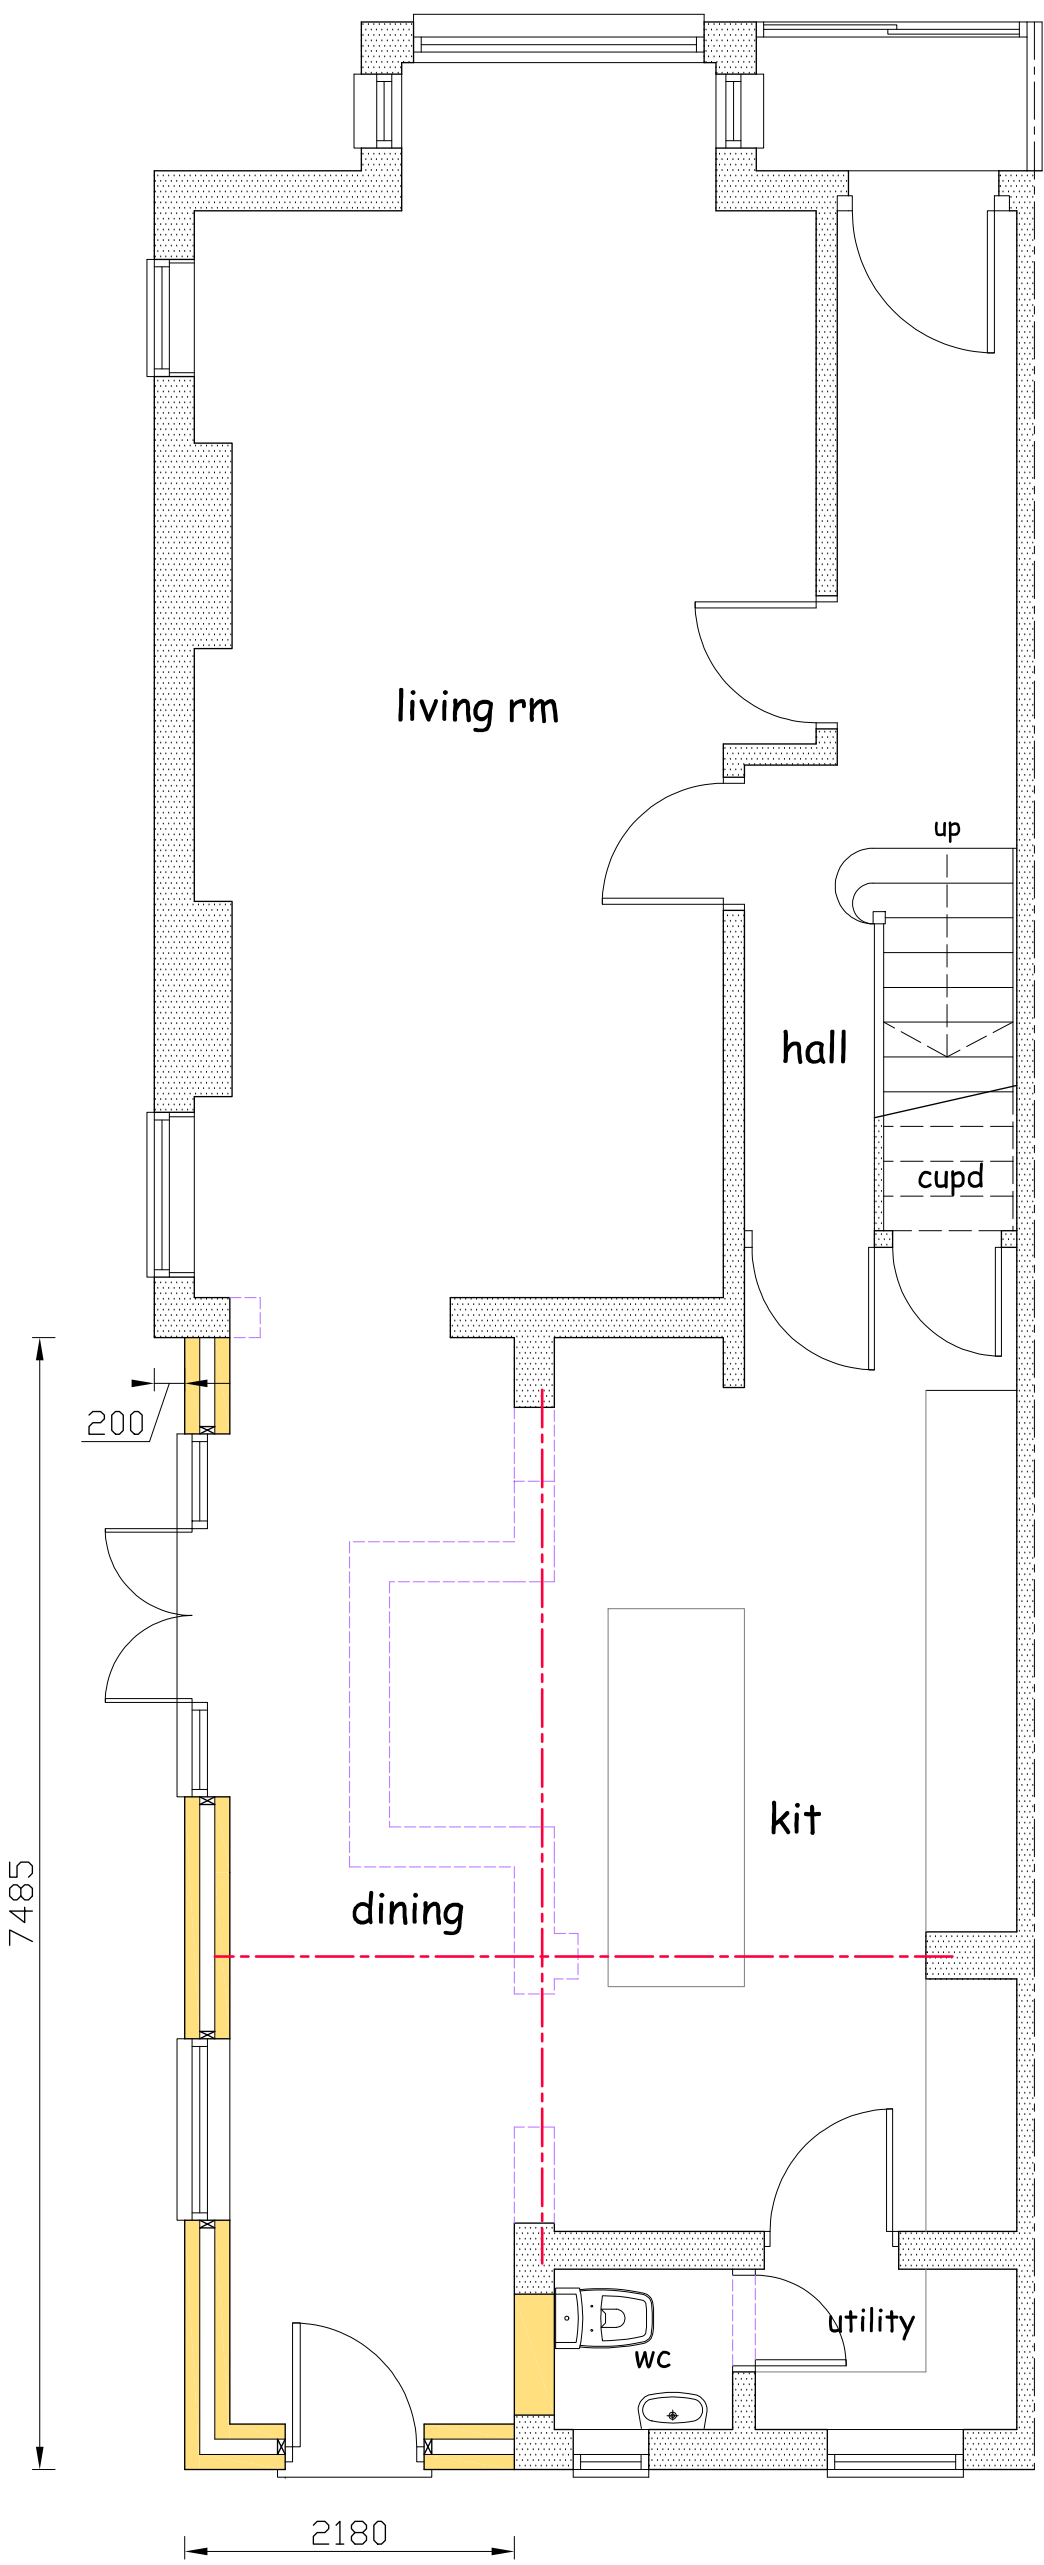


GROUND FLOOR PLAN

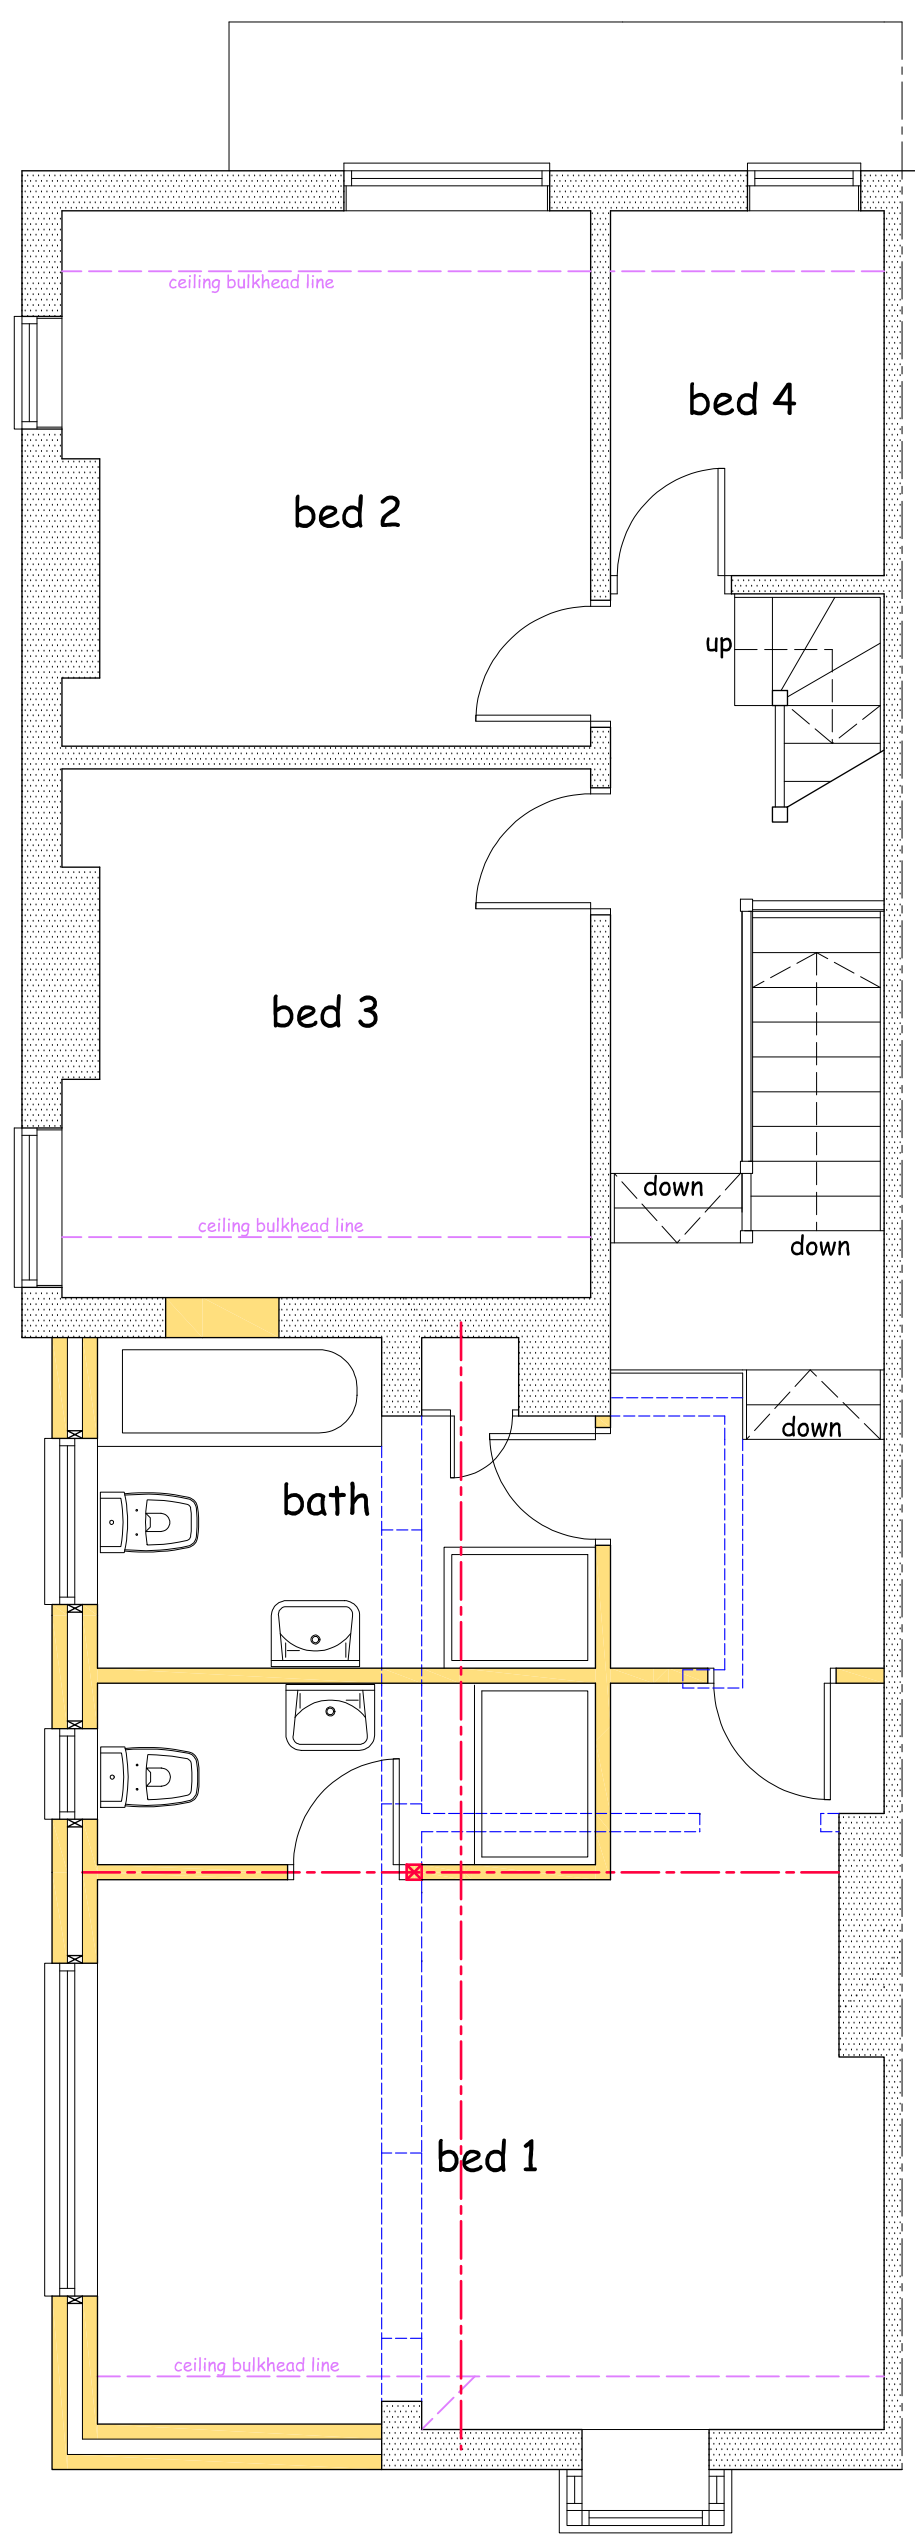


FIRST FLOOR PLAN

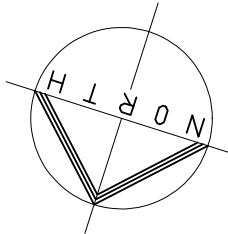

SOUTH VIEW

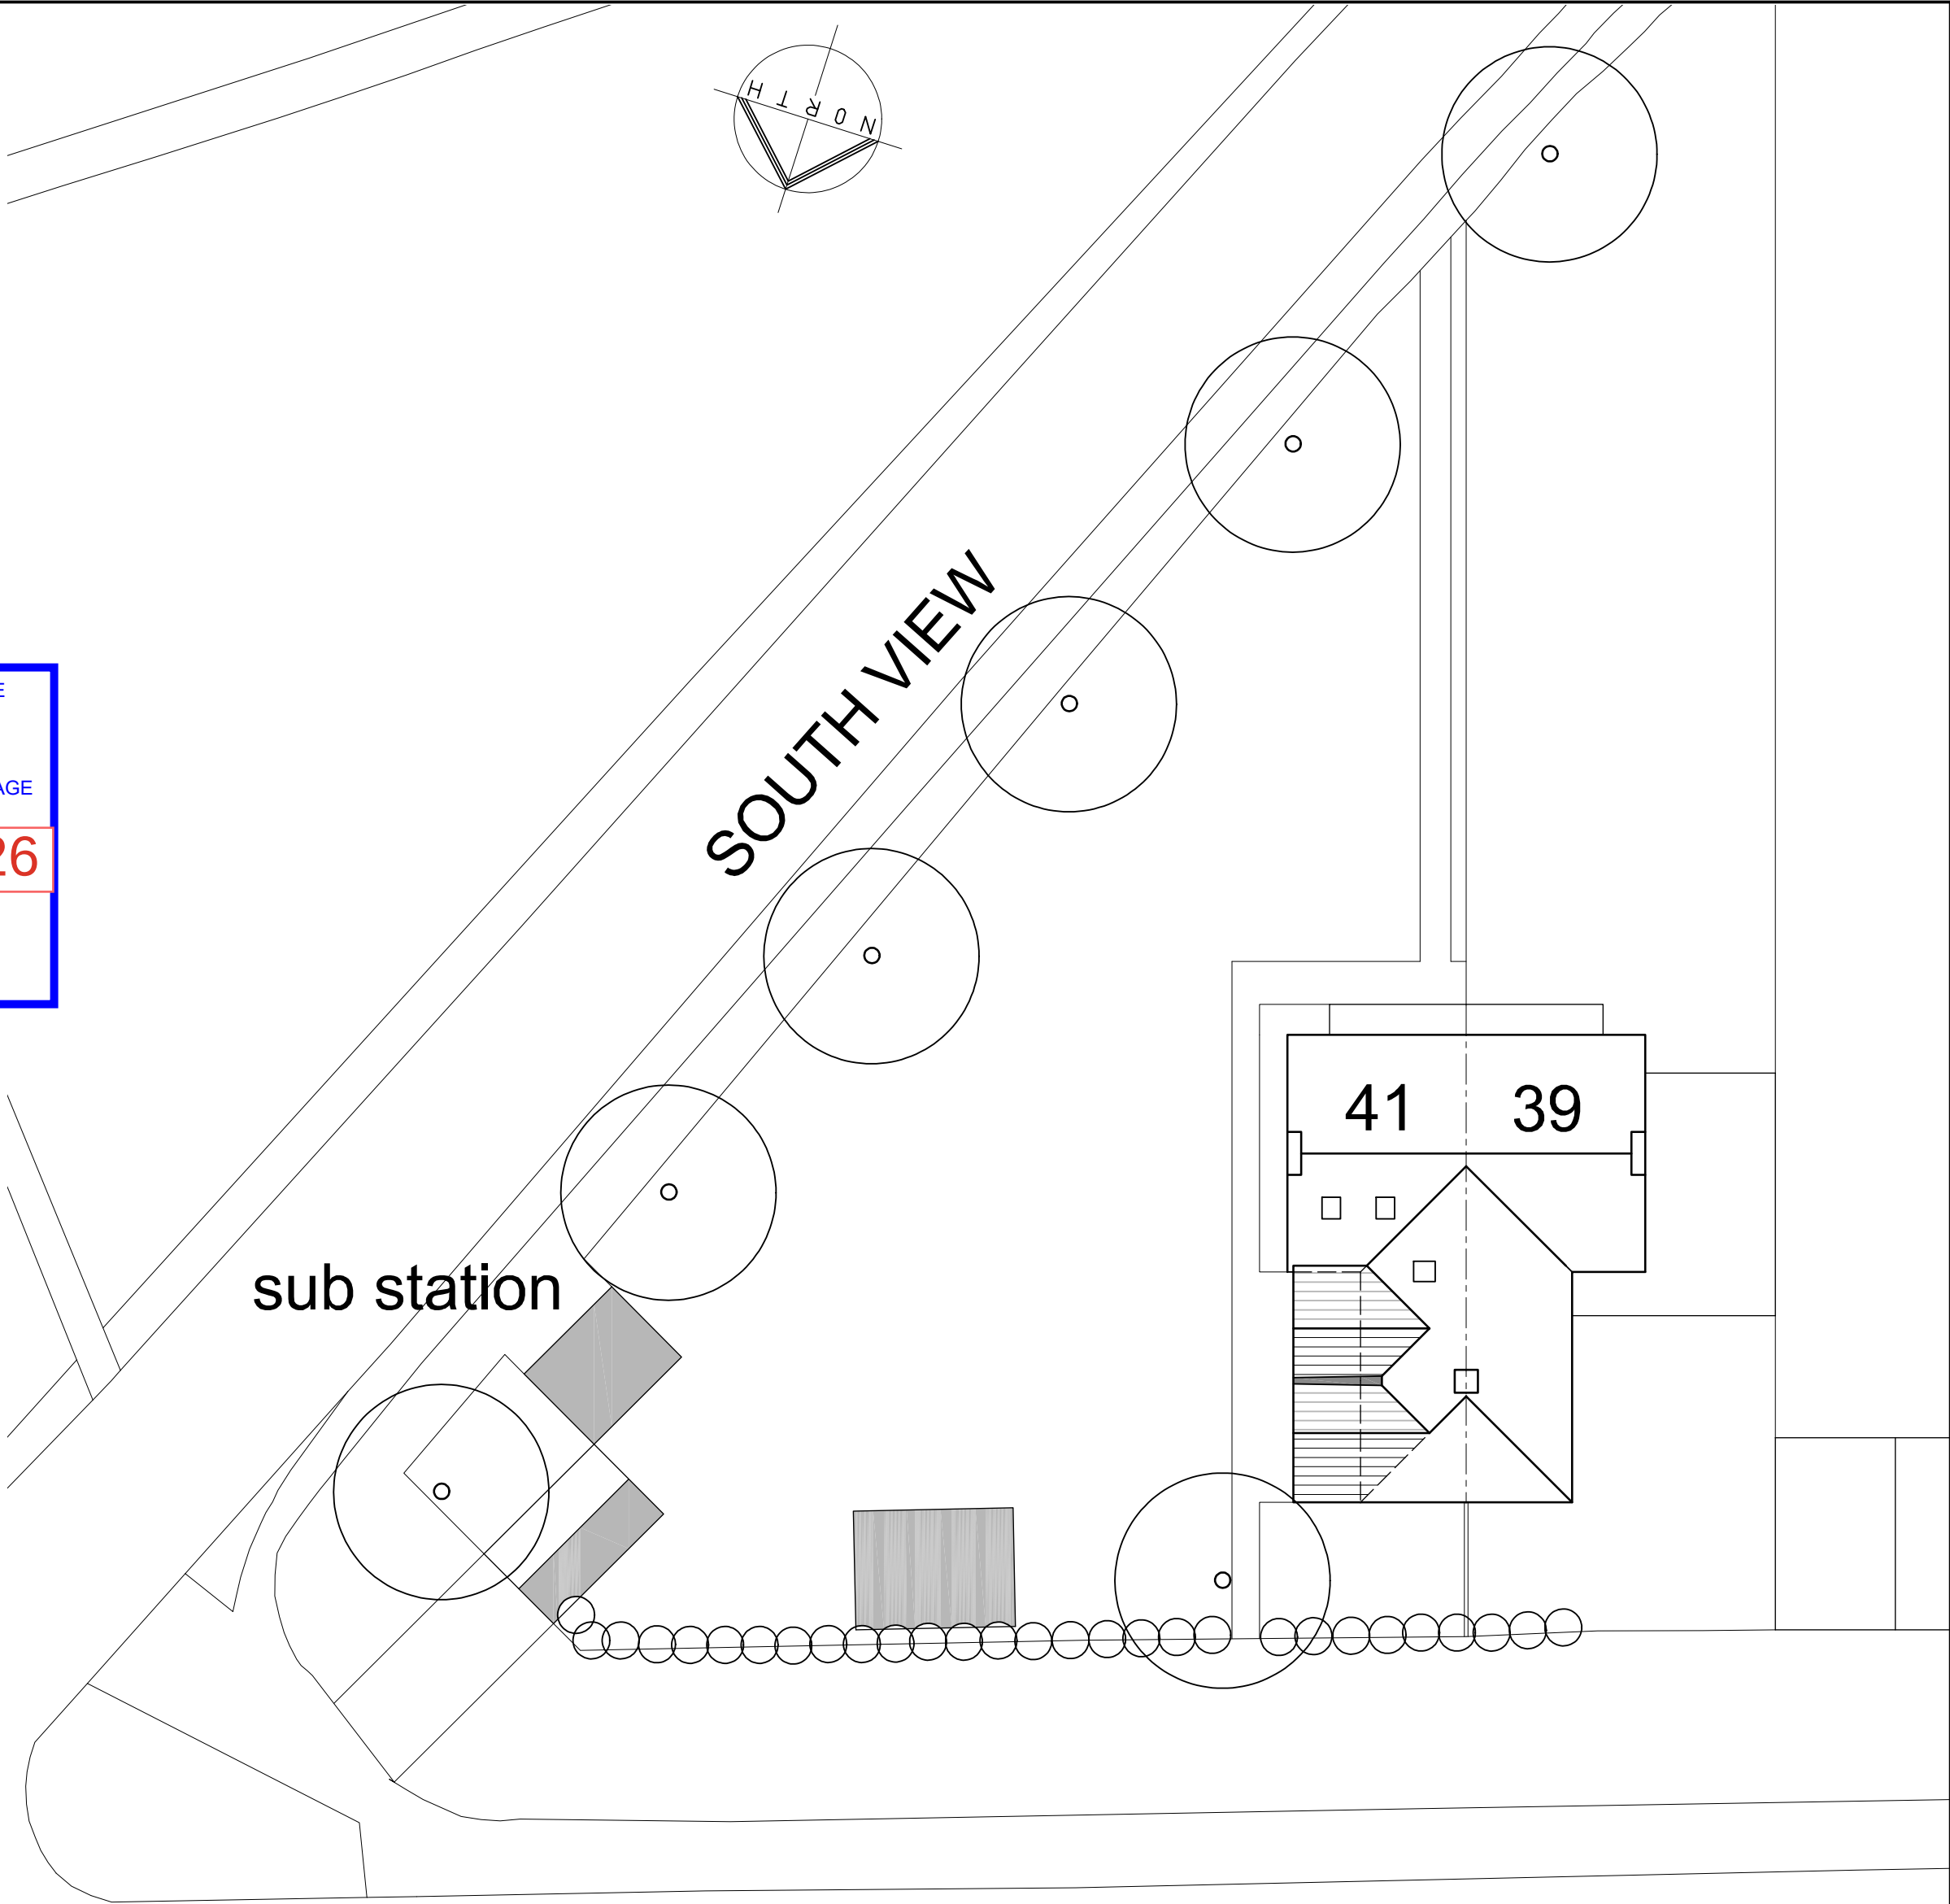

SOLLERSHOTT EAST

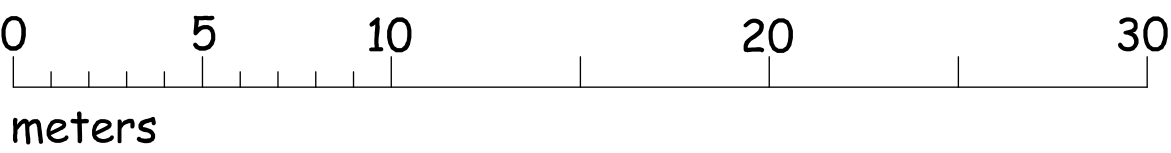

SITE PLAN 1:200

000314

Project	PROPOSED TWO STOREY SIDE EXTENSION TO No 41 SOLLERSHOTT EAST, LETCHWORTH, HERTS SG6 3JN
Client	MR JOHN FEARON
Drawing	PROPOSED PLAN
Scale	1:50 & 1:100 @ A1
Drawn	C.R
Checked	
Date	Sept 25
Drawing No.	

FEA/25/02

This drawing and design is copyright and must not be reproduced in part or in whole without prior written consent. Contractors must verify all dimensions on site before commencing work

