




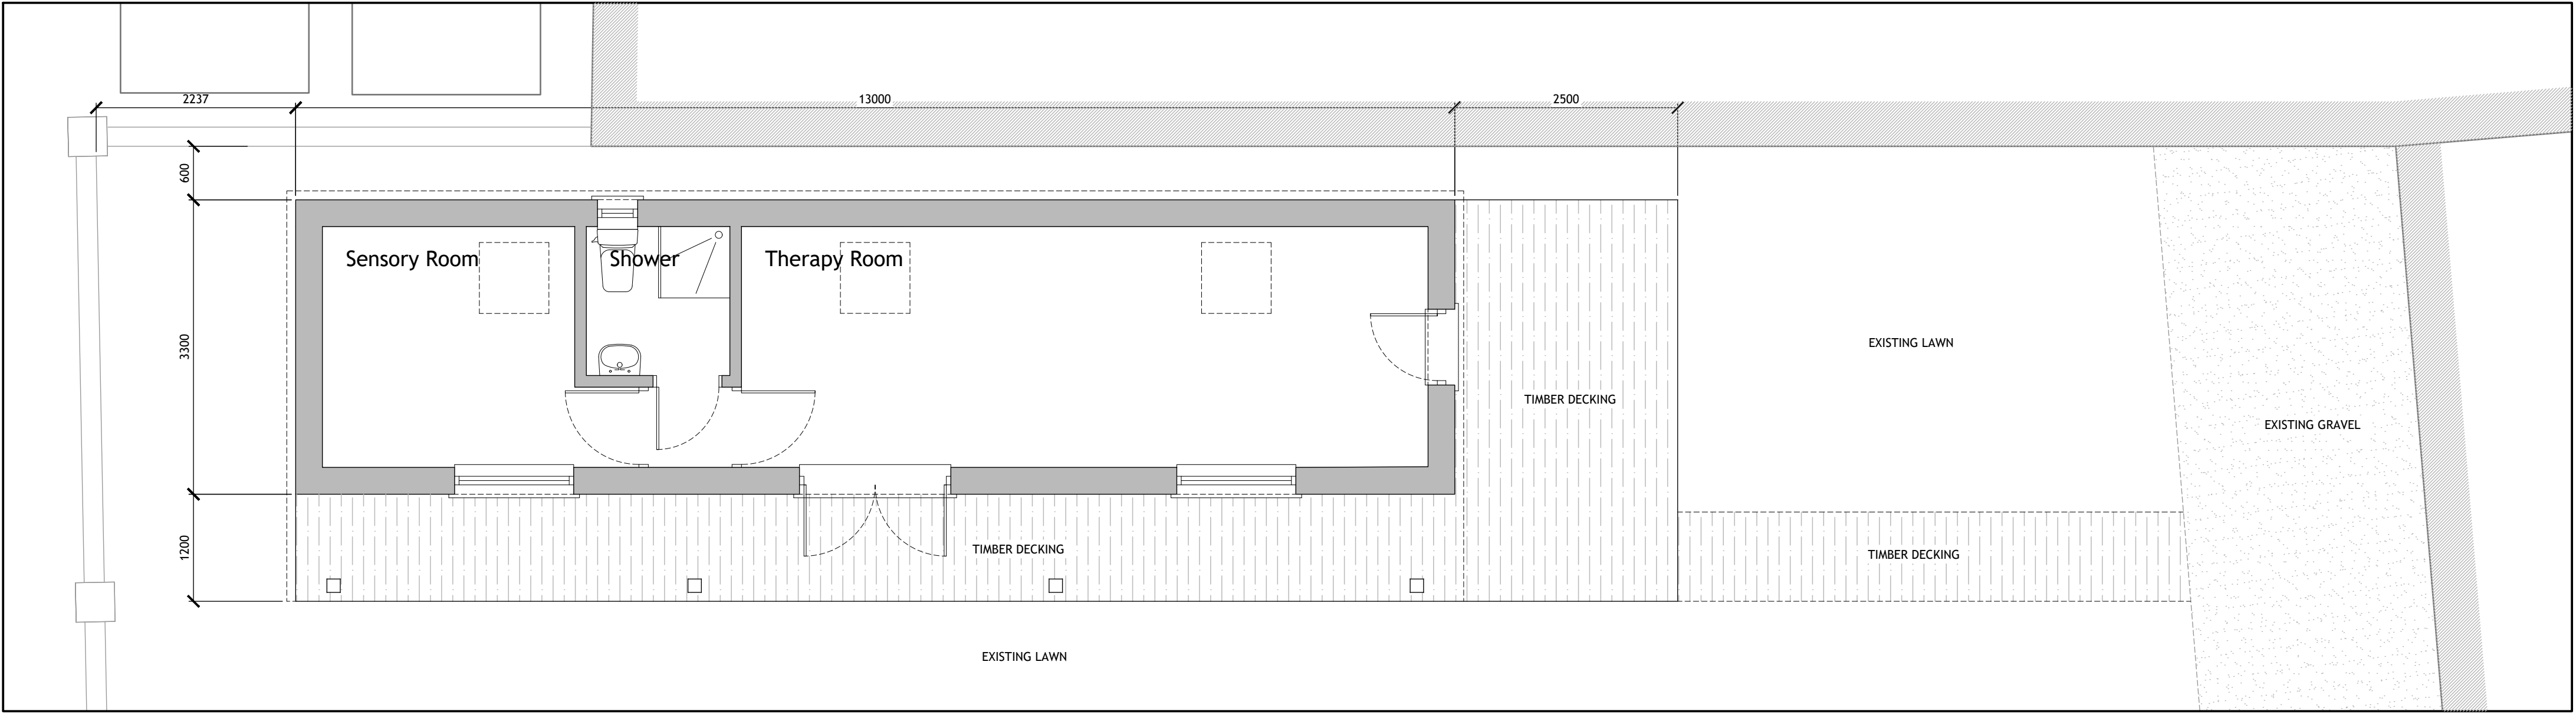



PROPOSED GROUND FLOOR PLAN
SCALE 1:50

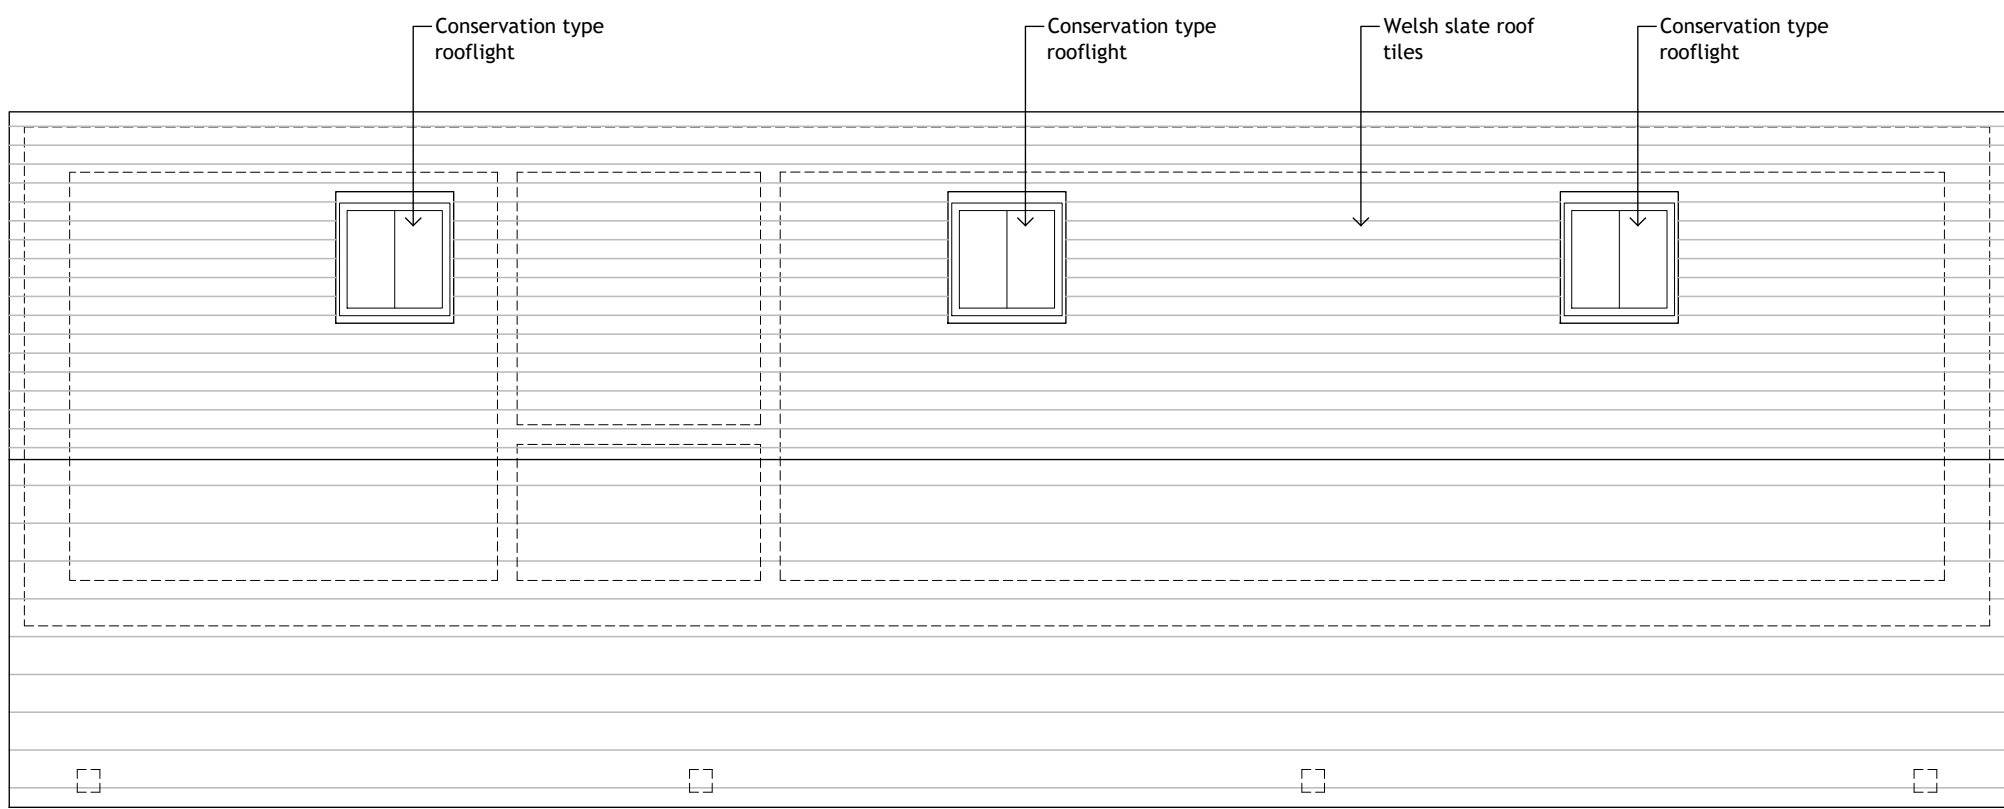

PROPOSED ROOF PLAN
SCALE 1:50

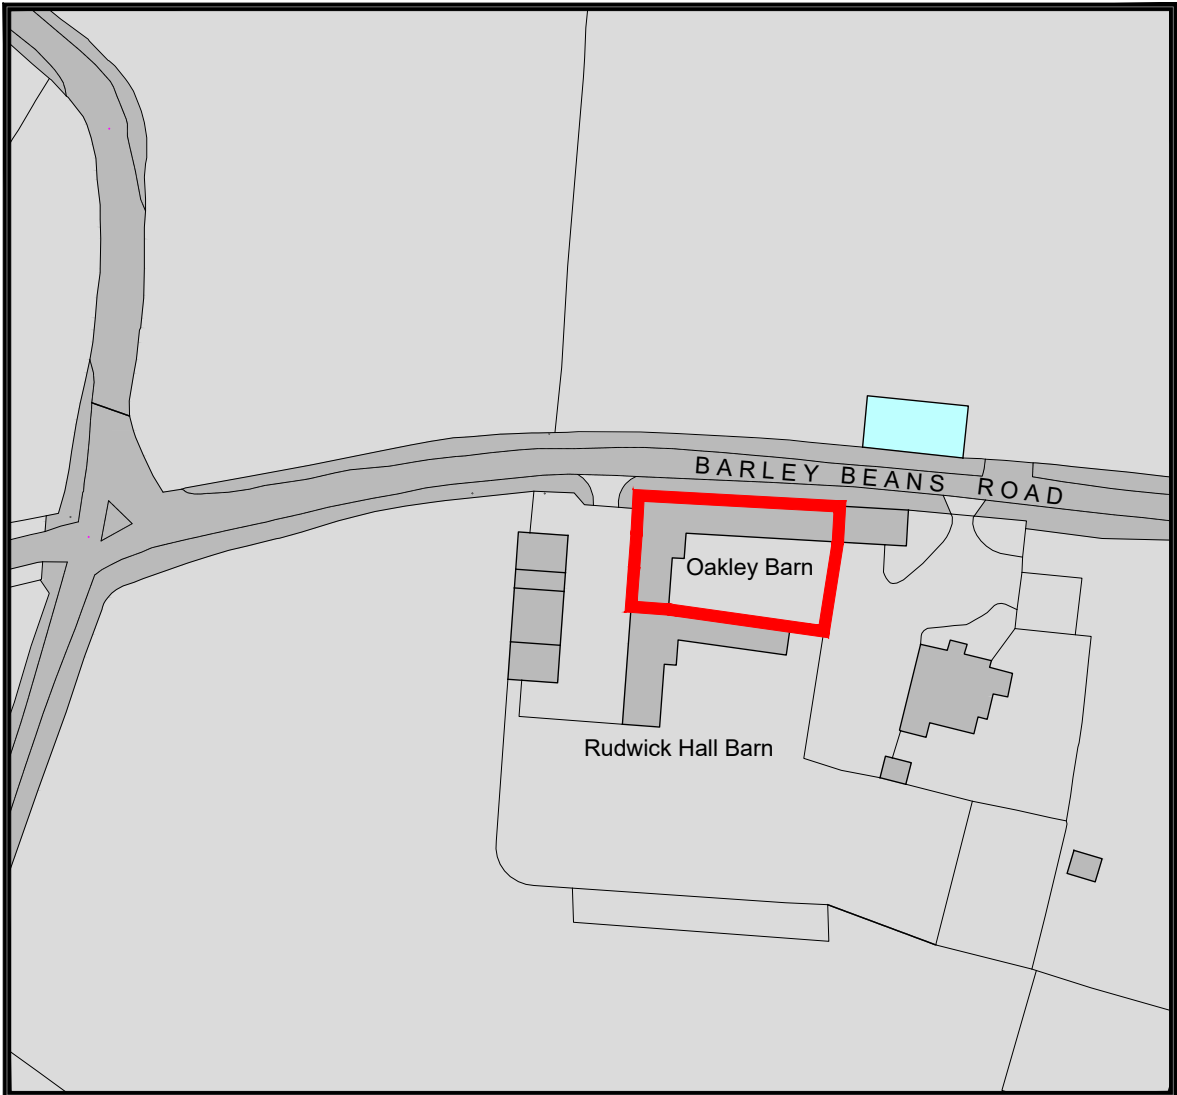

LOCATION PLAN
1:1250

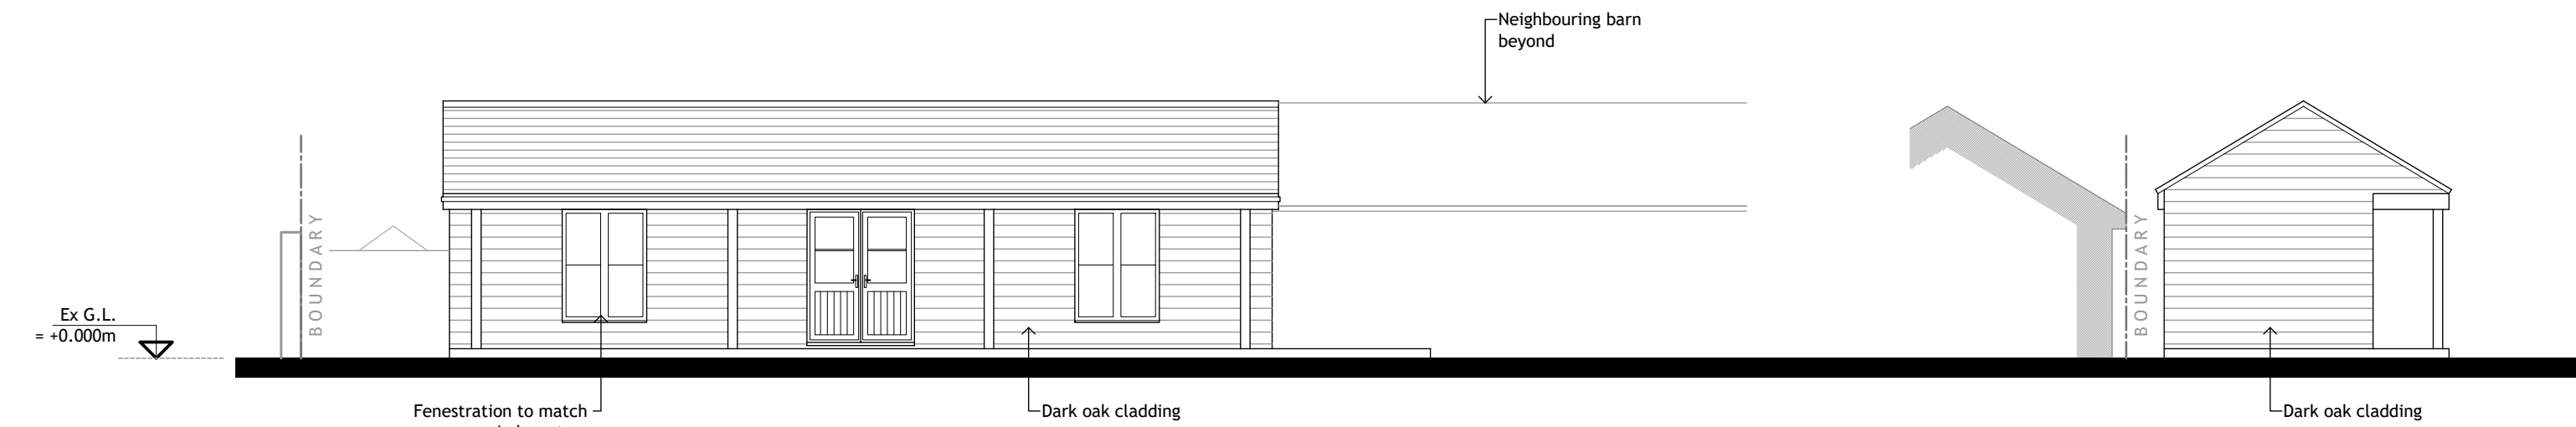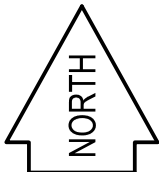


PROPOSED OUTBUILDING -
FRONT (NORTH) ELEVATION
SCALE 1:100

PROPOSED OUTBUILDING -
SIDE (WEST) ELEVATION
SCALE 1:100




PROPOSED OUTBUILDING -
REAR (SOUTH) ELEVATION
SCALE 1:100

PROPOSED OUTBUILDING -
SIDE (EAST) ELEVATION
SCALE 1:100

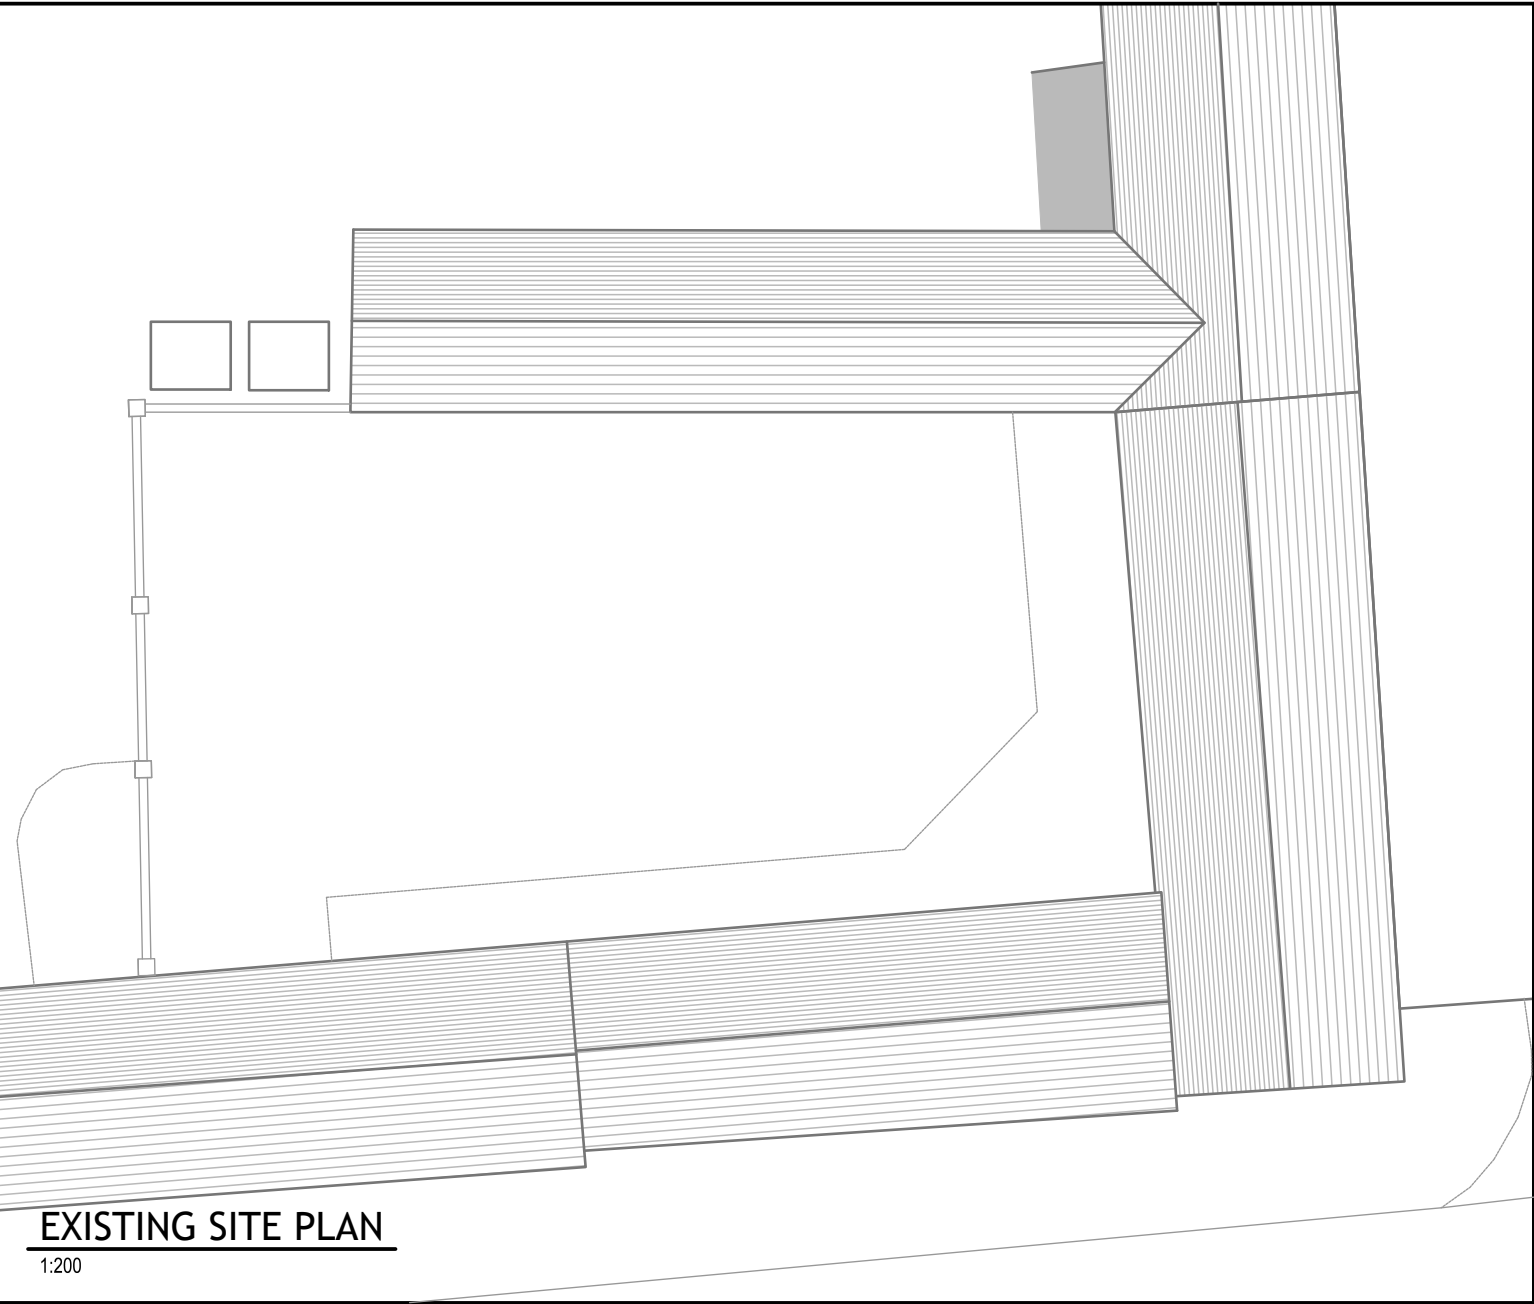

EXISTING SITE PLAN
1:200

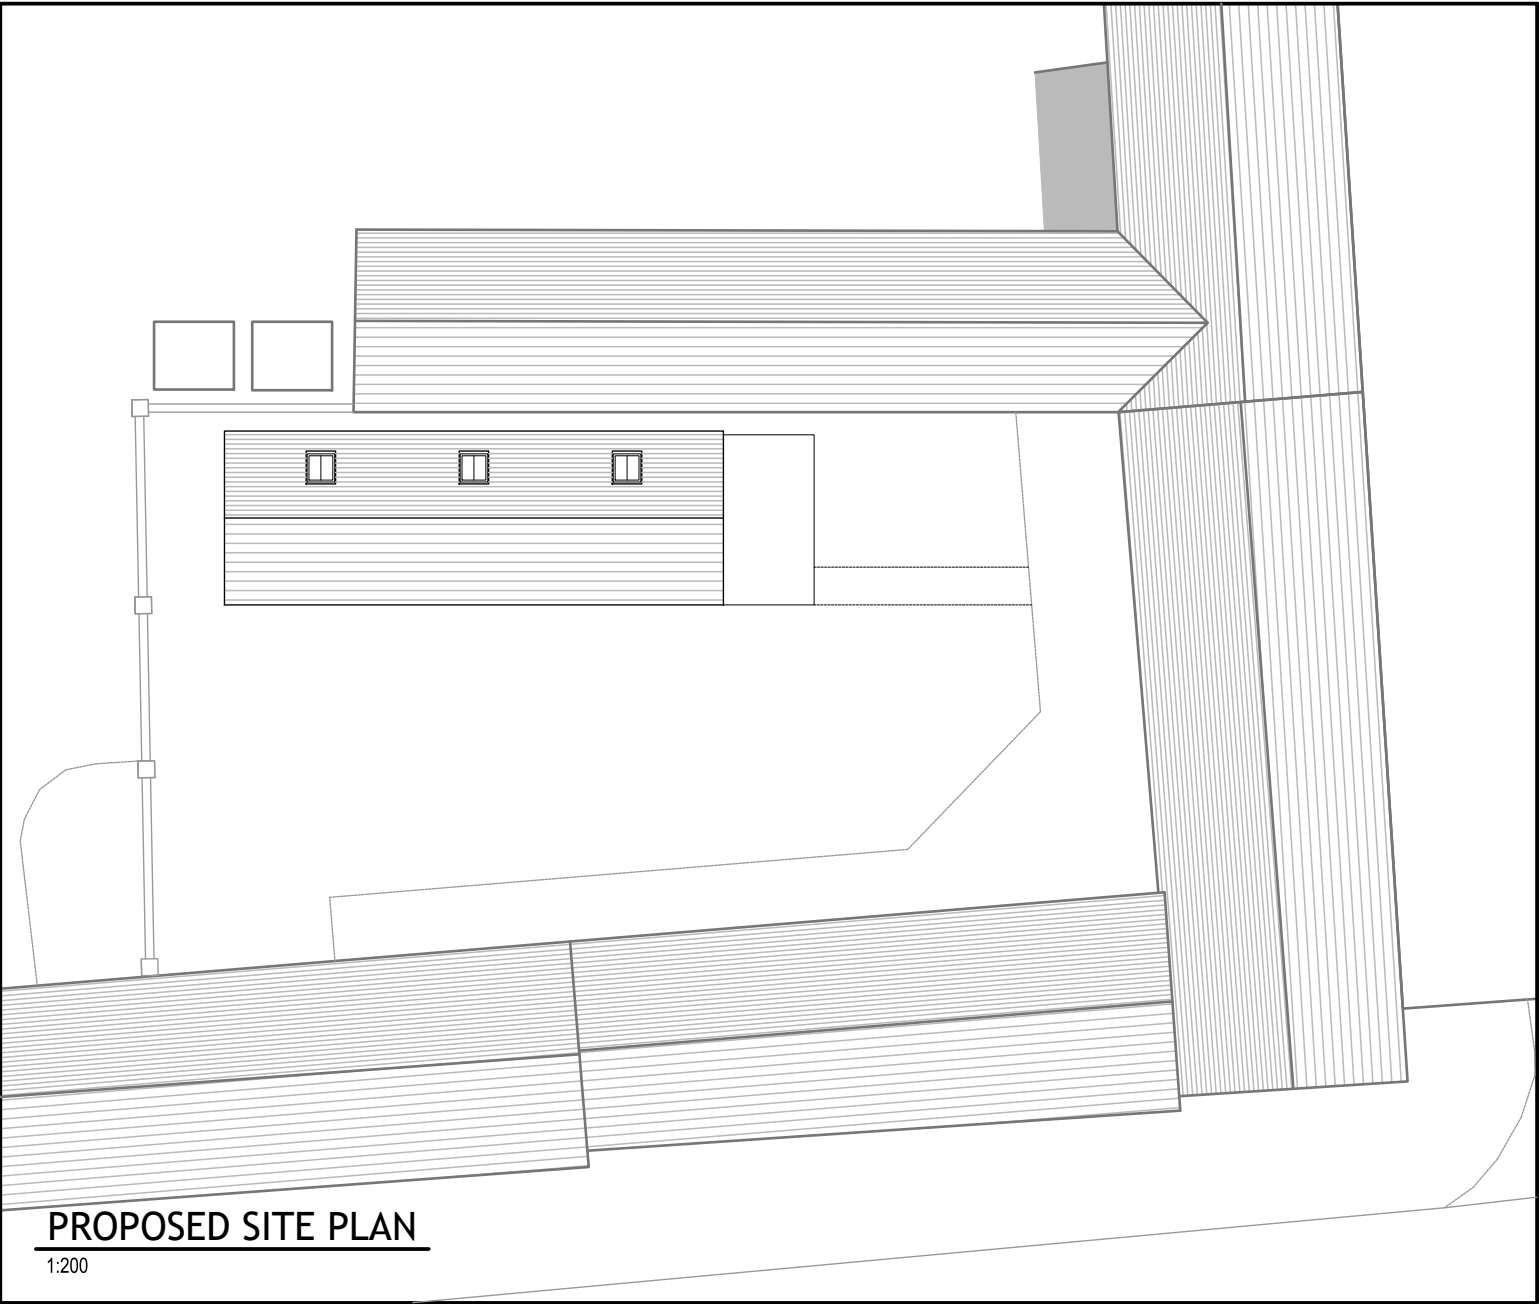

PROPOSED SITE PLAN
1:200

REV.	DATE	DESCRIPTION	BY	
AMENDMENTS				
Client				
Mr. D. FRENCH				
Project				
PROPOSED OUTBUILDING OAKLEY BARN, RUDWICK HALL BARN PETERS GREEN				
Title				
EXISTING/PROPOSED ELEVATIONS AND SITE PLANS				
p.w.roseman associates ltd.				
Architectural and Structural Design				
8 The Firs St Albans Herts AL1 1UN Tel: 01727 610335				
info@pwrseman.com				
Designed by:	P.W.R.	Scales @ A1:-		1:50, 1:100, 1:200
Drawn by:-	P.W.R.			
Checked by:-				
Date:-	May 25	DRAWING No.		1695/01