



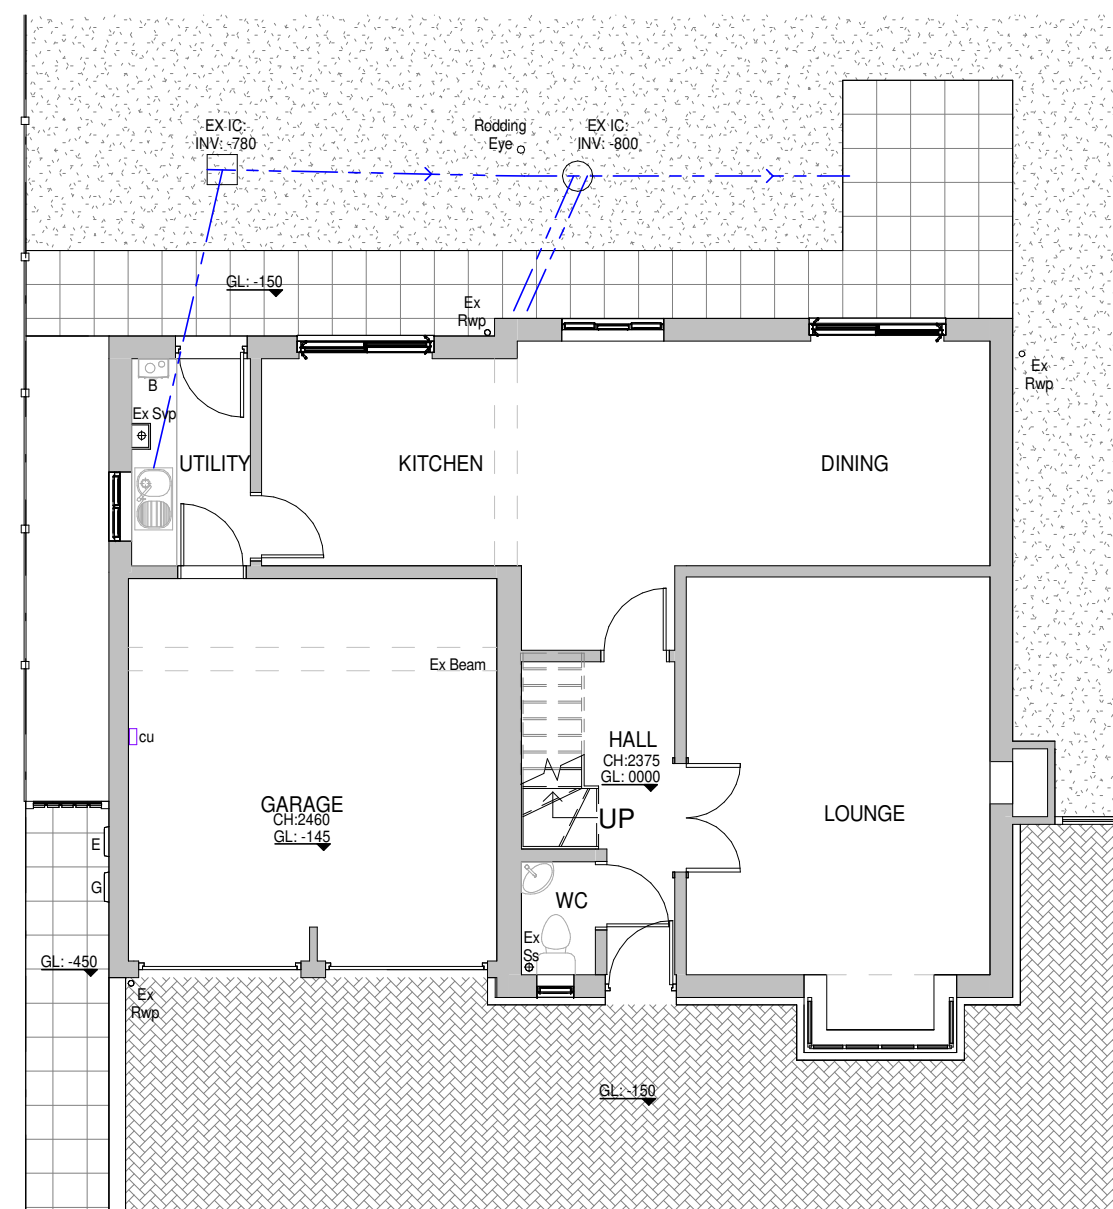

1 Existing Ground Floor Plan
1 : 100

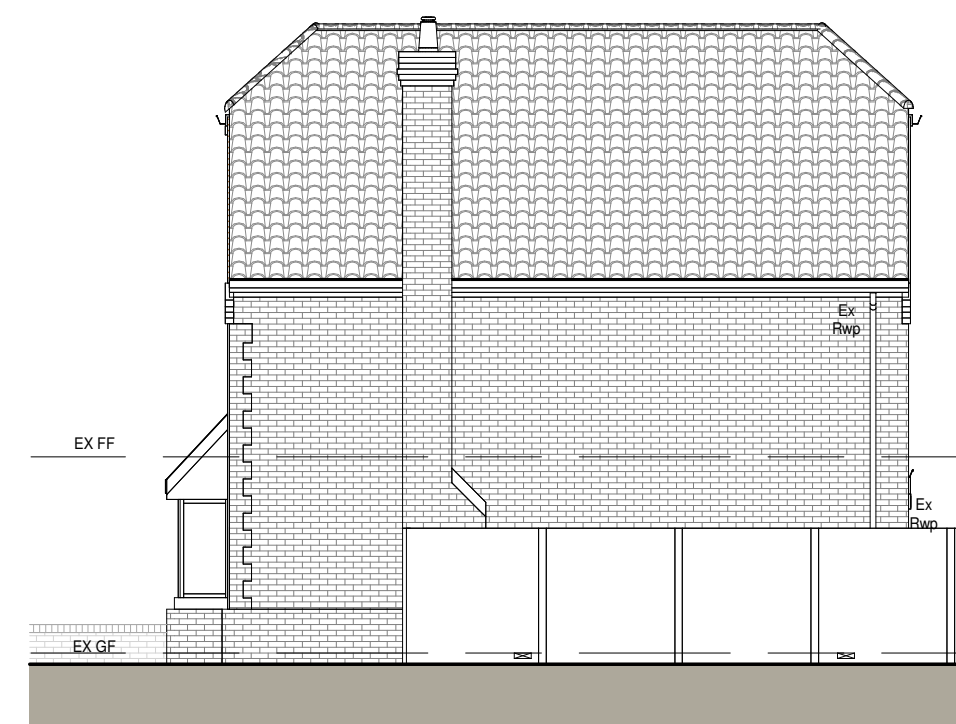

2 Existing East Elevation
1 : 100



3 Existing North Elevation
1 : 100



4 Existing West Elevation
1 : 100



5 Existing South Elevation
1 : 100



6 Proposed East Elevation
1 : 50

MATERIALS

Walls
Existing Face Brick with Brick Headers
Quoining Detail and Brick Plinth
Proposed Face Brick and Brick Plinth to Match


Roof
Existing Concrete Interlocking Tile

Windows
Existing UPVc Windows with Glazing Bars
Proposed UPVc Windows with Glazing Bars

Doors
Existing UPVc Doors

KEY PLAN


Site Boundary
Proposed Brick
Landscaping
Paving
Patio

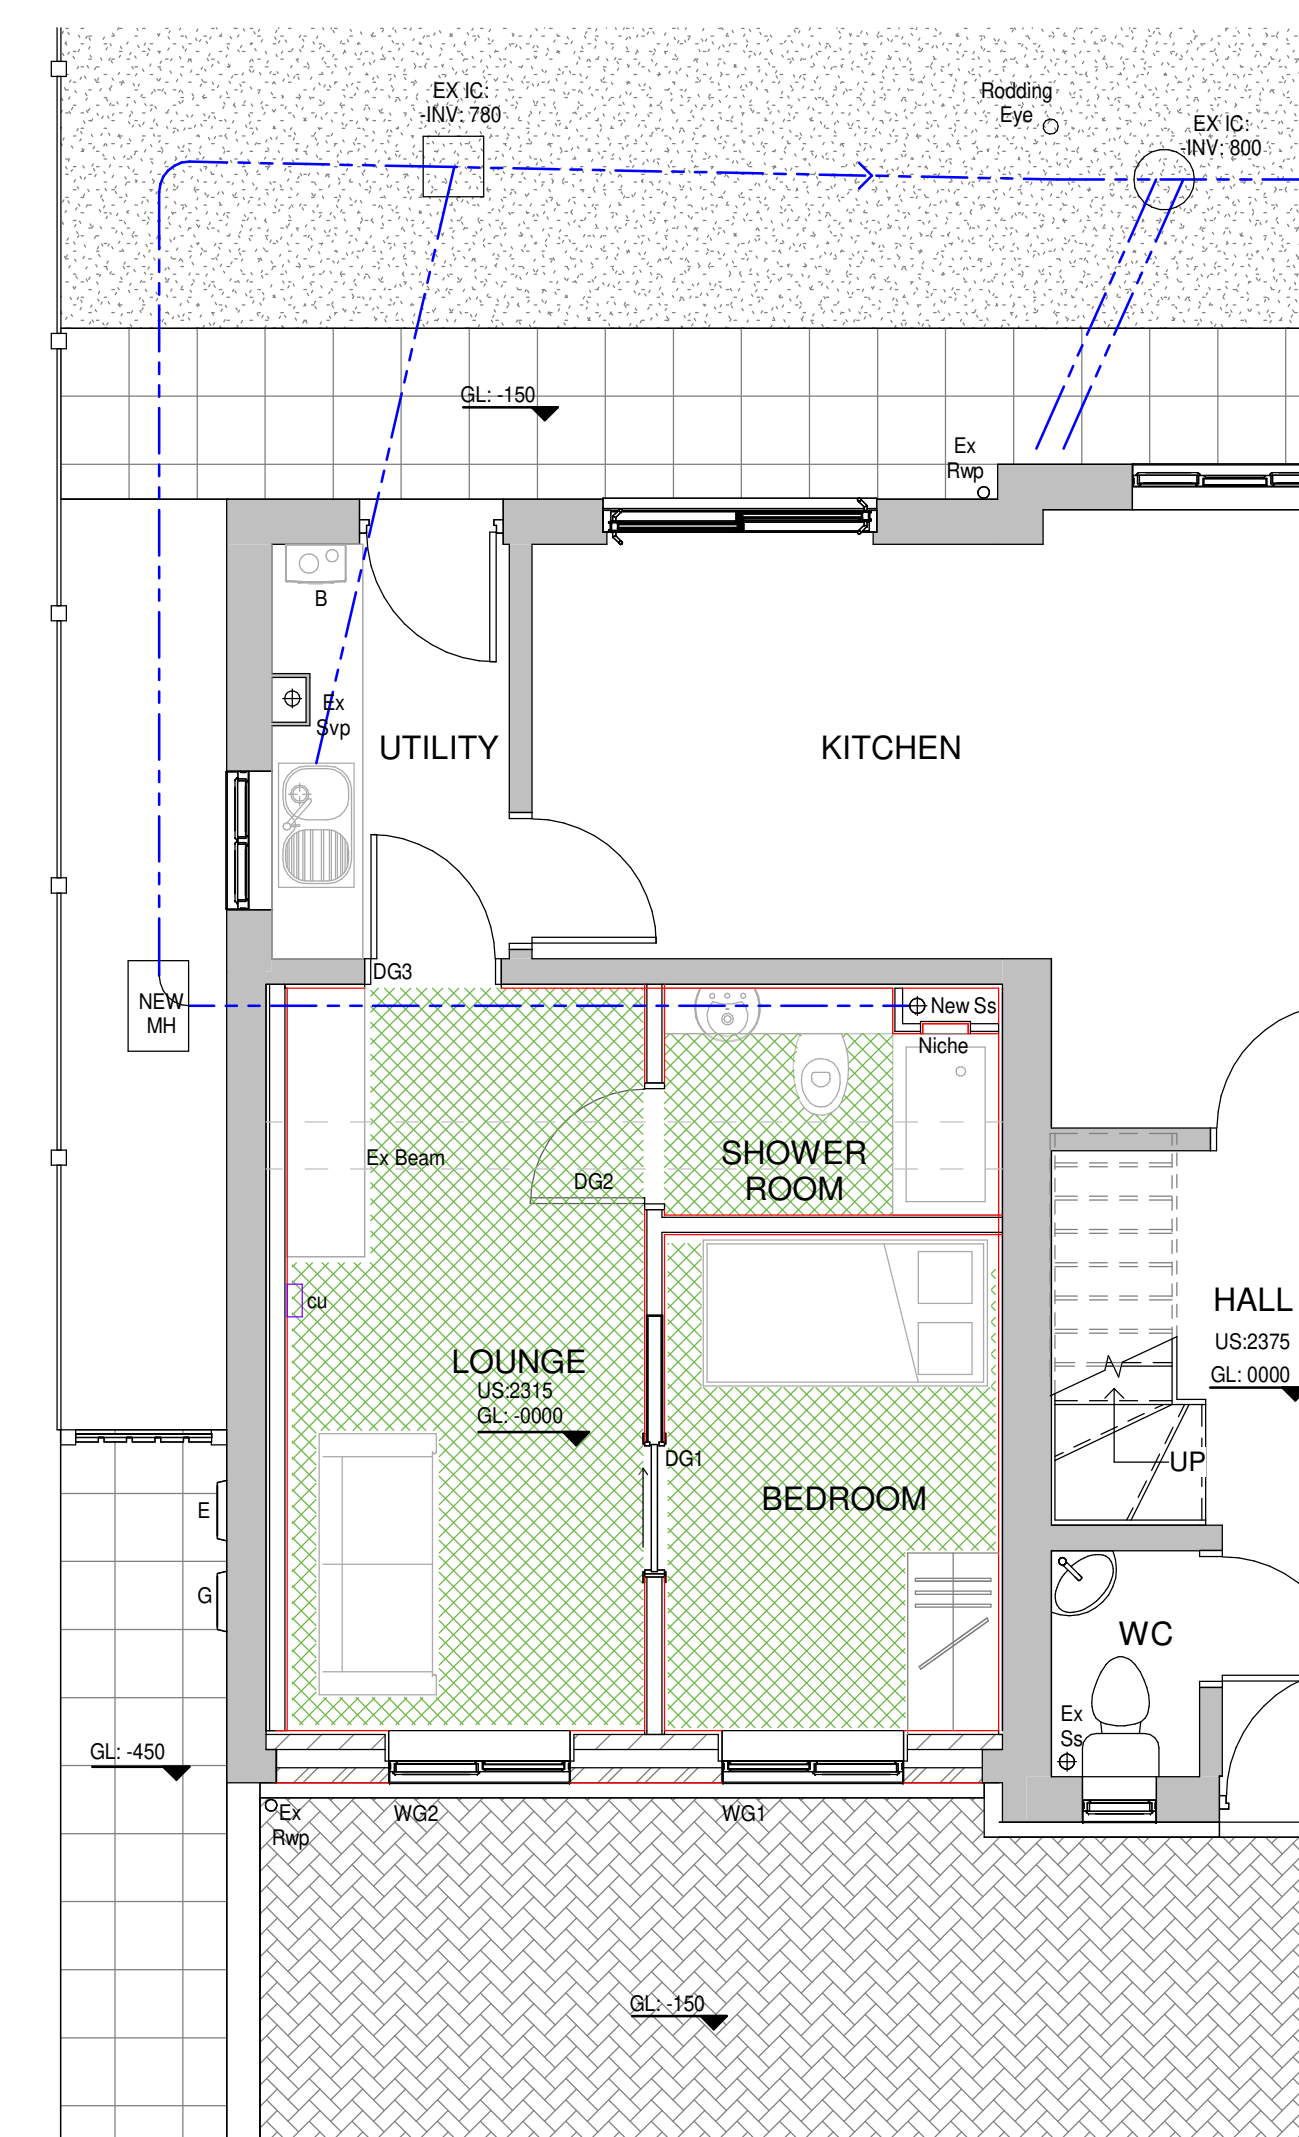

7 Proposed Ground Floor Plan
1 : 50



8 Proposed Site/Roof Plan
1 : 200

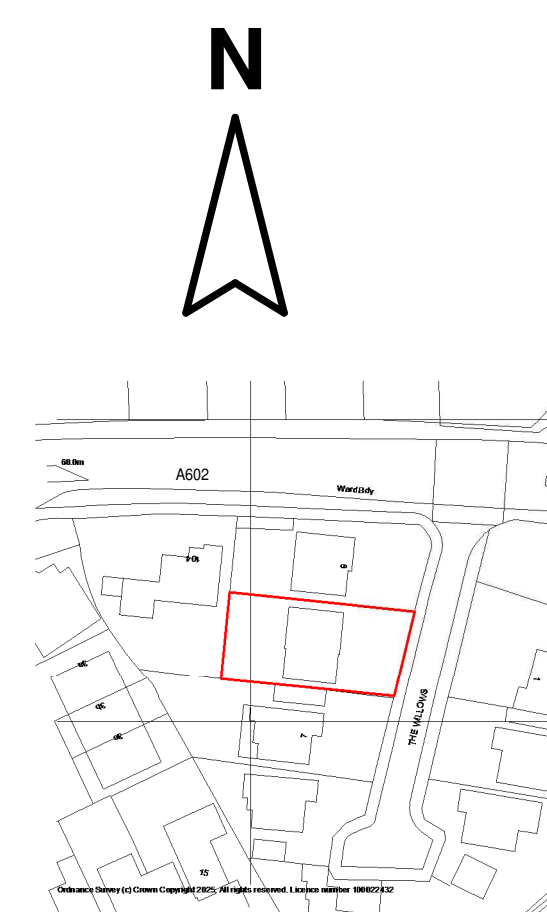

9 Location Plan
1 : 1250



10 3D View



HOME EXTENSION TEAM

4 Brand Street, Hitchin, Hertfordshire, SG5 1HX
Tel: (01462) 440099 E-mail: hitchin@het.co.uk

CLIENT:
Mrs Duncan

PROJECT:
8 The Willows
Hitchin
Hertfordshire
SG4 9EB

DRAWING TITLE:
Proposed Garage Conversion into
Habitable Space

Existing Plans, Proposed Plans,
Proposed Site/Roof Plan, Location
Plan & 3D View.

SCALE: As indicated	DATE: 08/09/2025	DRAWN: GHM	CHECKED: TB/DC
------------------------	---------------------	---------------	-------------------

DWG. NO. HET-1850/01	REV.
-------------------------	------