




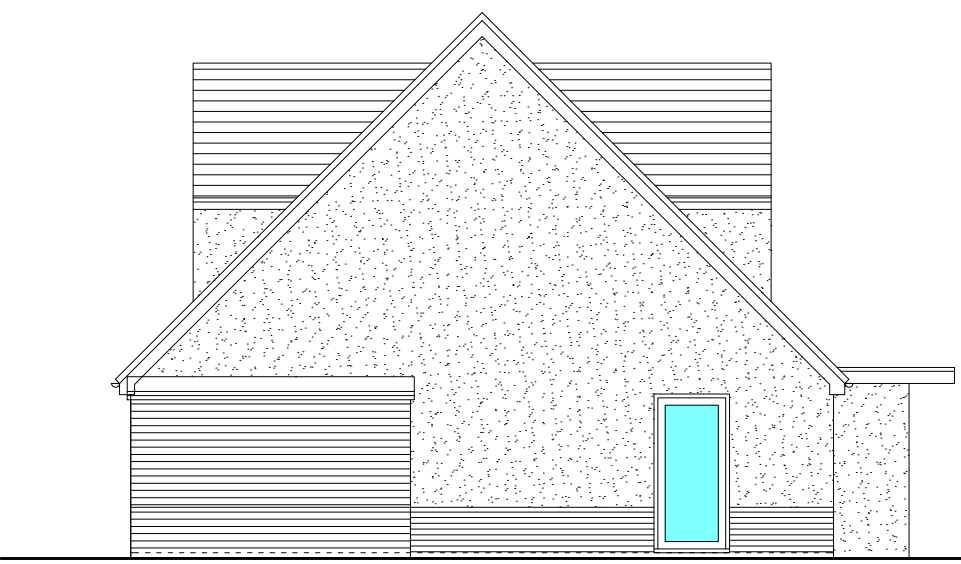


SIDE ELEVATION

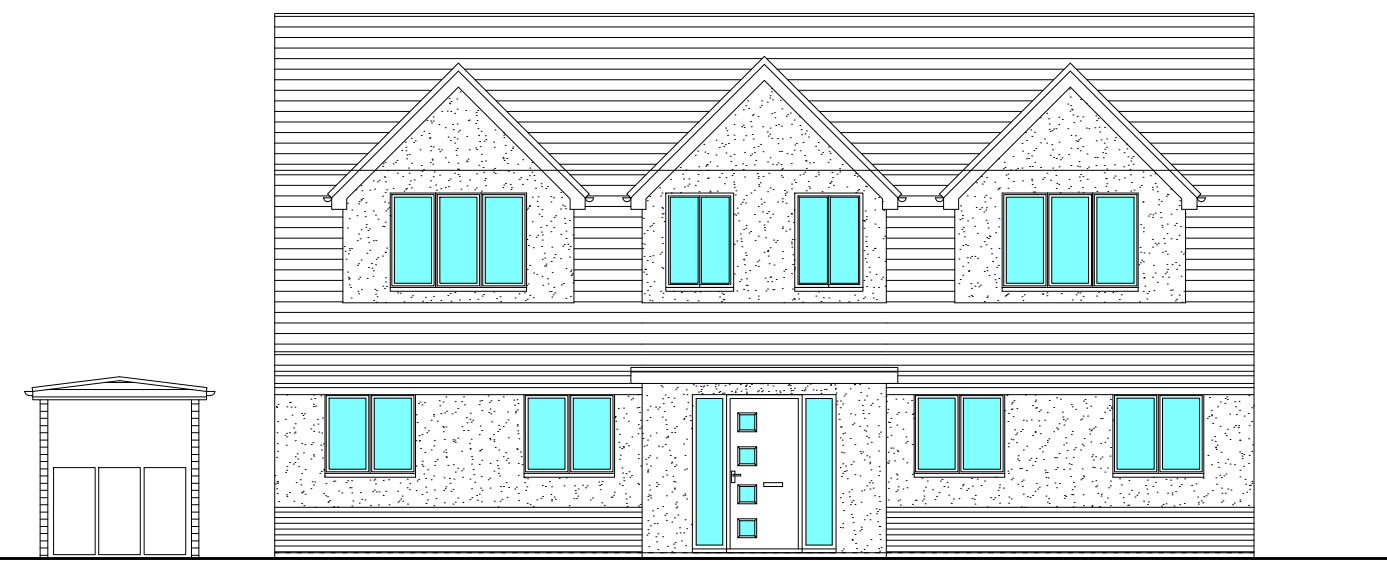


FRONT ELEVATION

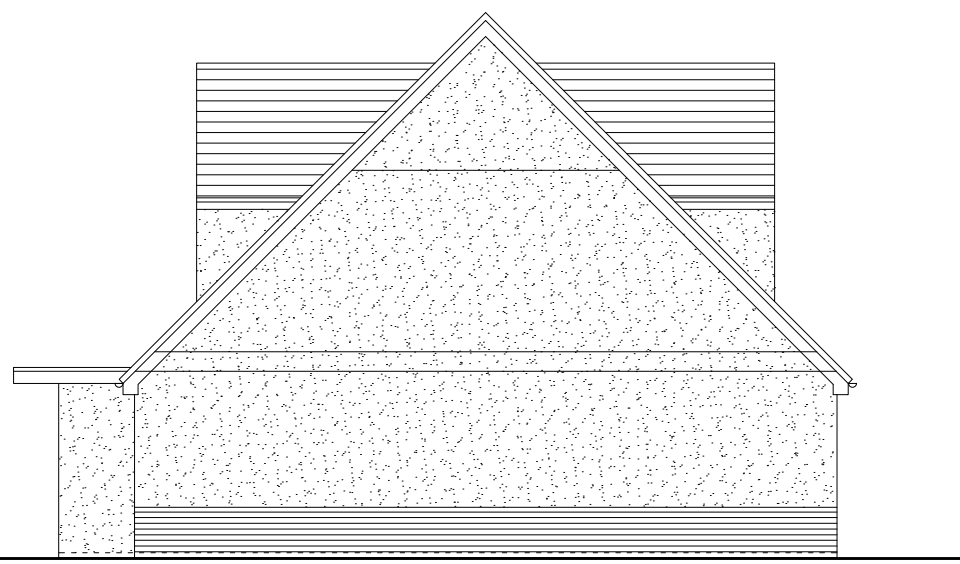


SIDE ELEVATION

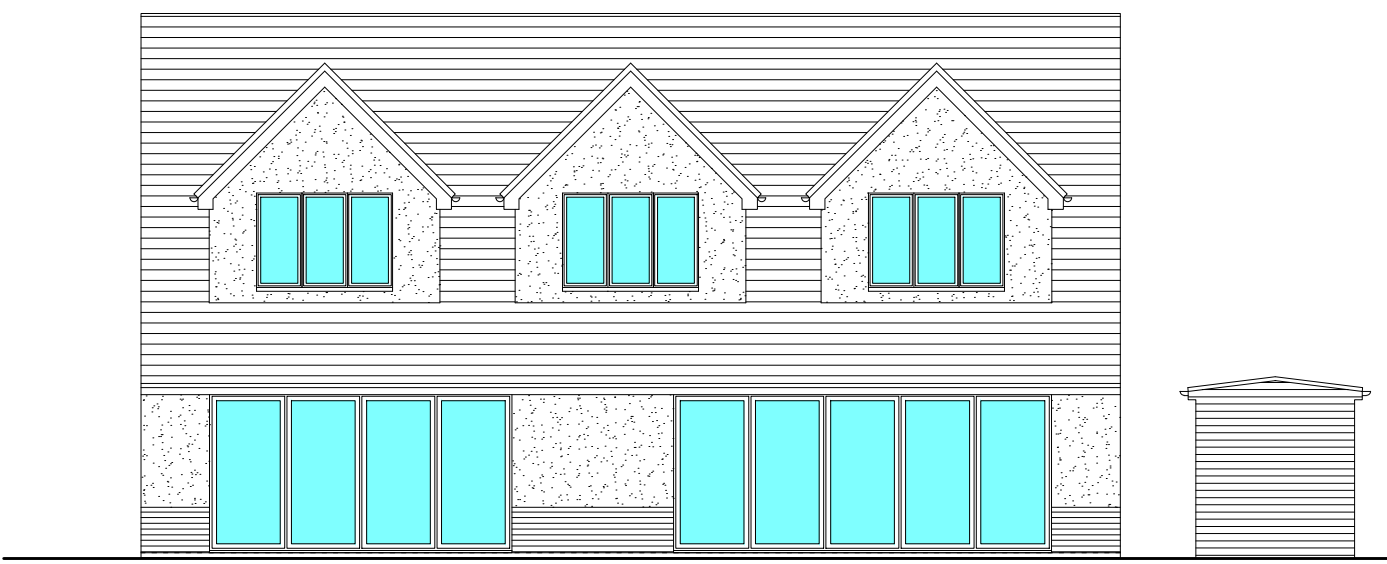


REAR ELEVATION

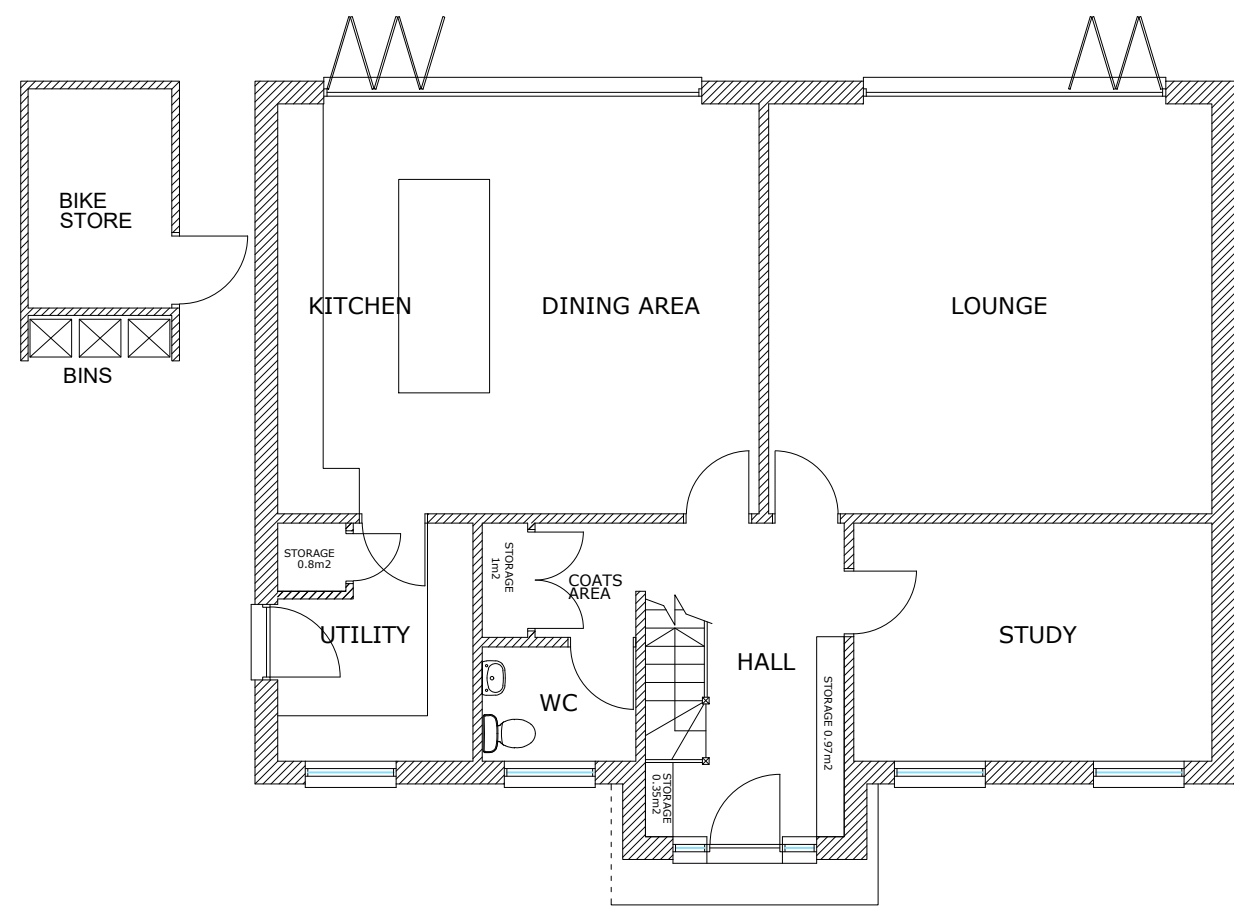


GROUND FLOOR PLAN

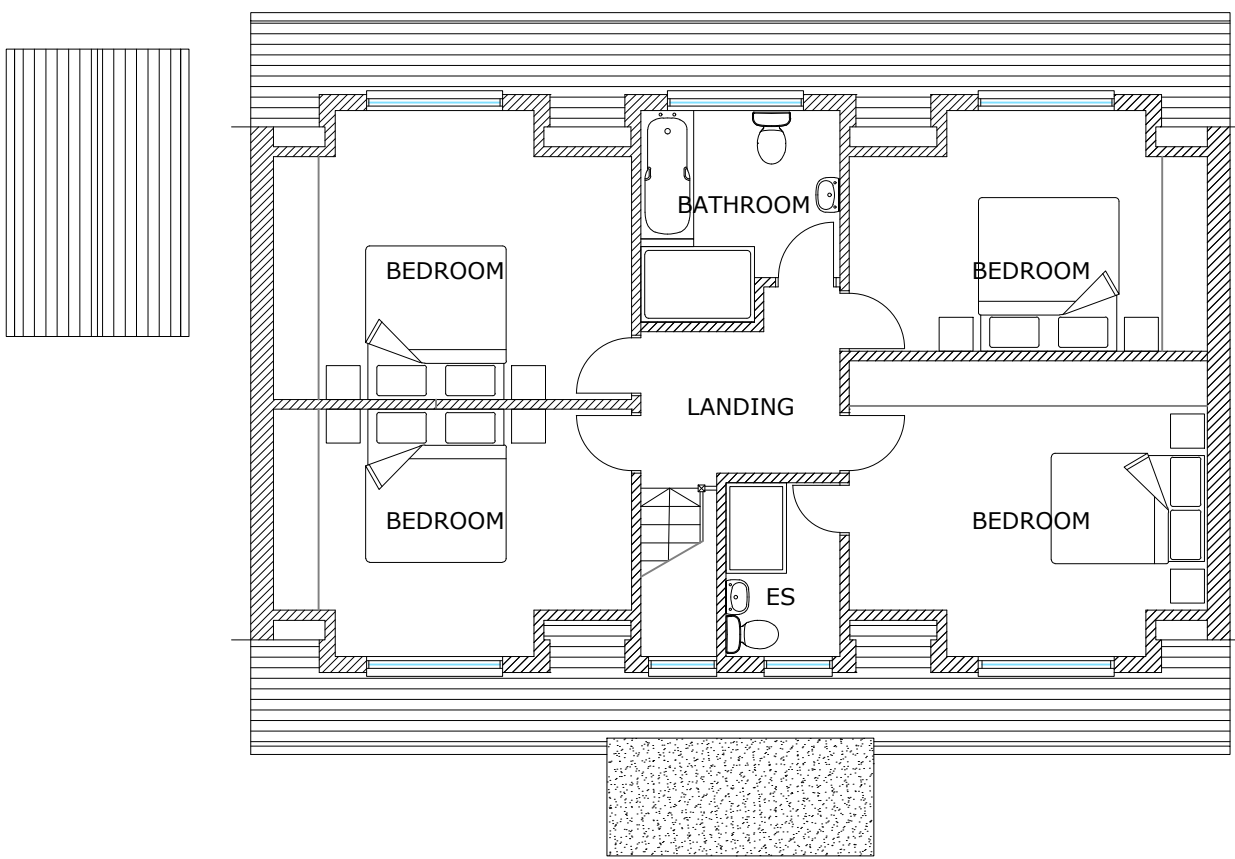

FIRST FLOOR PLAN

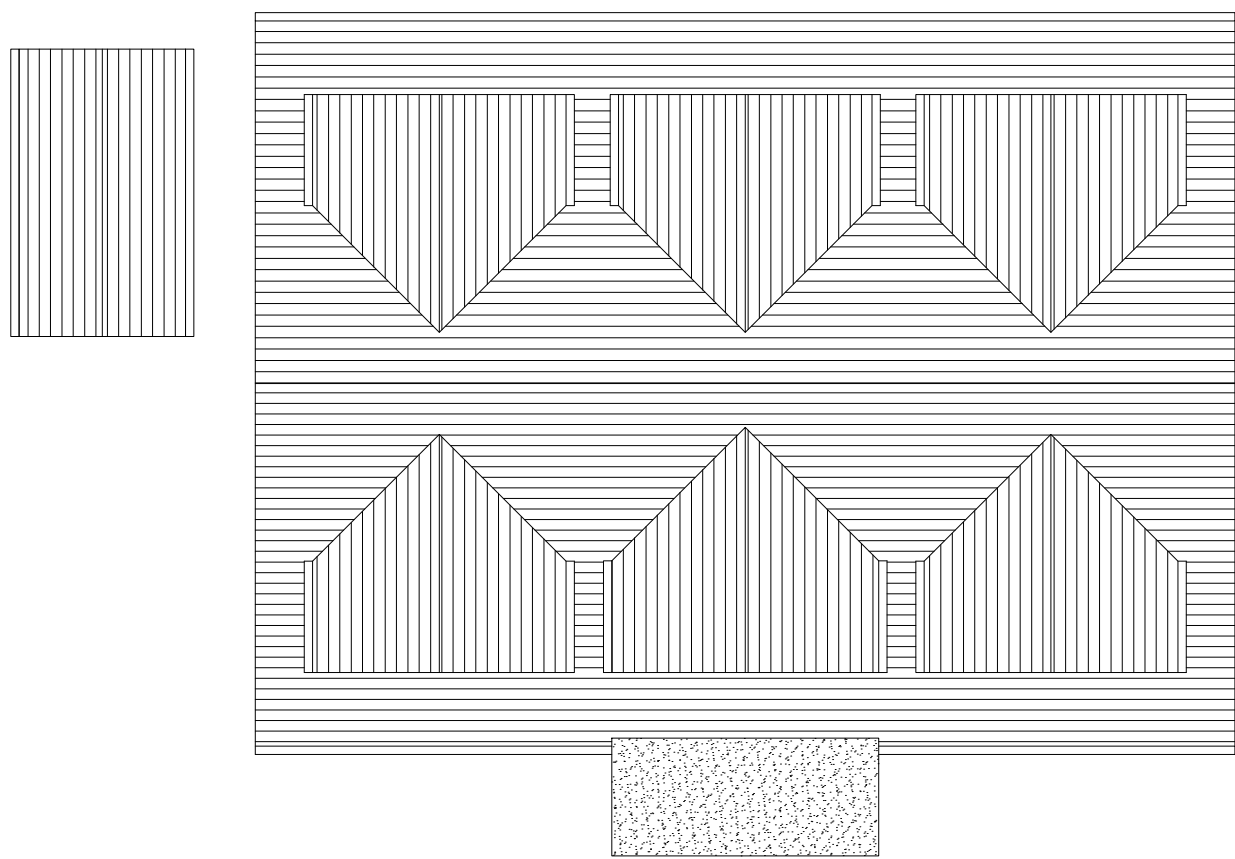

ROOF PLAN

 

THIS DRAWING PRINTED ON A2 SIZE PAPER



Home Extension Designs

HOME EXTENSION DESIGNS
HED HOUSE
60A BRIDGE ROAD EAST
WELWYN GARDEN CITY
HERTS AL7 1JU
tel : 01707 393971
e:info@hed.co.uk

Project: FEN FARM,
WELWYN,
HERTS

Drawing Title: PROPOSED PLANS, SECTIONS
AND ELEVATIONS

Drawn By: DAMIEN Scale: 1:100 Date: JUNE 2025

Dwg Status: PLANNING

Drawing No: 6194-P01

Revision: C