
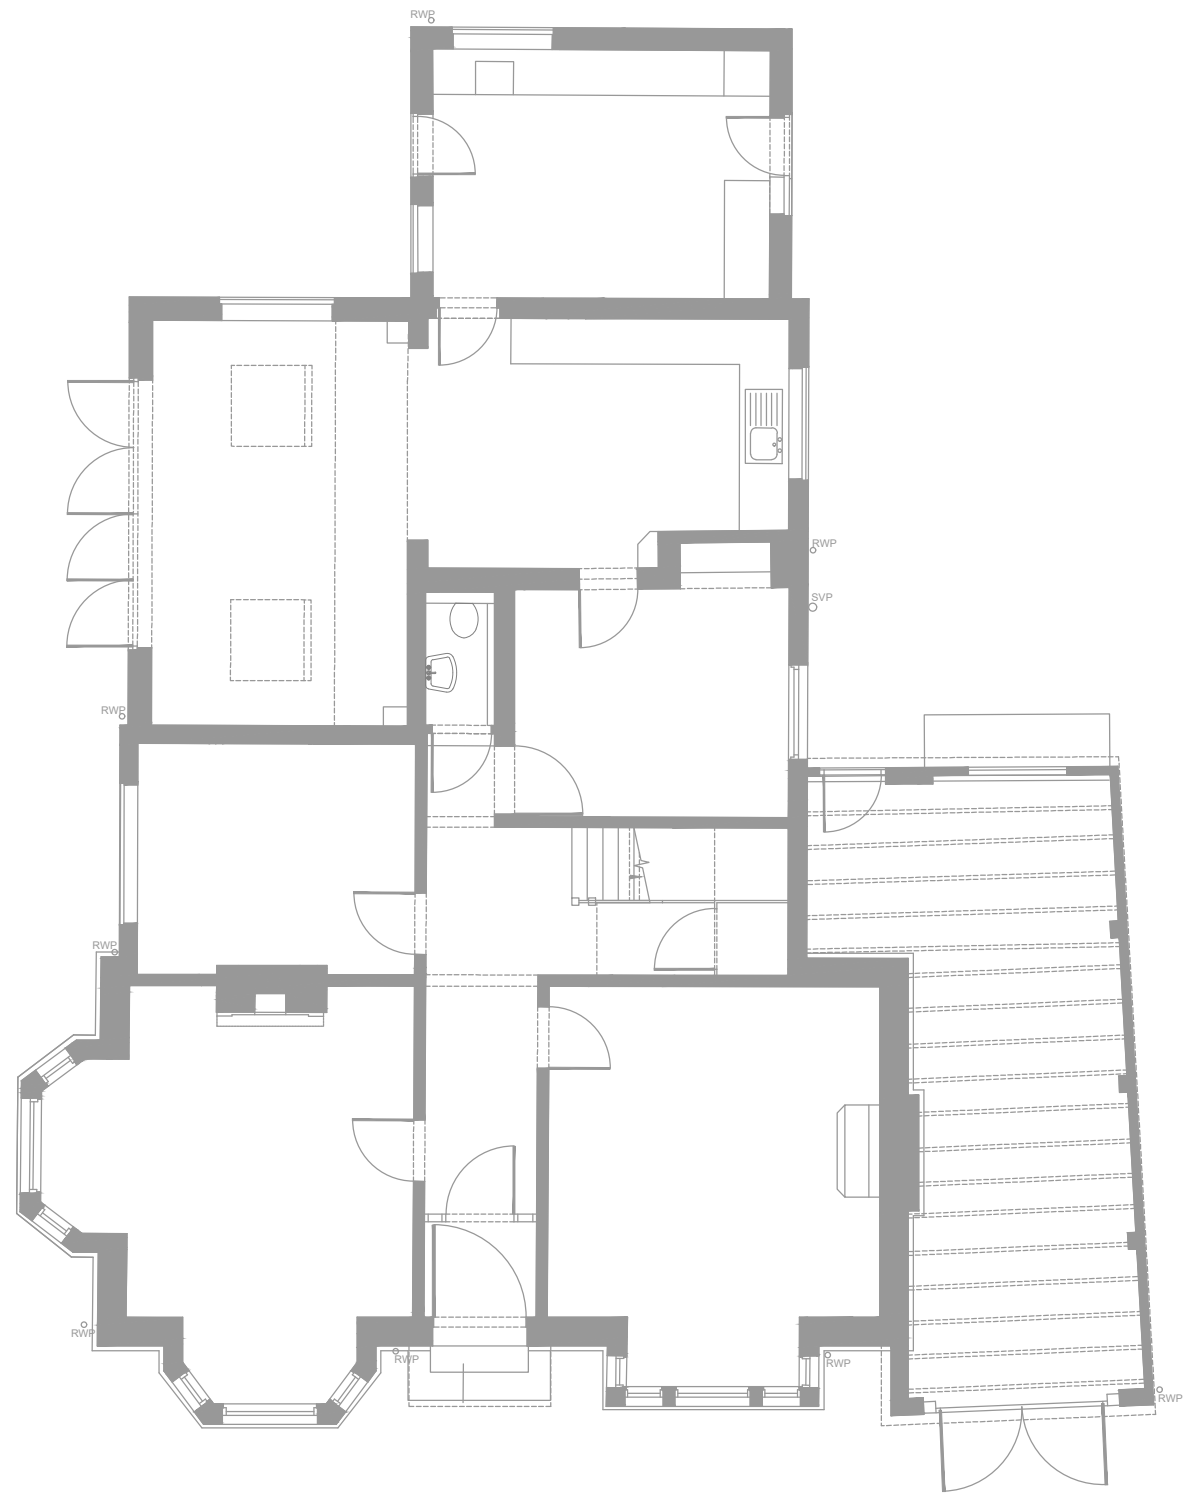



KEY

- Existing wall
- Proposed wall
- Proposed internal timber stud wall
- Infill existing wall opening

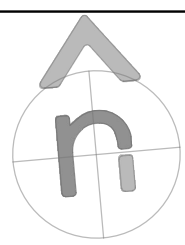


Existing Ground Floor Plan

1:100

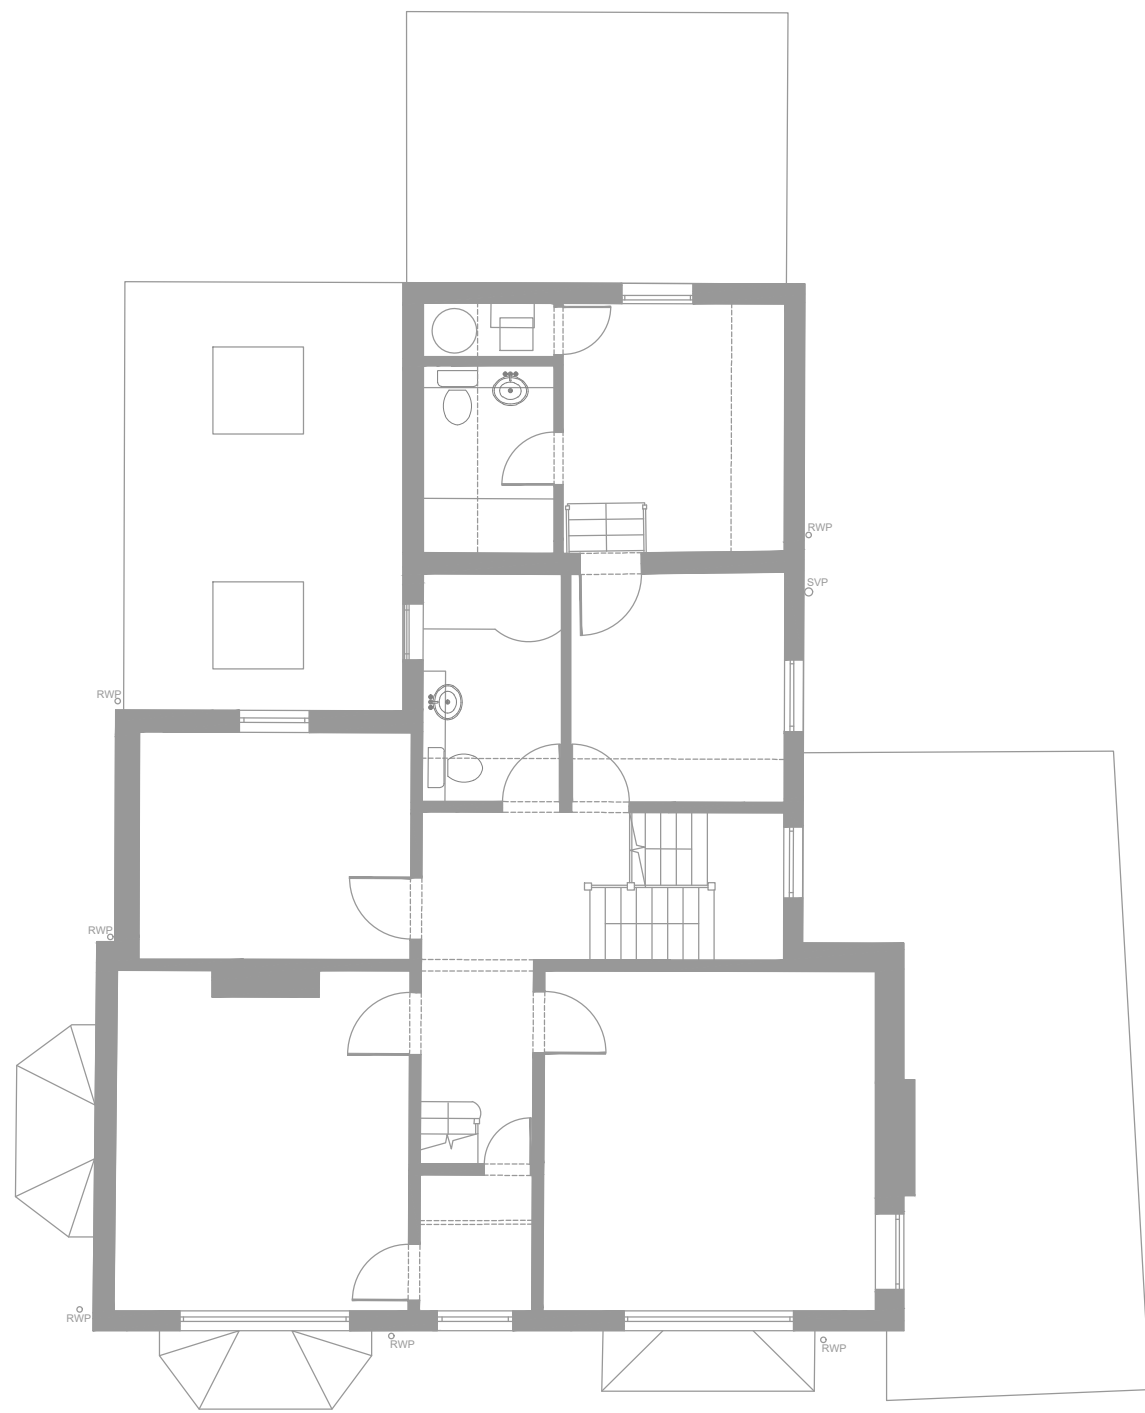


Existing First Floor Plan

1:100

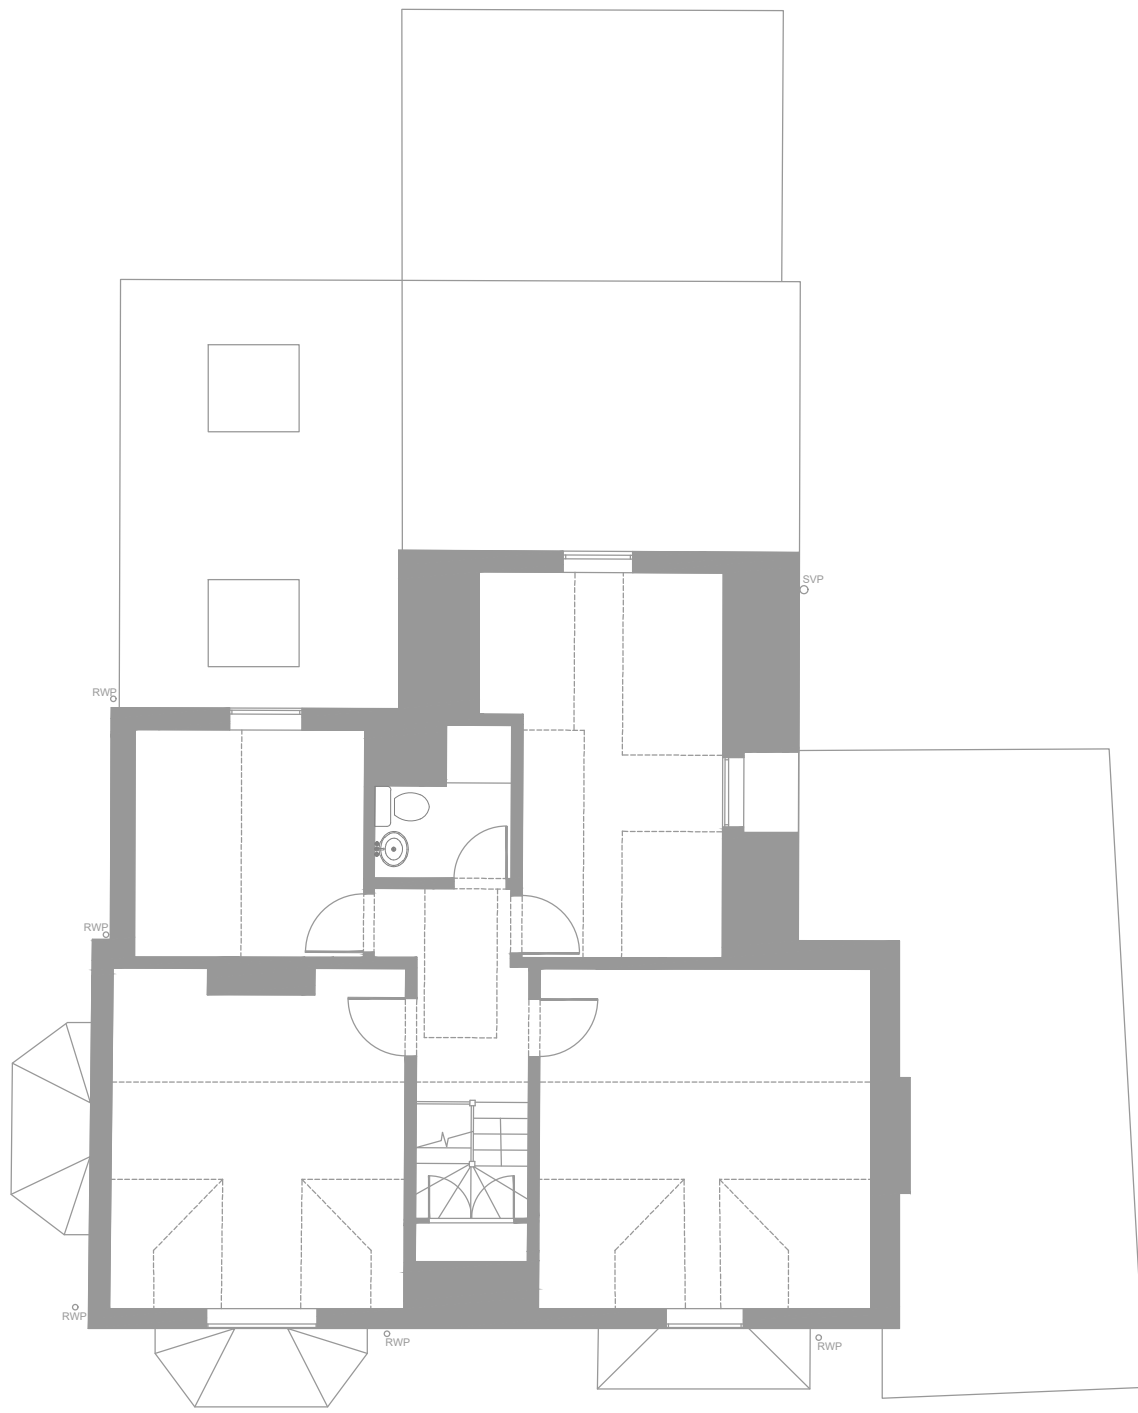


Existing Loft Plan

1:100

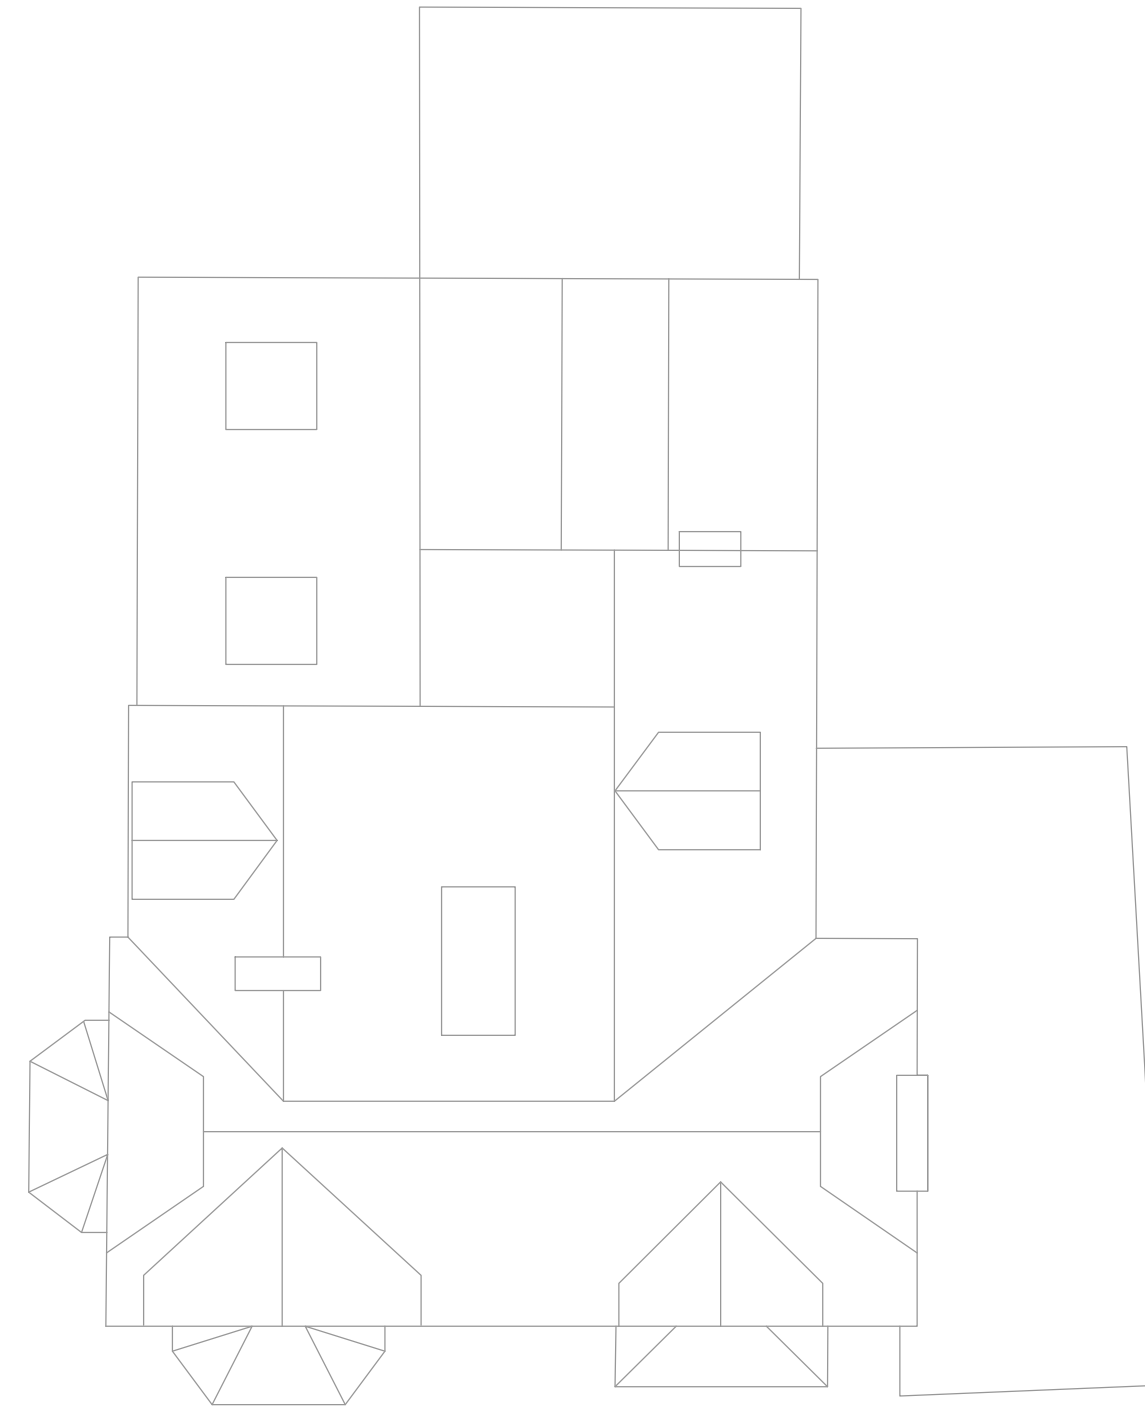


Existing Roof Plan

1:100

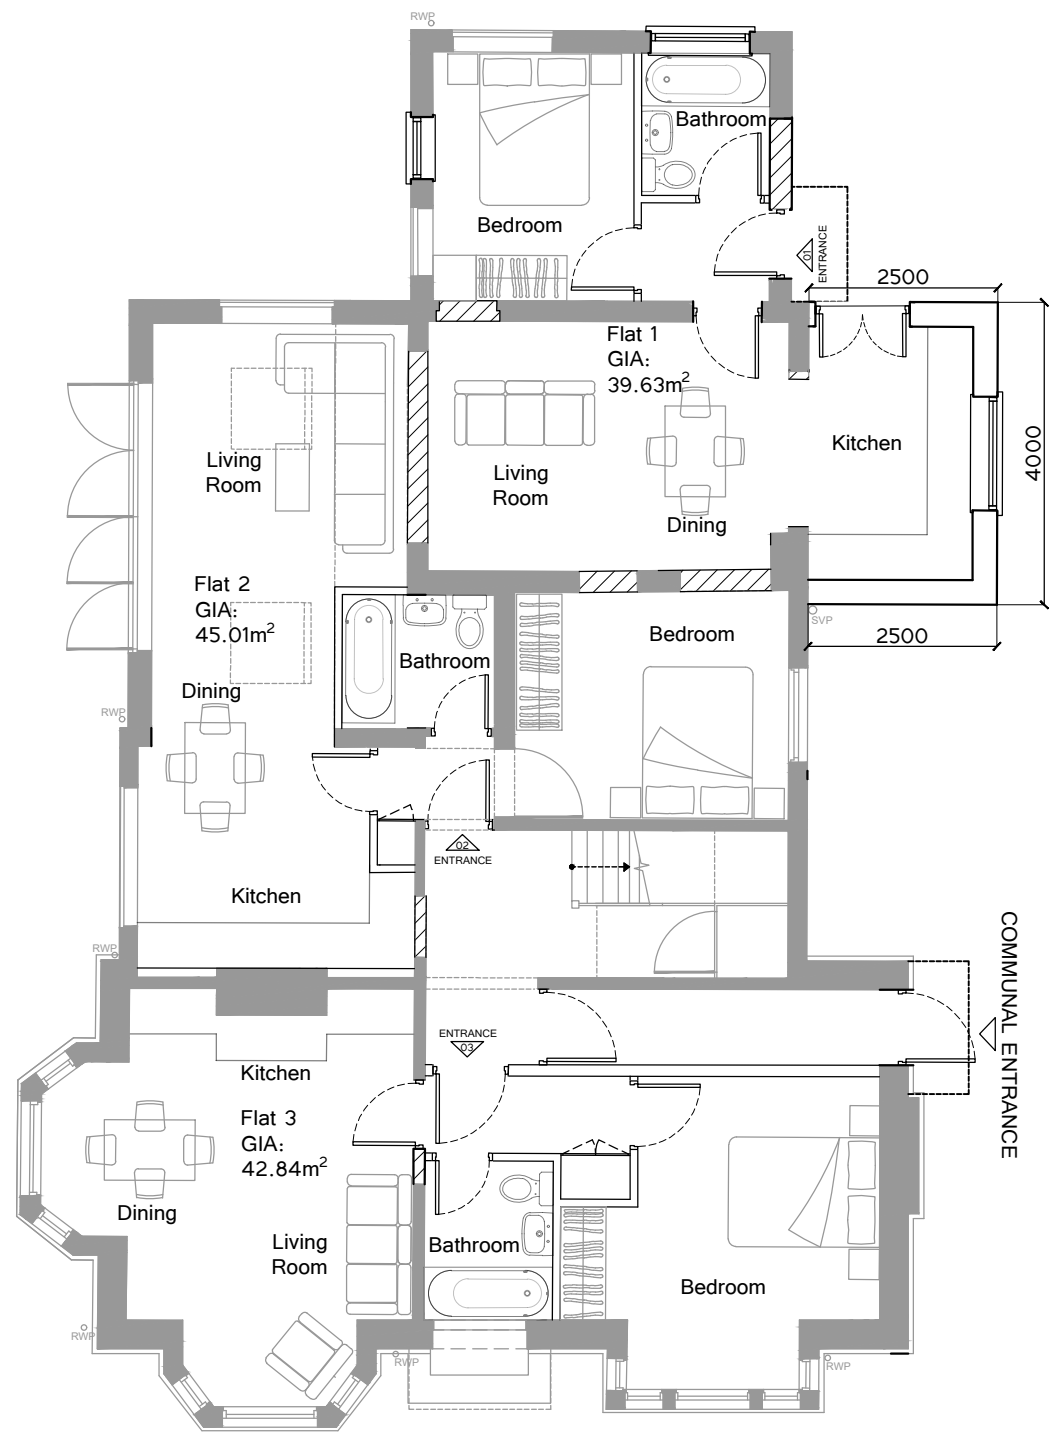


Proposed Ground Floor Plan

1:100

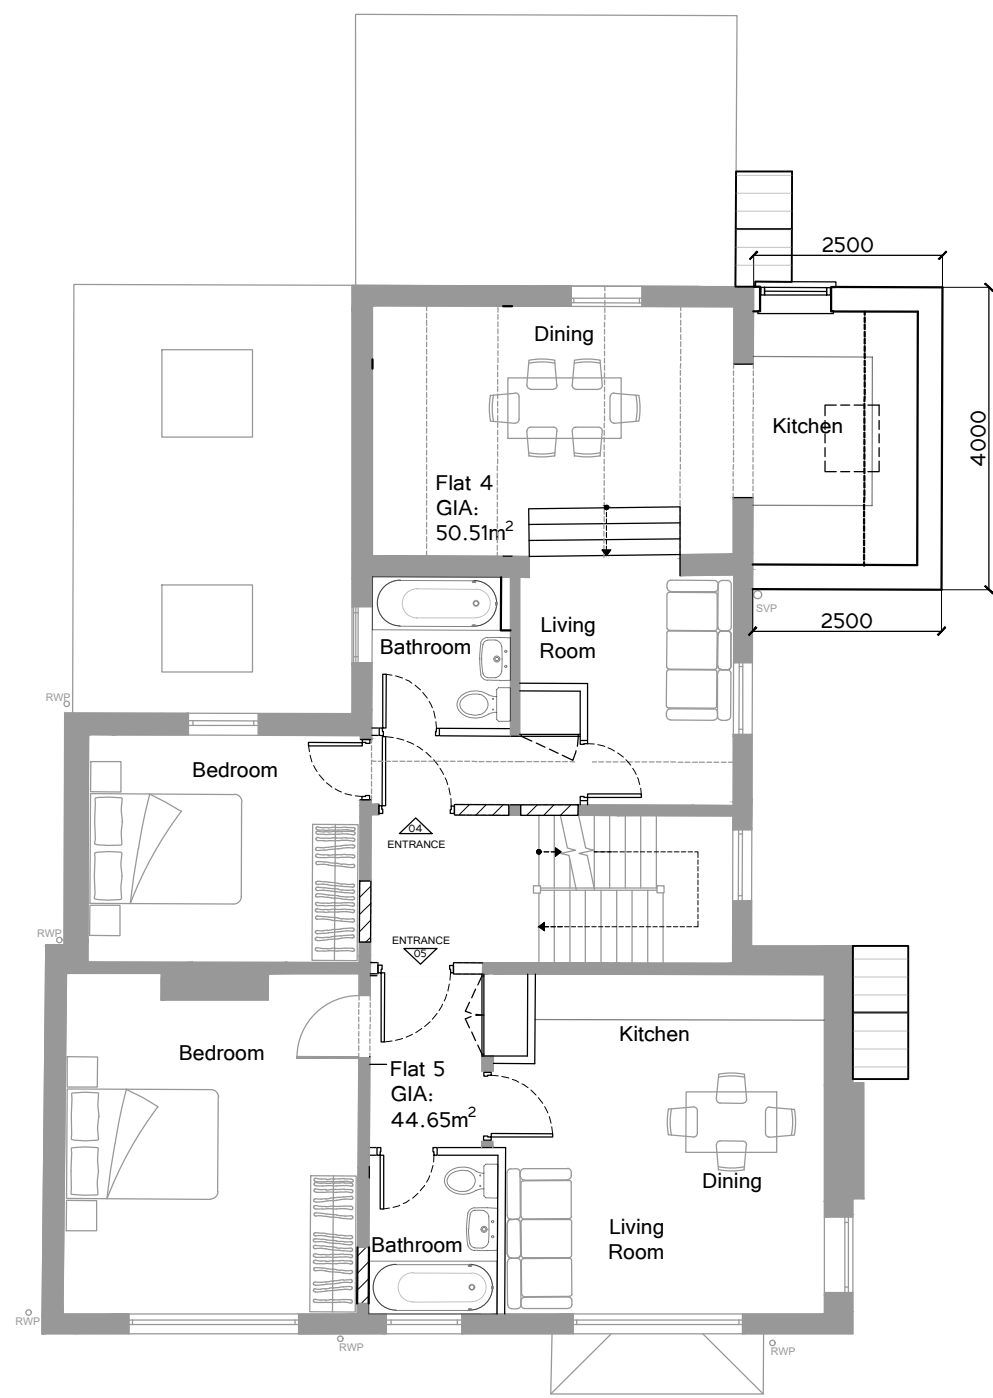


Proposed First Floor Plan

1:100

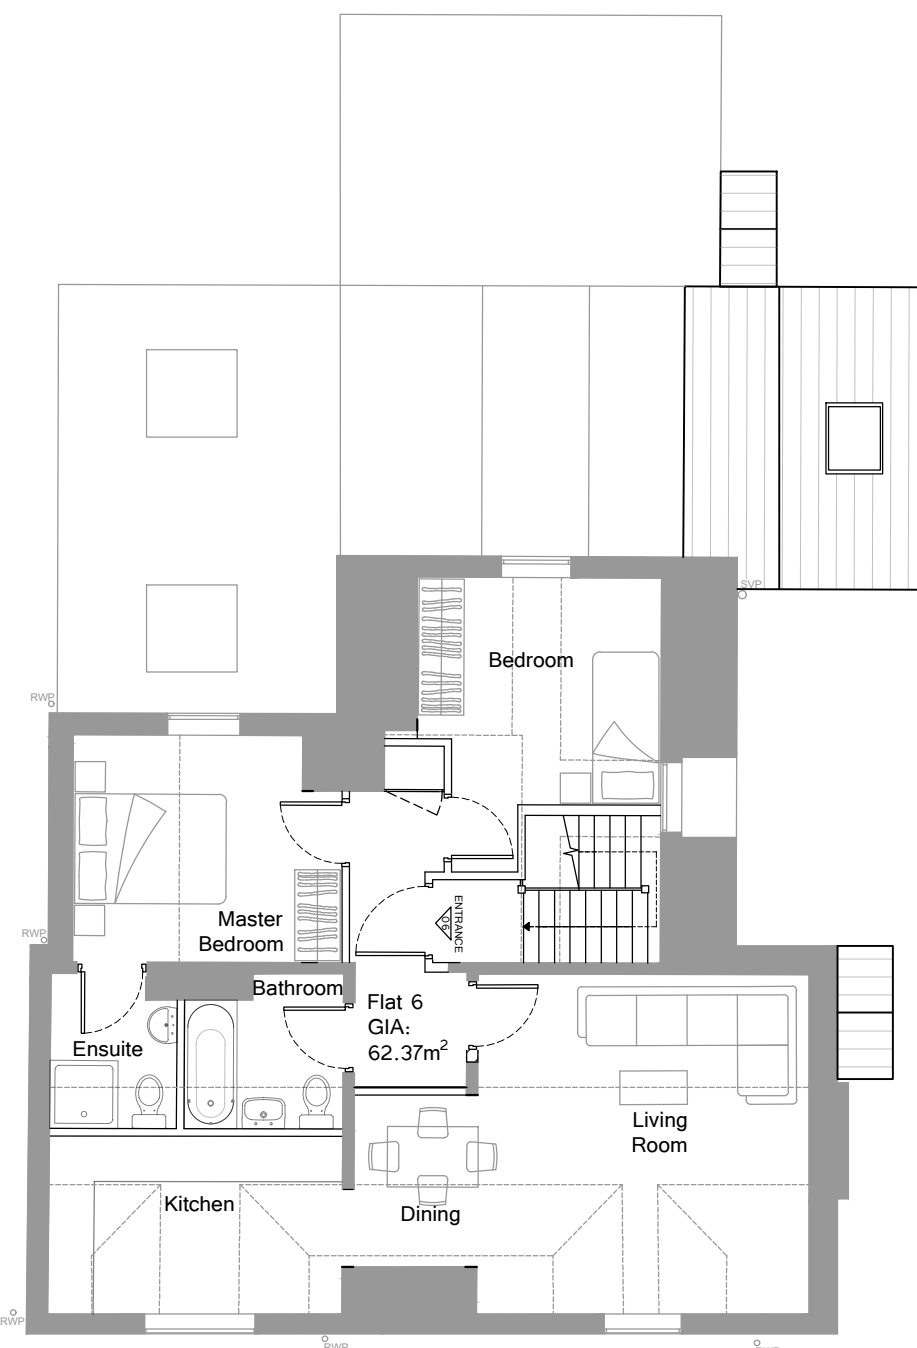

Proposed Loft Plan

1:100

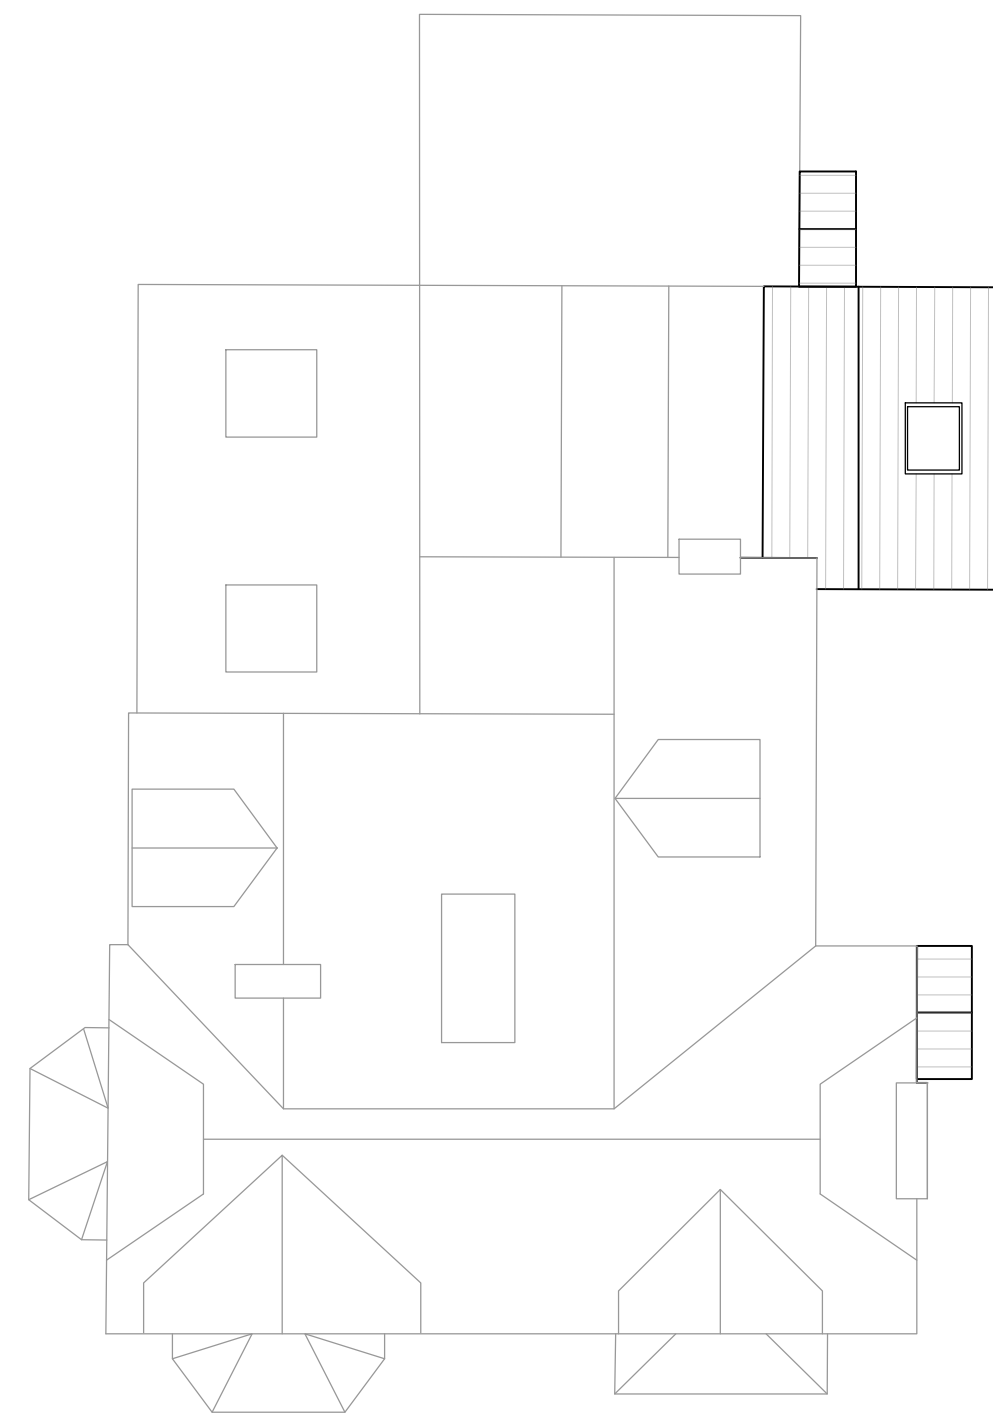


Proposed Roof Plan

1:100

0 10 20 30 40 50 60 70 80 90 100 110 120 130 140 150 160 170 180 190 200 210 220 230 240 250 paper scale (mm)

Rev	Date	Comments
A	08.07.2025	VOC-Window and Rooflight added to extension

 

mettassets
architectural design

Address	Caxton Villa, 14 Park Lane Knebworth, SG3 6PF	Drawing Title	Existing and Proposed Plans
Nett Assets The Studio, 141 New Road, Coaley Green, Herts, WD3 3EN, Tel: + (0183) 200101 - (0752) 344528 Web: www.nettassets.co.uk	Drp No. NA-240450-PL-201	Rev A	
	Date June 2024	Scale 1:100@ A1	