



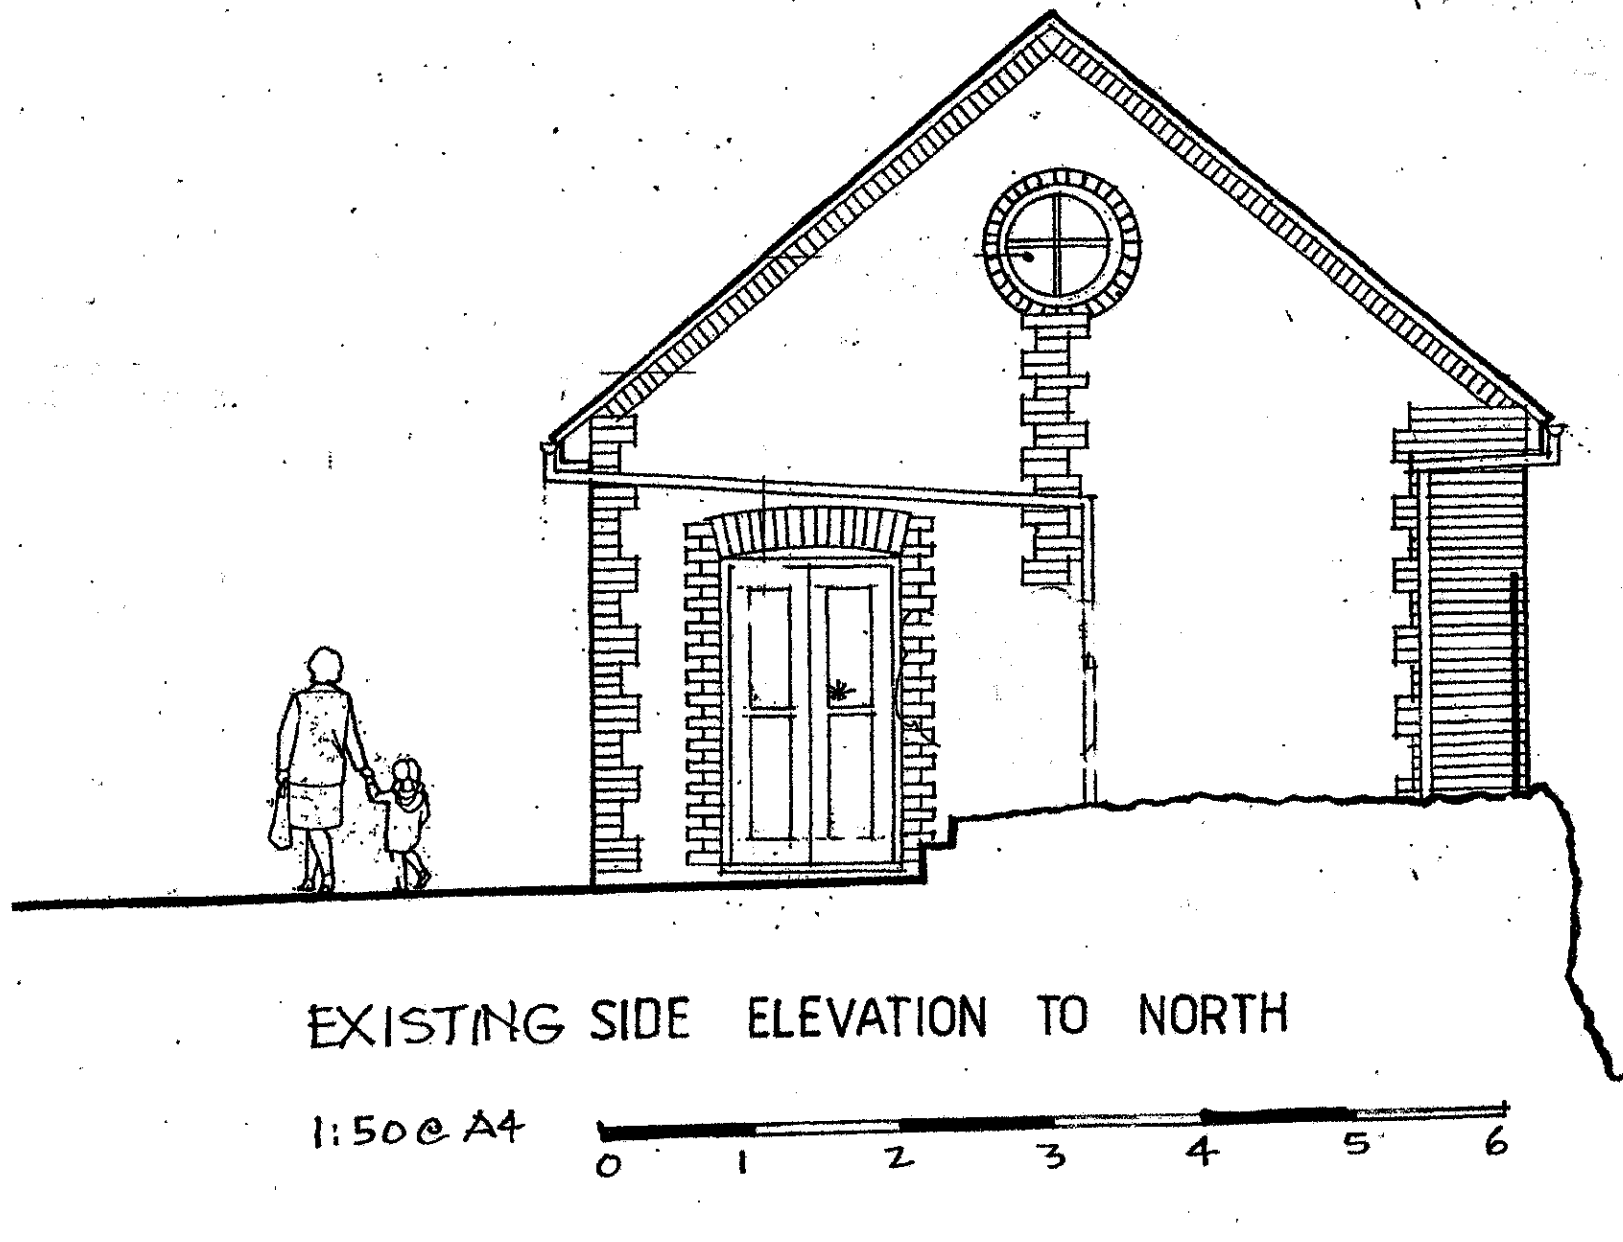

EXISTING SIDE ELEVATION TO NORTH

1:50 @ A4

 

SUB DIVISION OF LAND

SUN HILL COTTAGE, 3 SUN HILL, ROYSTON, SG8 9AU

BARN - PROPOSED/EXISTING NORTH ELEVATION

SCALE 1:50 @ A4

2311 / 07