



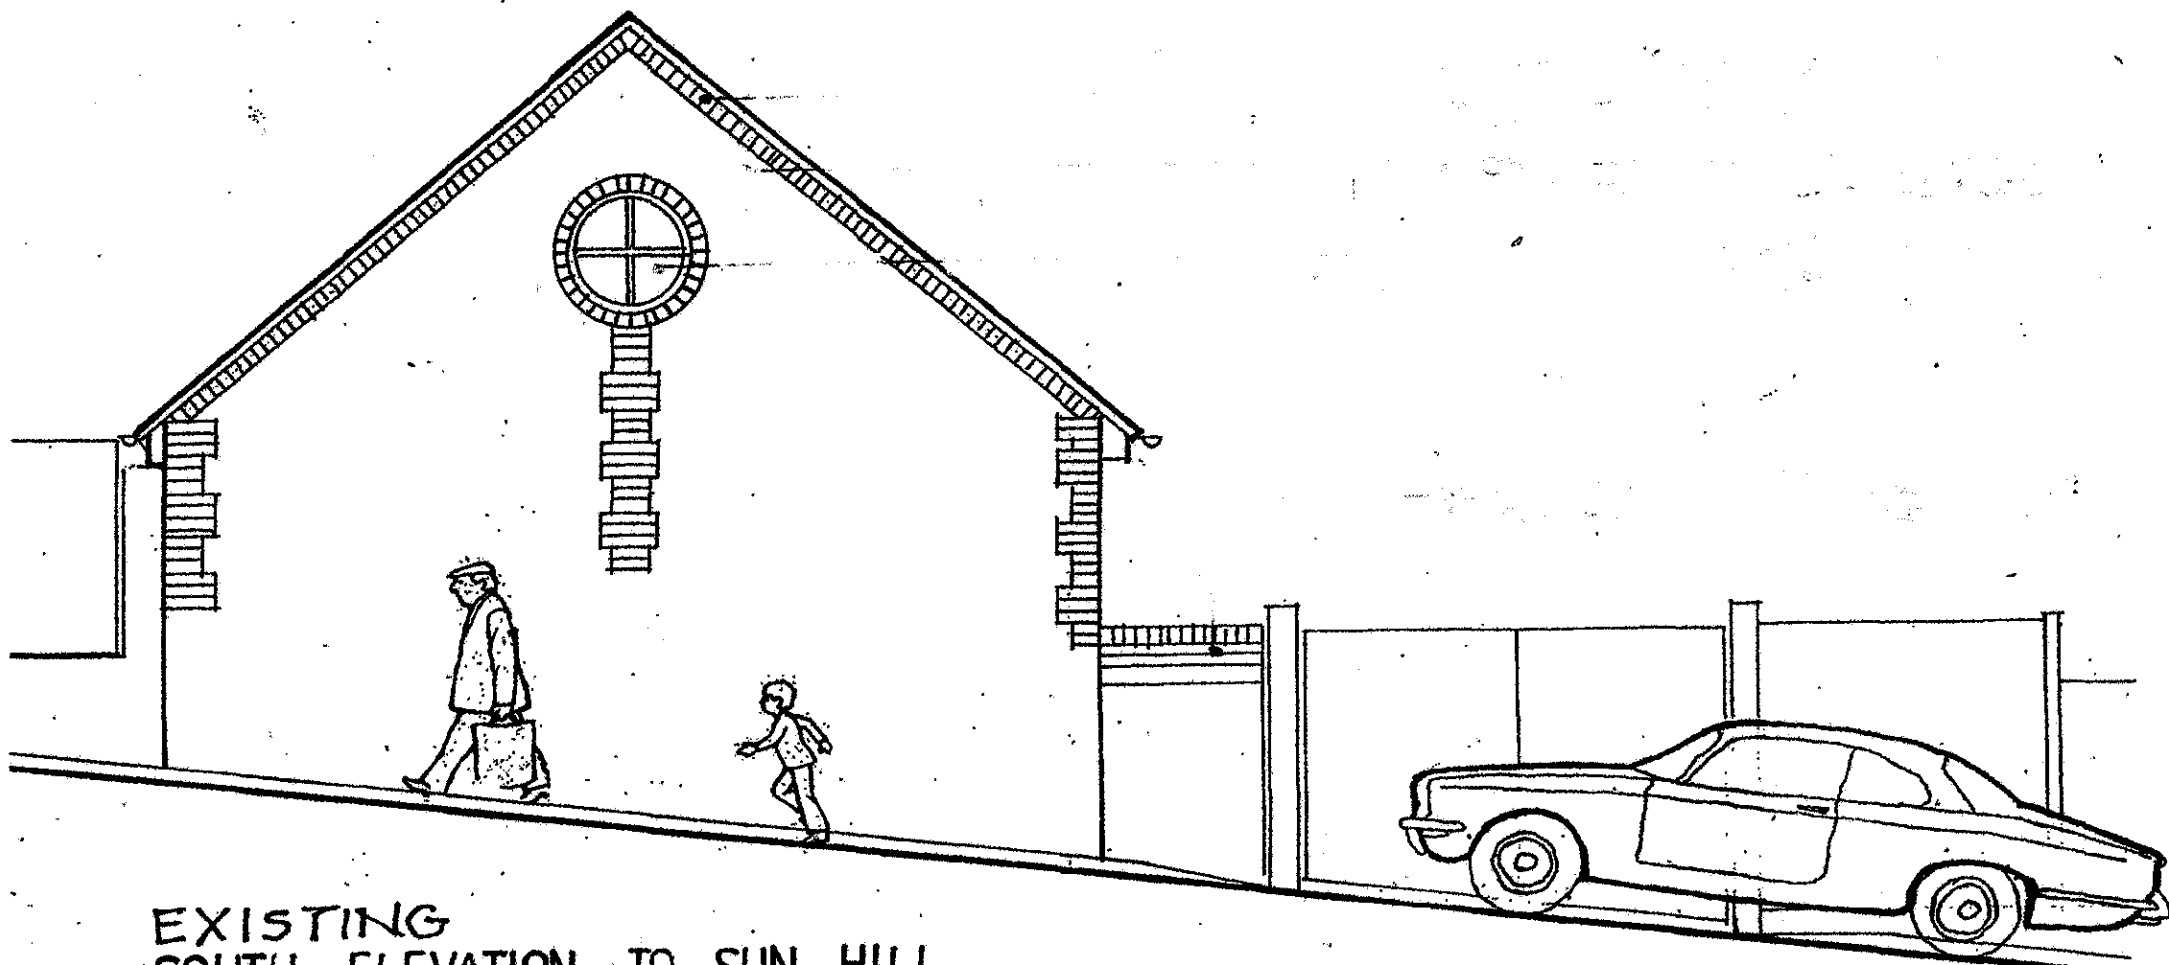

EXISTING
SOUTH ELEVATION TO SUN HILL

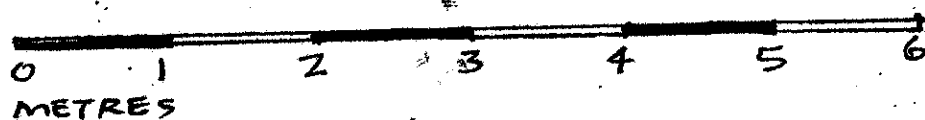

1:50 @ A4

SUB DIVISION OF LAND

SUN HILL COTTAGE, 3 SUN HILL, ROYSTON, SG8 9AU

BARN - PROPOSED/EXISTING SOUTH ELEVATION

SCALE 1:50 @ A4

2311 / 05