


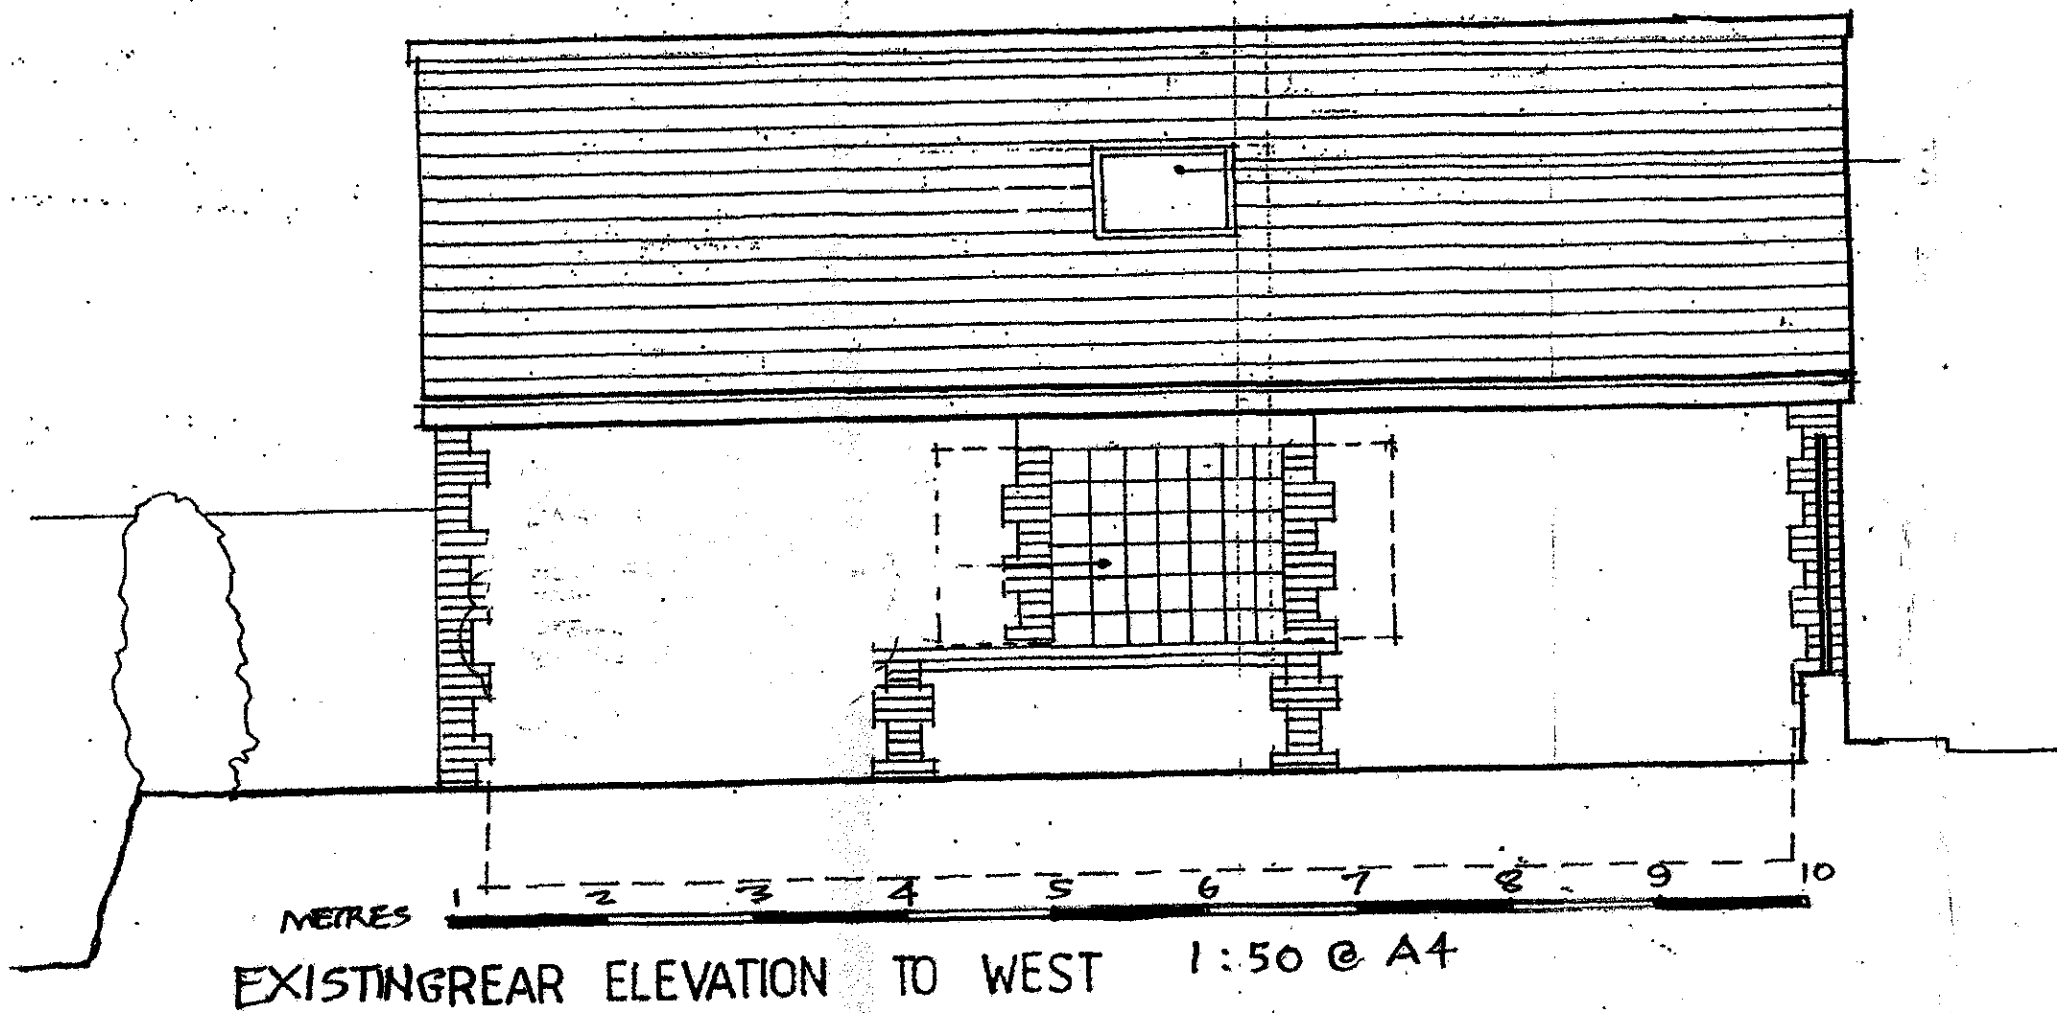

SUB DIVISION OF LAND

SUN HILL COTTAGE, 3 SUN HILL, ROYSTON, SG8 9AU

BARN - PROPOSED/EXISTING WEST ELEVATION

SCALE 1:50 @ A4

2311 / 08