


SUB DIVISION OF LAND

SUN HILL COTTAGE, 3 SUN HILL, ROYSTON, SG8 9AU

BARN - PROPOSED/EXISTING EAST ELEVATION

SCALE 1:50 @ A4

2311 / 06

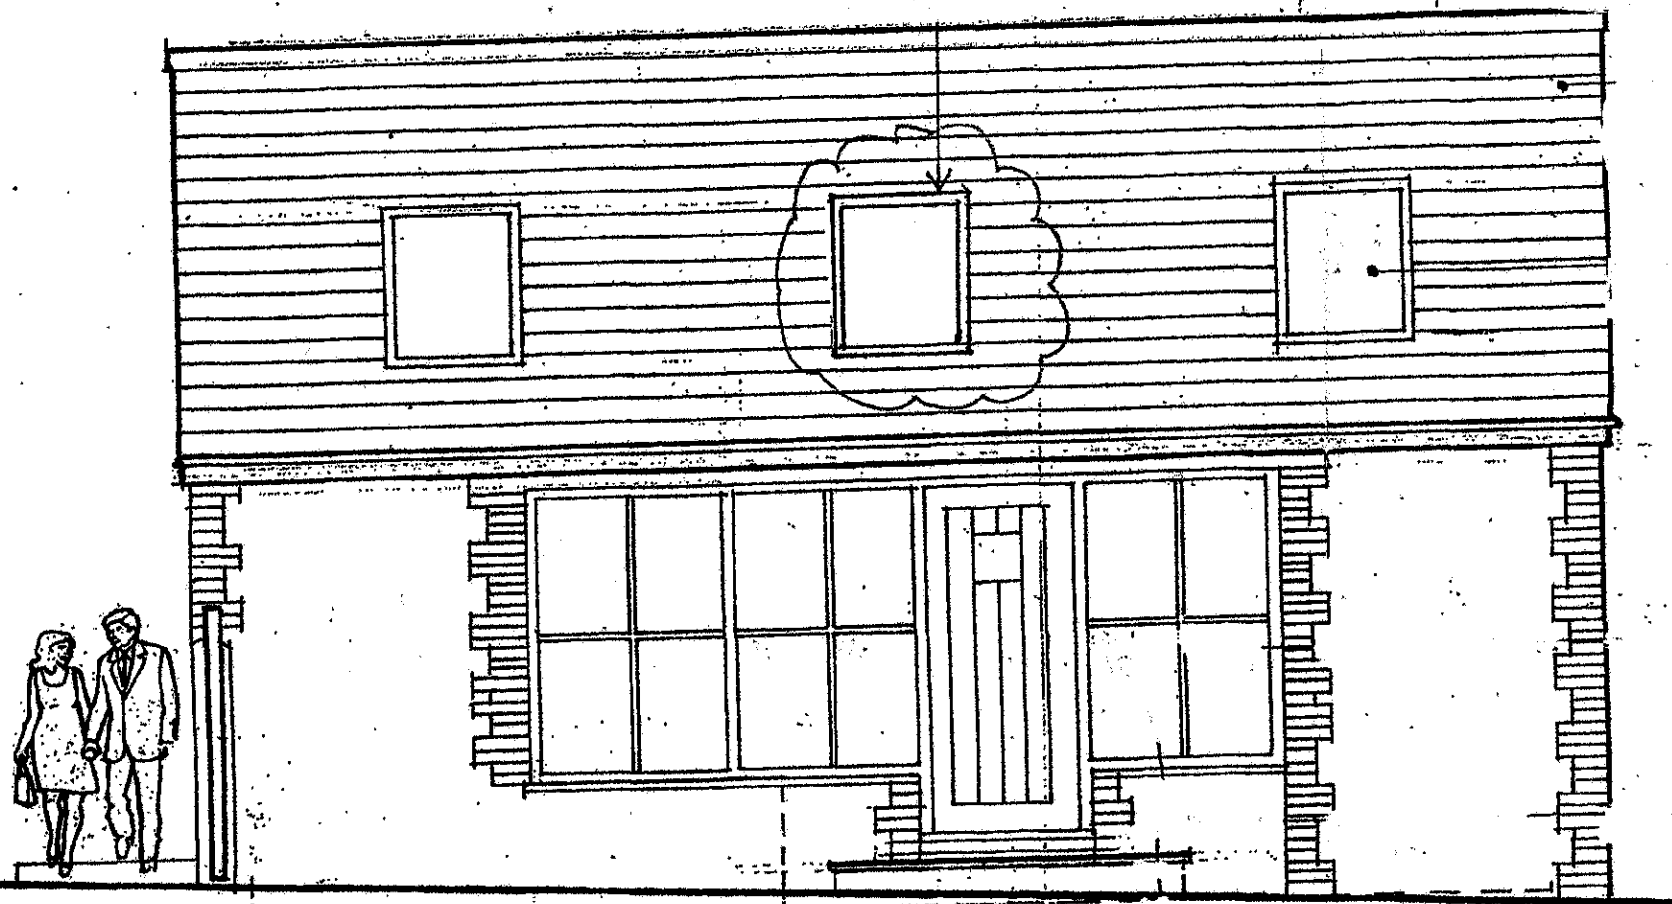

EXISTING FRONT ELEVATION TO EAST

1:50 @ A4 METRES

