


0 1 2 3 4 5 6 7 8 9
METRES

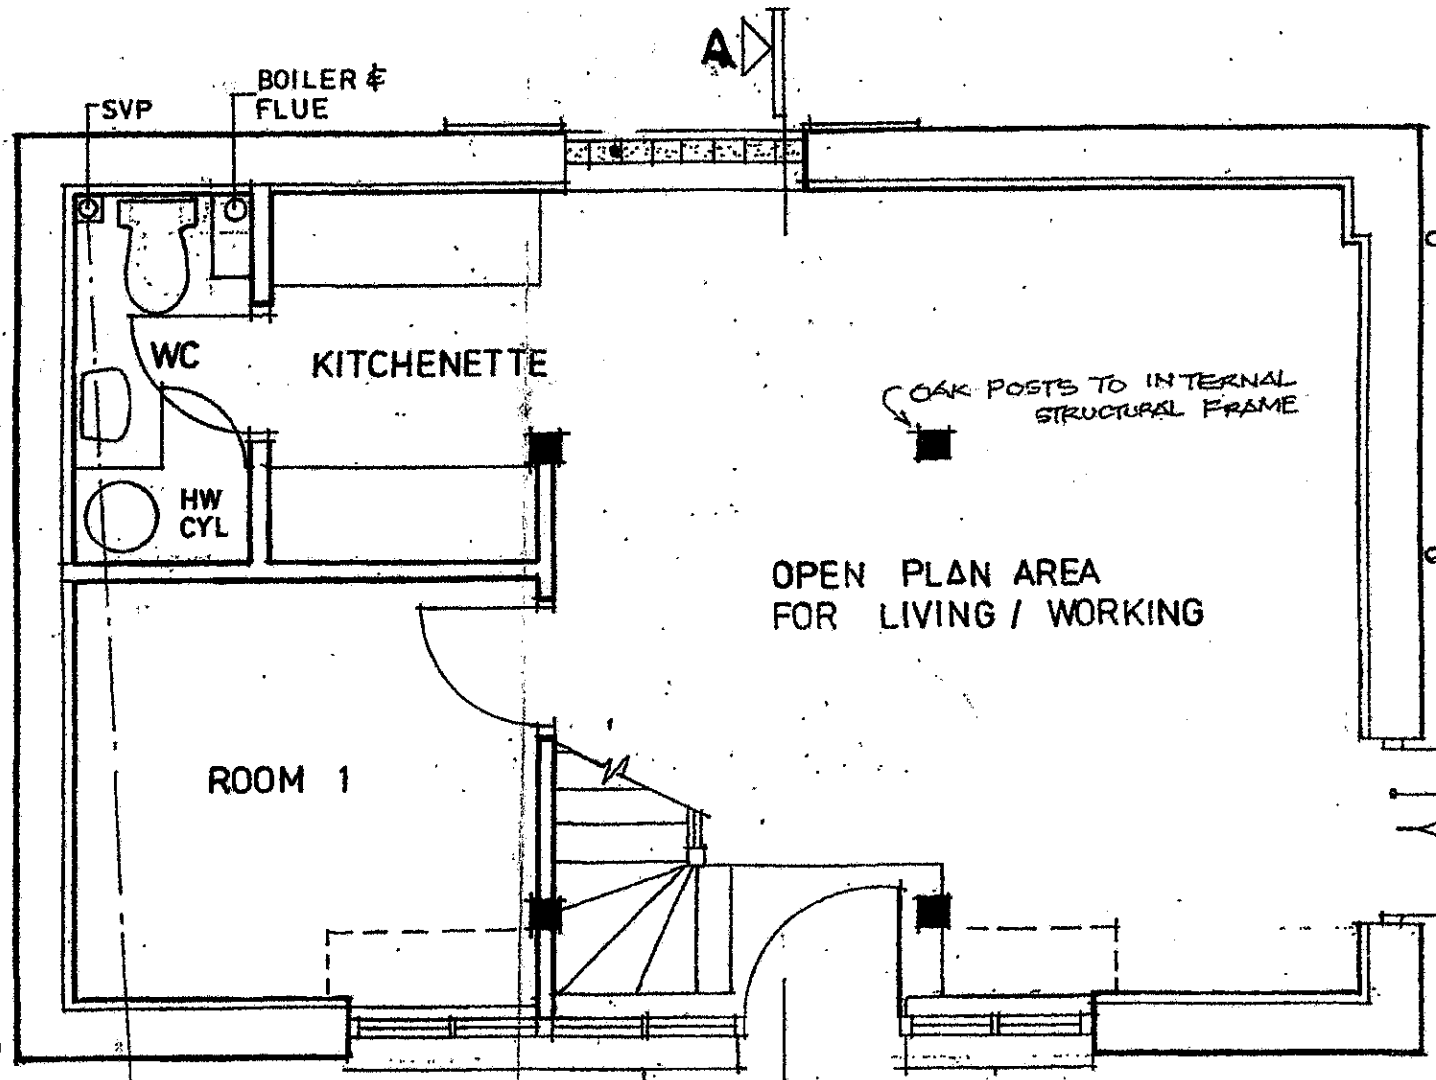

EXISTING BARN GROUND FLOOR PLAN

SUB DIVISION OF LAND

SUN HILL COTTAGE, 3 SUN HILL, ROYSTON, SG8 9AU

BARN - PROPOSED/EXISTING GROUND FLOOR PLAN

Scale 1:50 @ A4

2311 / 03