



SCALE BAR

 

1:50 @ A4

MMON
SIL NEW
WINDOWS

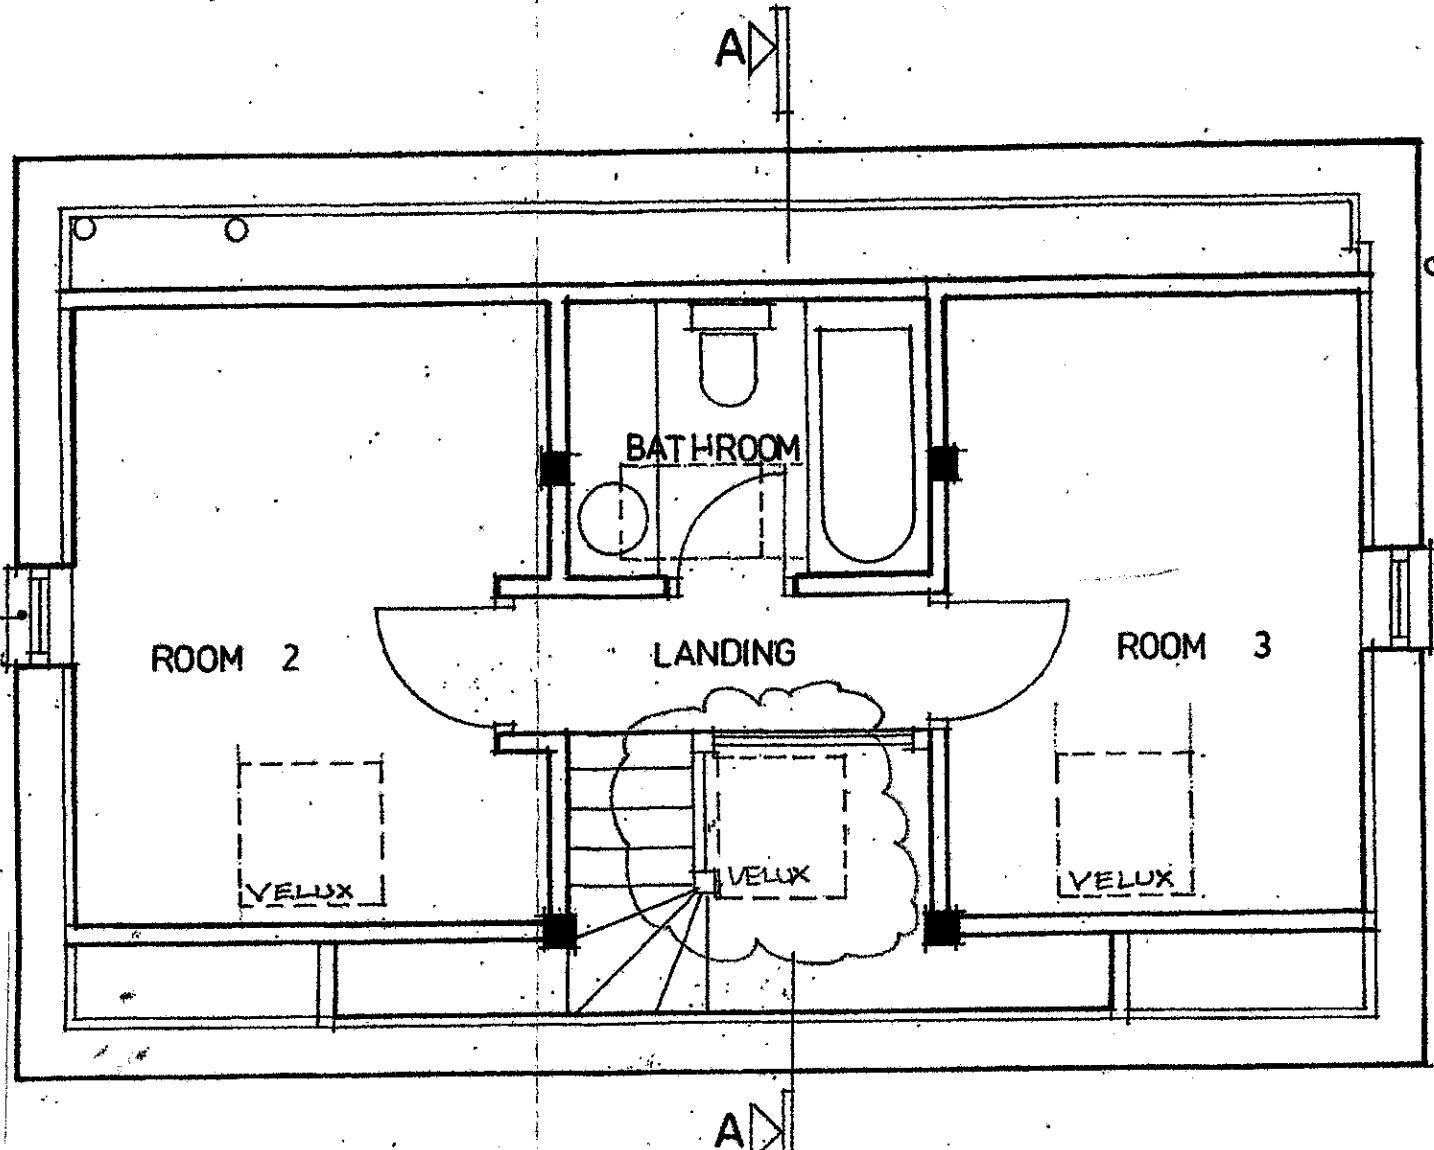

SUB DIVISION OF LAND

SUN HILL COTTAGE, 3 SUN HILL, ROYSTON, SG8 9AU

BARN - PROPOSED/EXISTING FIRST FLOOR PLAN

SCALE 1:50 @ A4

2311 / 04