




PROPOSED FRONT ELEVATION



PROPOSED SOUTH WEST SIDE ELEVATION

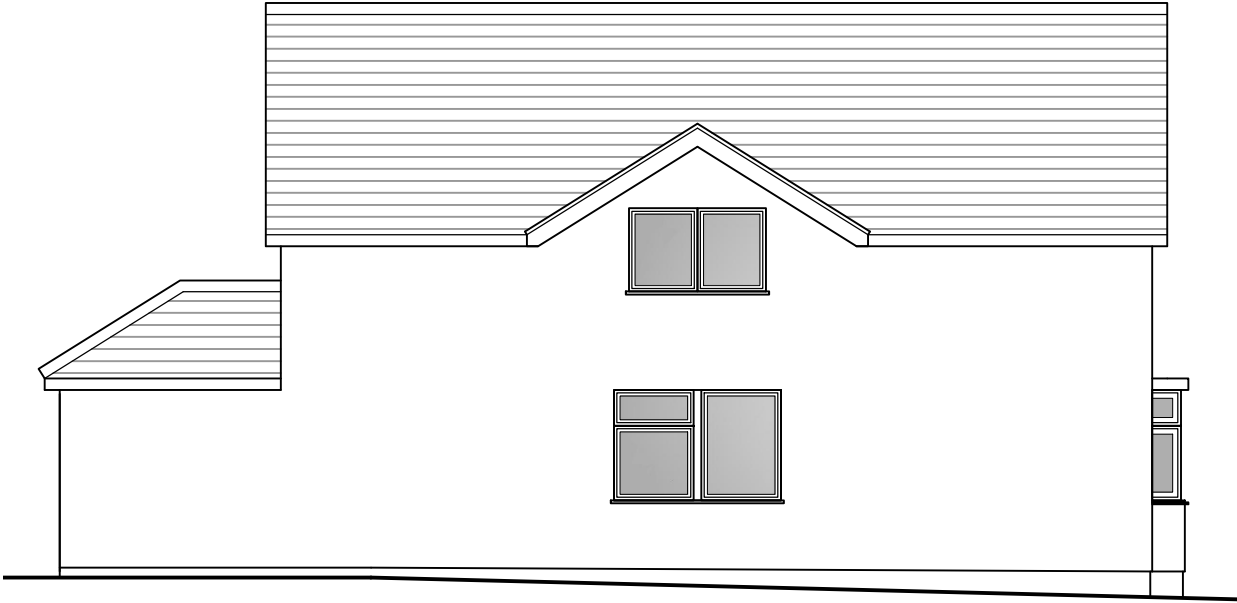


PROPOSED REAR ELEVATION



PROPOSED NORTH EAST SIDE ELEVATION

GENERAL NOTES:
UNLESS OTHERWISE NOTED ALL DIMENSIONS ARE GIVEN IN MILLIMETRES
ALL DIMENSIONS MUST BE VERIFIED ON SITE BEFORE THE COMMENCEMENT OF WORK OR THE FABRICATION OF ANY ITEM. DISCREPANCIES MUST BE REPORTED TO THE ARCHITECT
THIS DRAWING IS NOT FOR CONSTRUCTION – FOR CDM AND BUILDING REGULATIONS COMPLIANT DETAILS CONTACT TURQUOISE NOISE LTD.
THIS DRAWING AND DESIGN REMAINS THE COPYRIGHT OF TURQUOISE NOISE LTD. AND MAY NOT BE REPRODUCED WITHOUT PERMISSION

Weltech Business Centre
Ridgeway, Welwyn Garden City AL7 2AA
mail@turquoisenoise.com 07808 294467

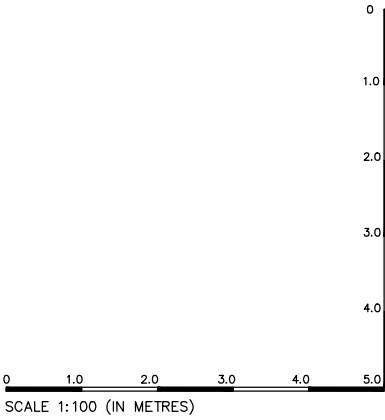

Date of this revision: -		
drawn by: MR	drawn date: JUN 25	scale: 1:100 @ A3
project: 70 ST ALBANS ROAD CODICOTE, HITCHIN, SG4 8UU		
client: MR & MRS JOHNSON		
dwg title: PROPOSED ELEVATIONS		
dwg no: 3905 PL 13	rev: -	