




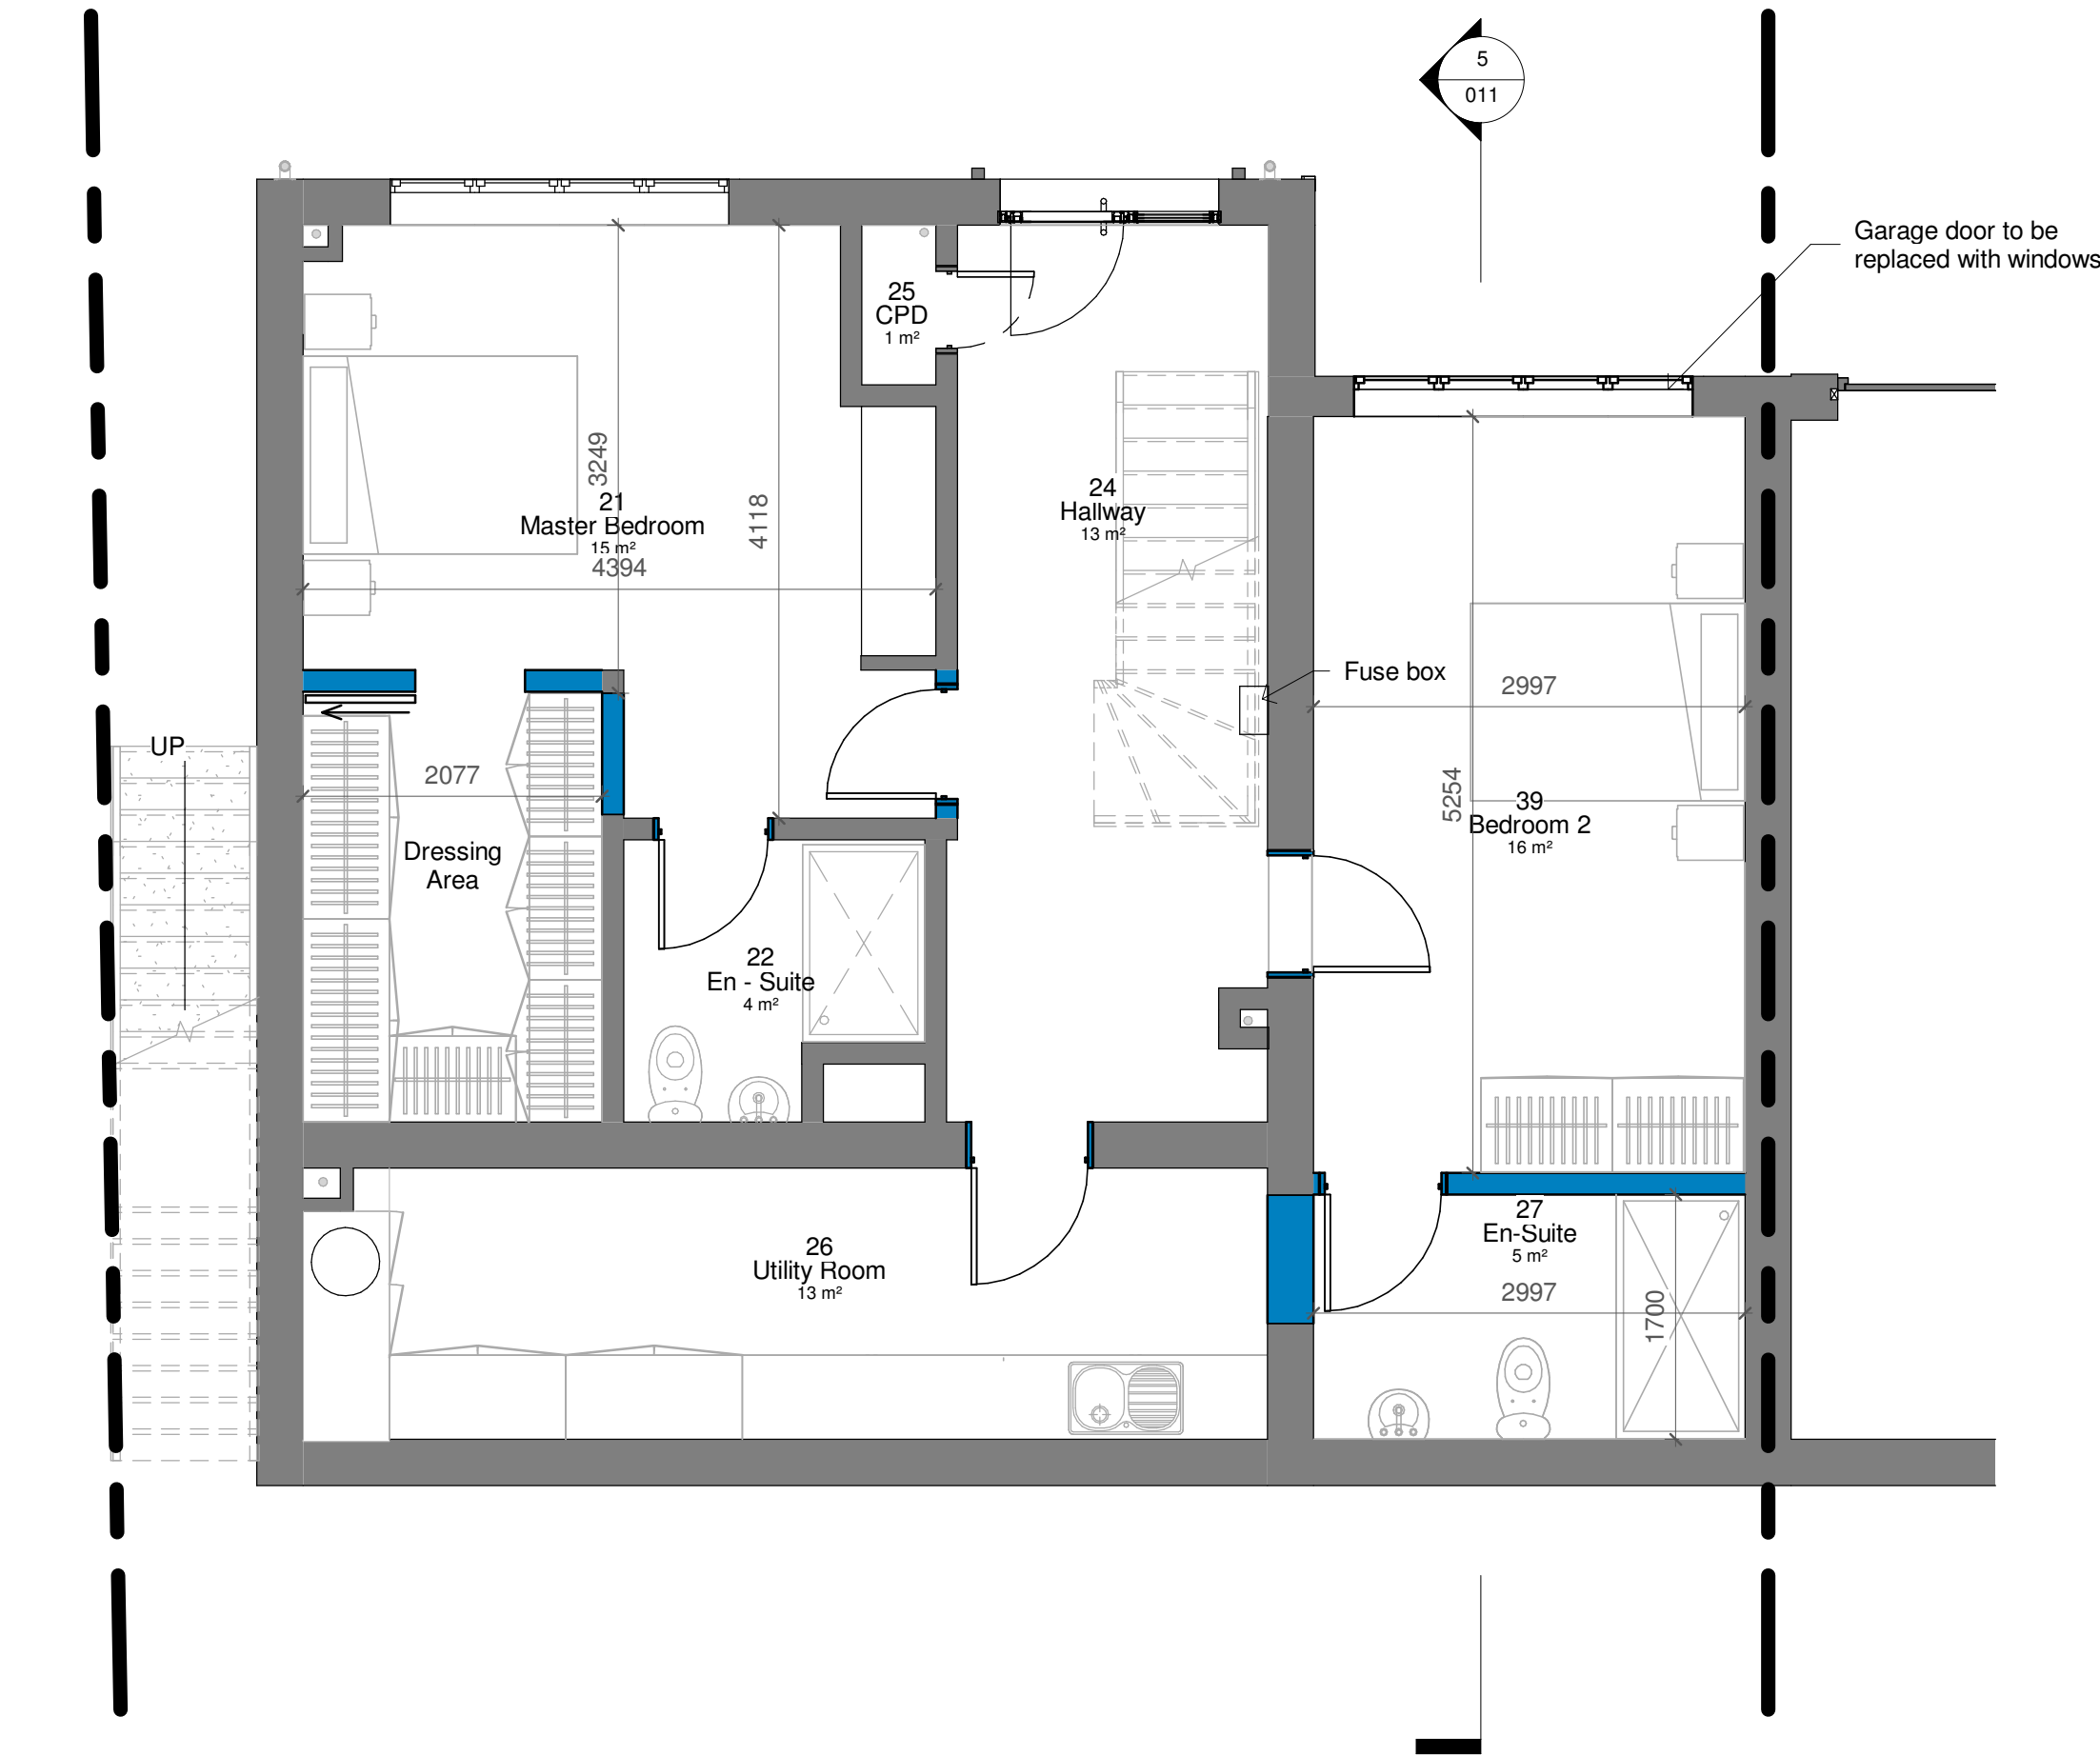

2 Lower Ground Floor - As Proposed
1 : 50

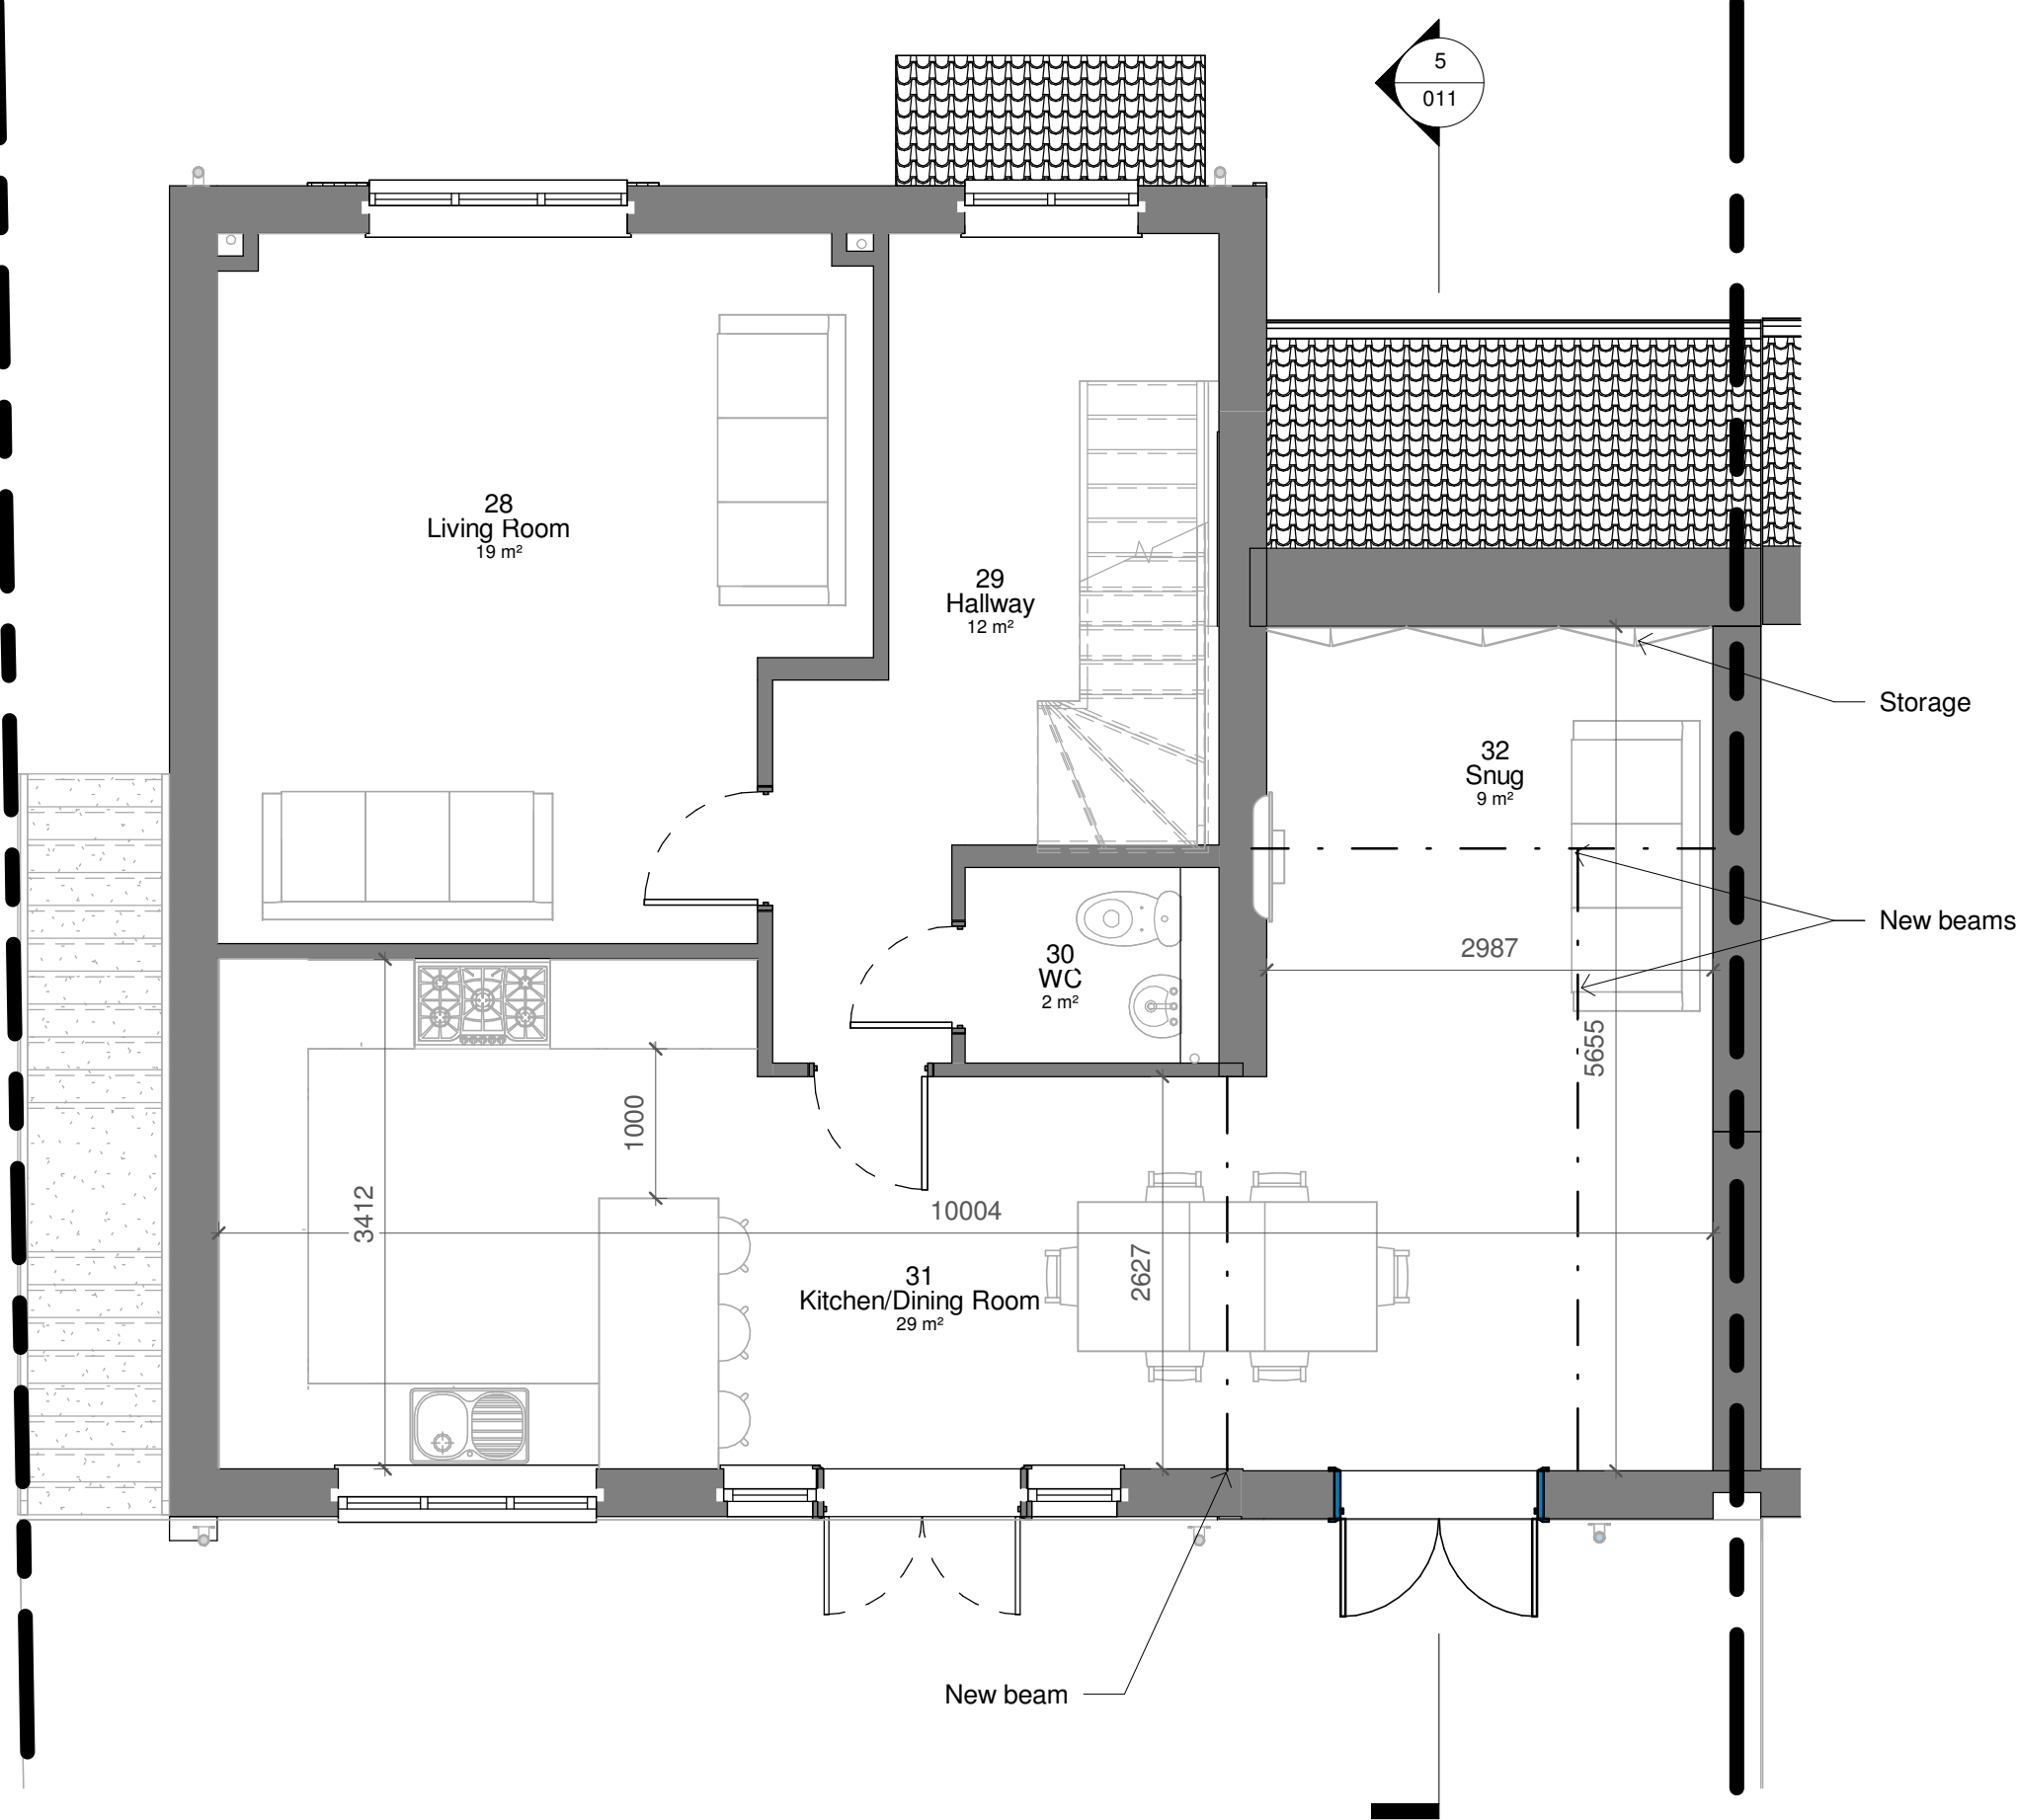

3 Ground Floor - As Proposed
1 : 50

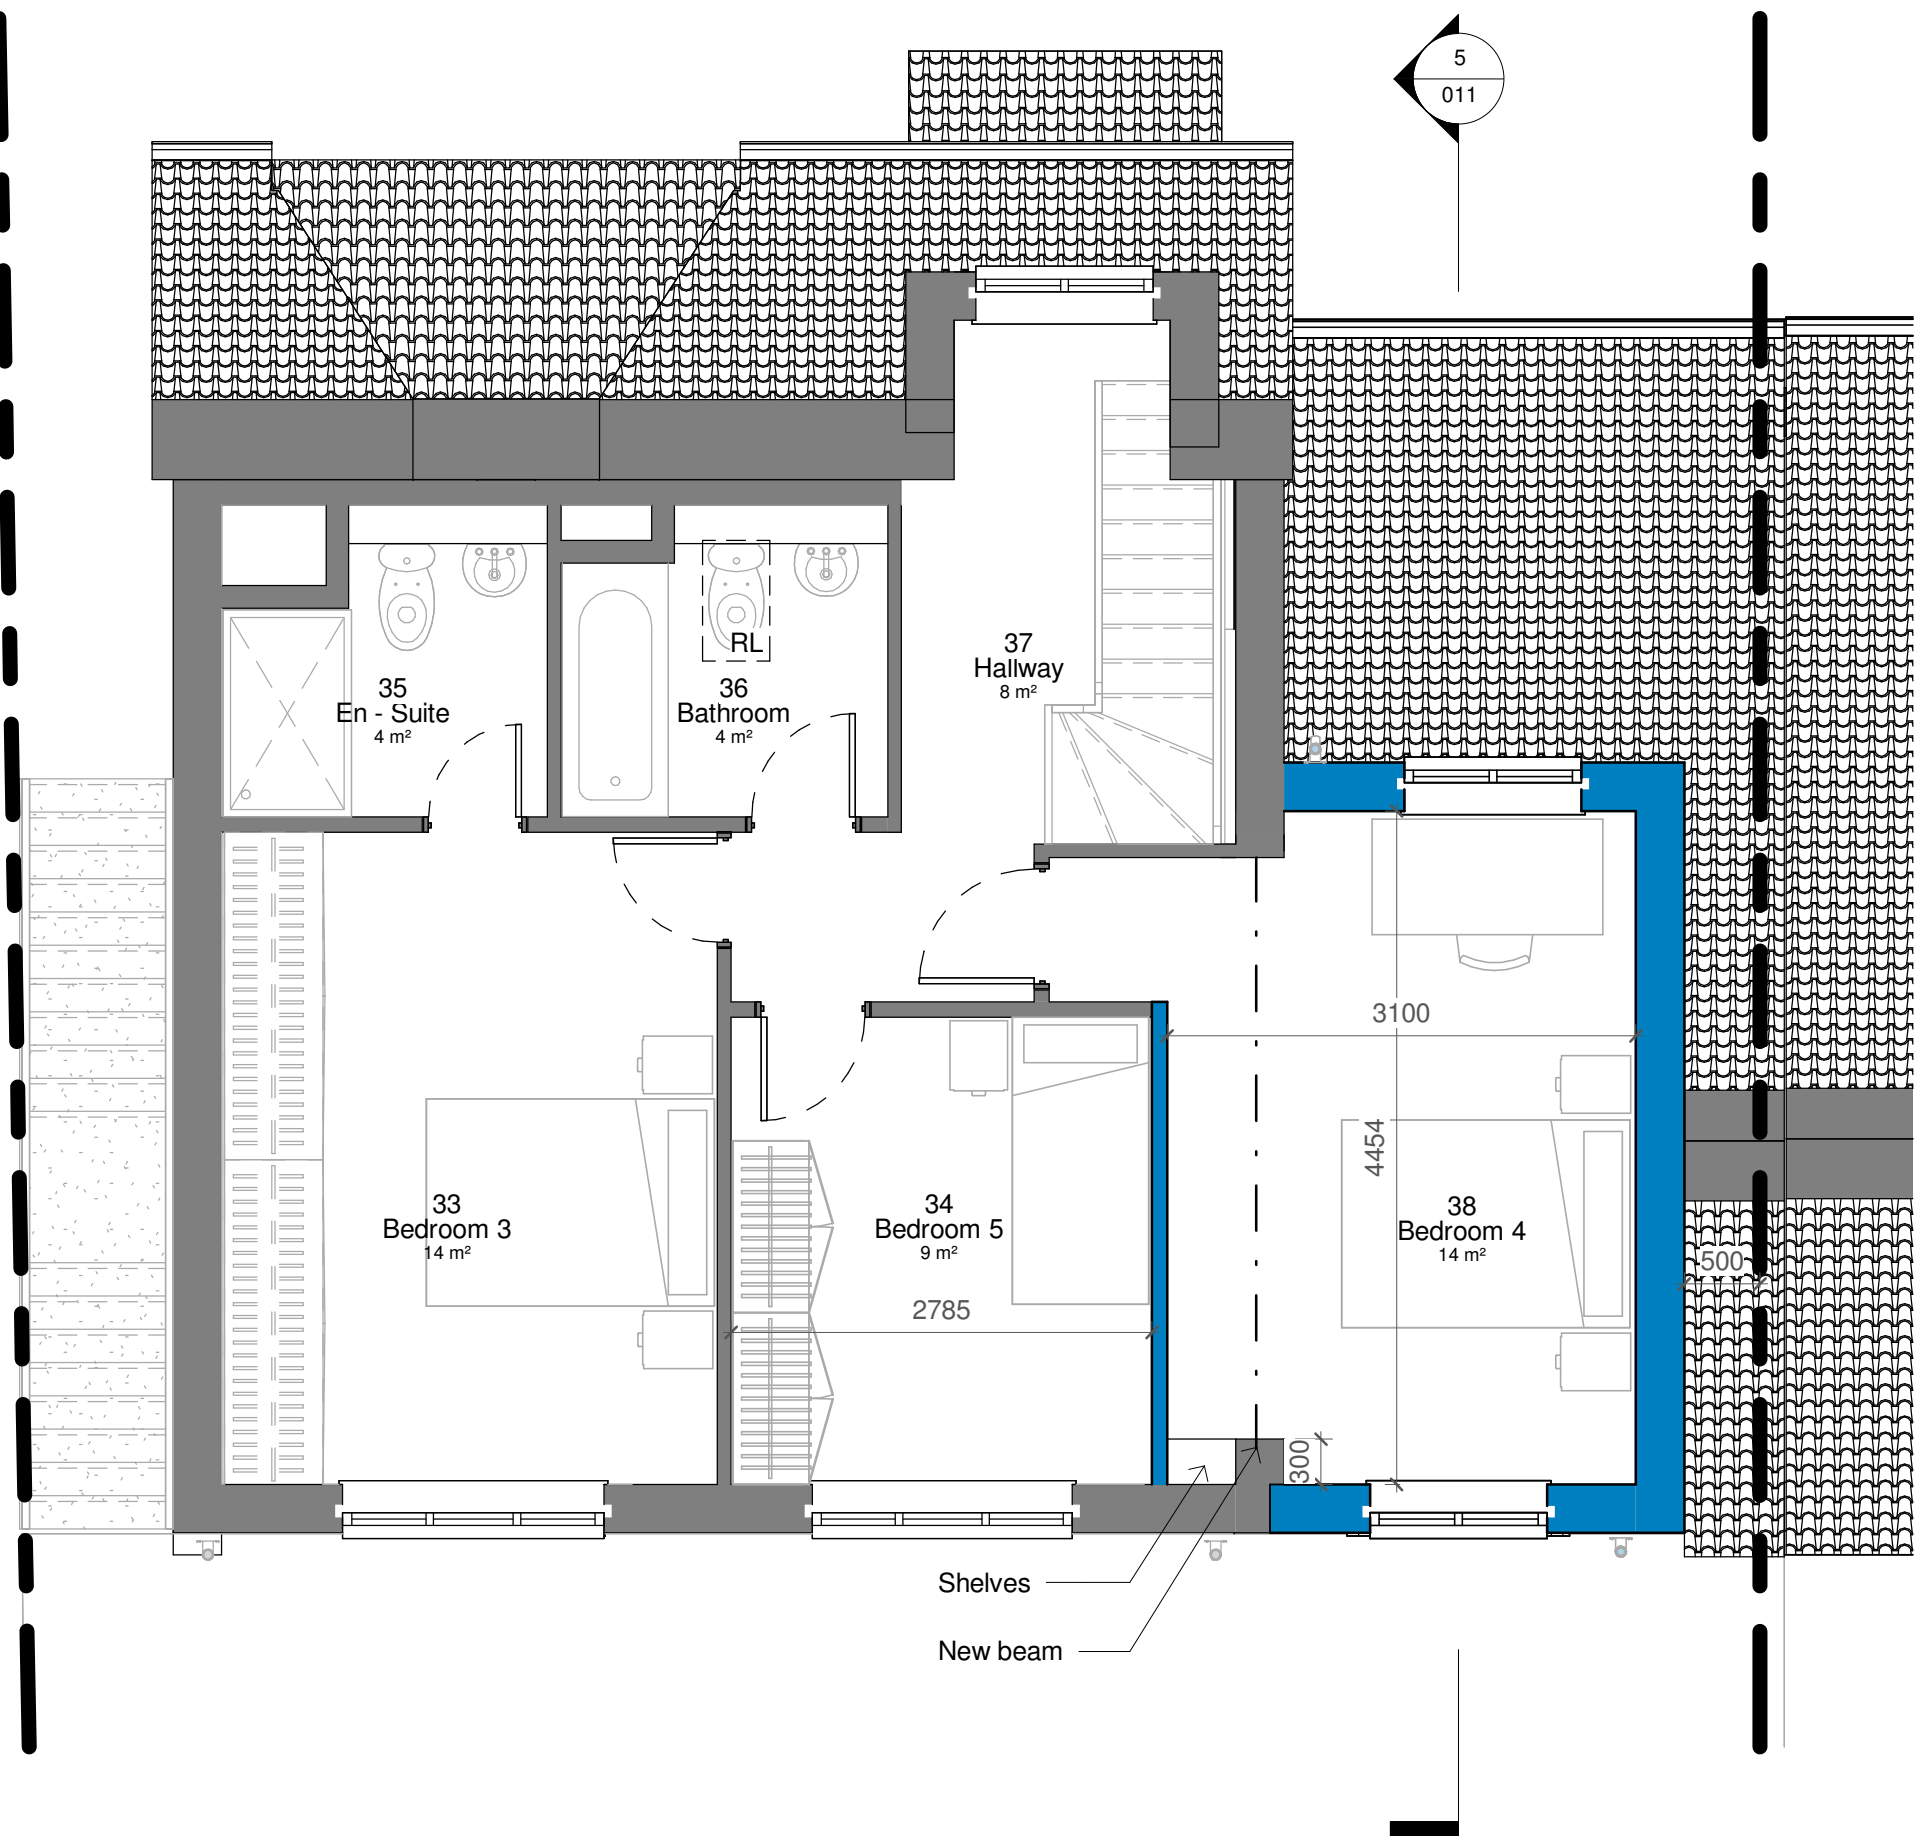

1 First Floor - As Proposed
1 : 50



4 Block Plan - As Proposed
1 : 200

MATERIALS

Roof
Concrete tiles to match existing


Walls
Red brick to match existing

Doors
White UPVC to match existing

Windows
White UPVC to match existing



Red Brick

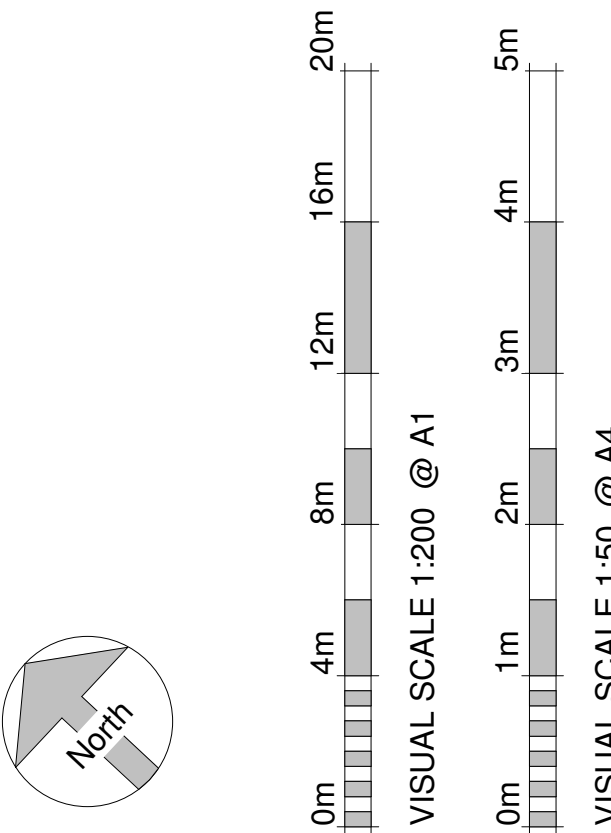

A	Amending size between side extension and boundary	09/02/2026	AB
Revision Number	Revision Description	Revision Date	Issued by
Revision			

Planning

Status:
Dimensions, areas and levels where given are only approximate and subject to site survey.
All dimensions are to be checked on site. Figured dimensions only are to be taken from this drawing.
This drawing is to be read in conjunction with all relevant consultants and/or specialists drawings/documents and any discrepancies or variations are to be notified to the Architect before the affected work commences. This drawing is copyright and remains the property of the Architects.



telephone:01462 453931
email:info@croearchitects.co.uk
web: www.croearchitects.co.uk

Project:
10 Springhead Lane,
Hitchin,
SG4 0LJ

Client:
Mr & Mrs Buschhaus

Drawing name:
As Proposed - Floor Plans

Scale: As indicated	A1	Drawing number	Revision
Date: 01 - 22		25036 - 010	
Drawn by: AB			