




1 Front Elevation
1 : 50




3 Rear Elevation
1 : 50



2 East Elevation
1 : 50

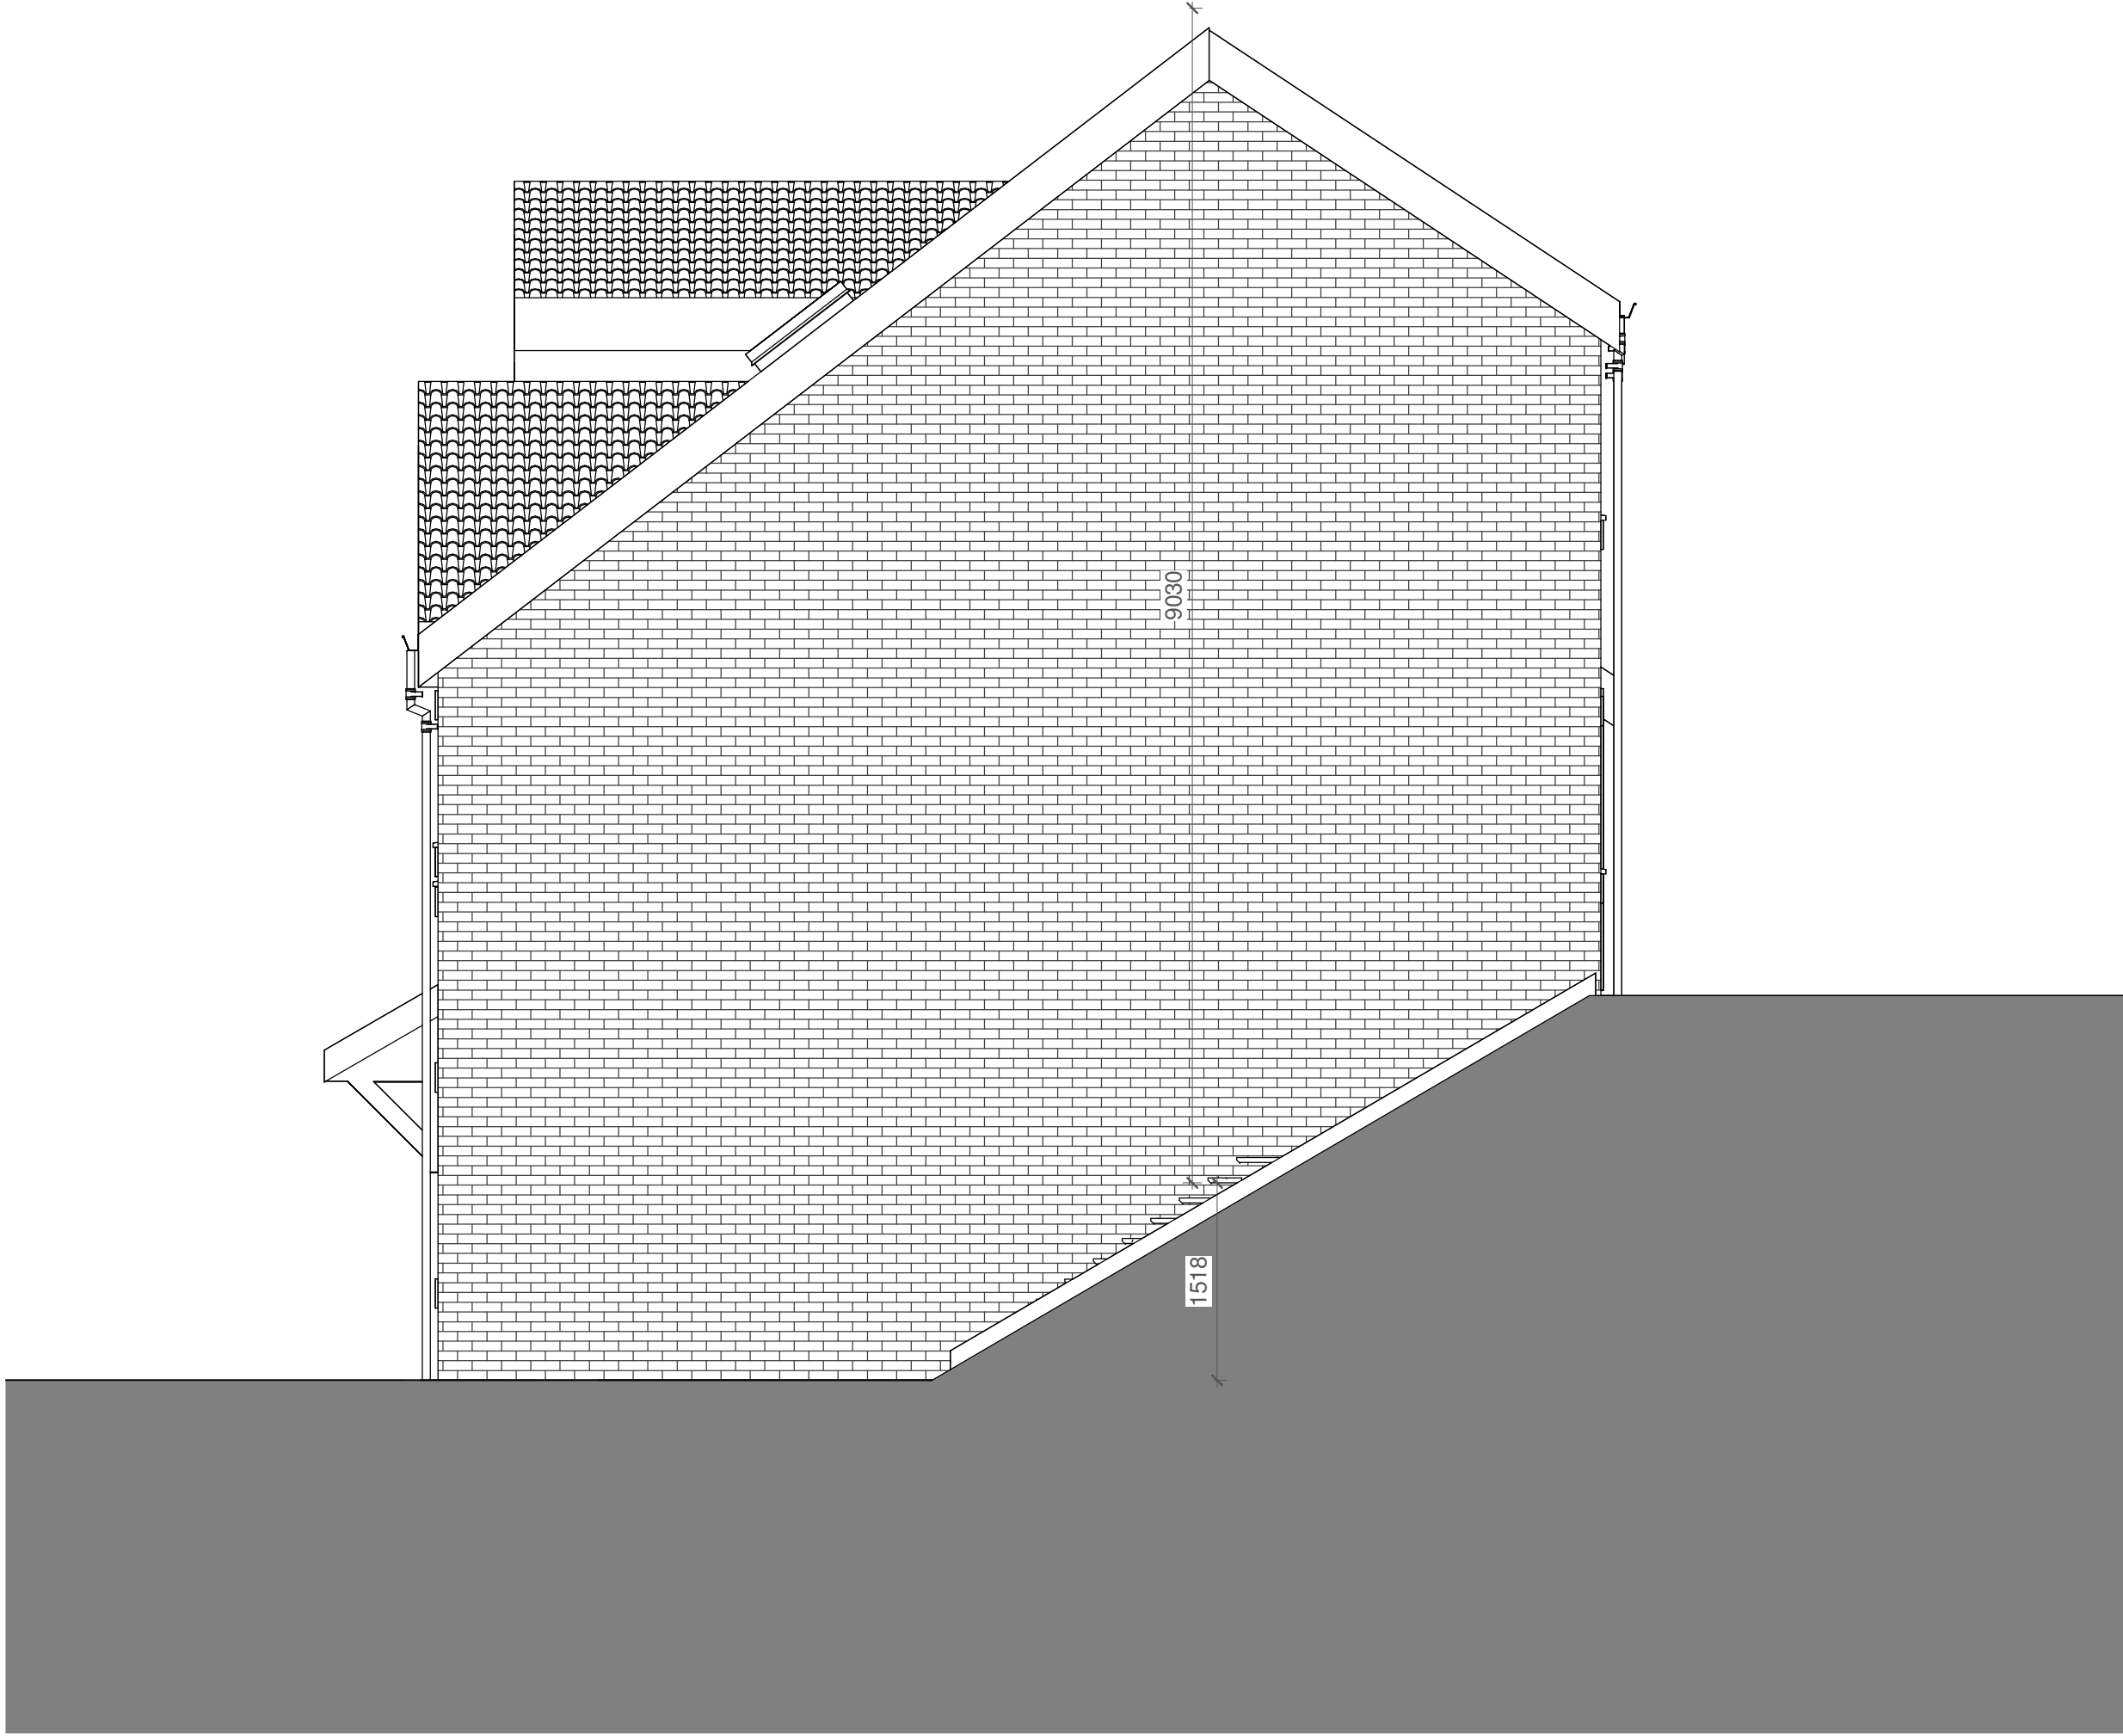

4 West Elevation
1 : 50

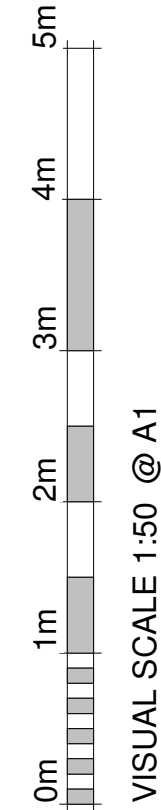

Revision Number	Revision Description	Revision Date	Issued by
Revision			

Planning

Status:

Dimensions, areas and levels where given are only approximate and subject to site survey.
All dimensions are to be checked on site. Figured dimensions only are to be taken from this drawing.
This drawing is to be read in conjunction with all relevant consultants and/or specialists drawings/documents and any discrepancies or variations are to be notified to the Architect before the affected work commences. This drawing is copyright and remains the property of the Architects.



telephone:01462 453931
email:info@croearchitects.co.uk
web: www.croearchitects.co.uk

Project:
10 Springhead Lane,
Hitchin,
SG4 0LJ

Client:
Mr & Mrs Buschhaus

Drawing name:
As Existing Elevations

Scale: 1 : 50 at A1	Drawing number	Revision
Date: 01 - 22	25036 - 002	
Drawn by: AB		