



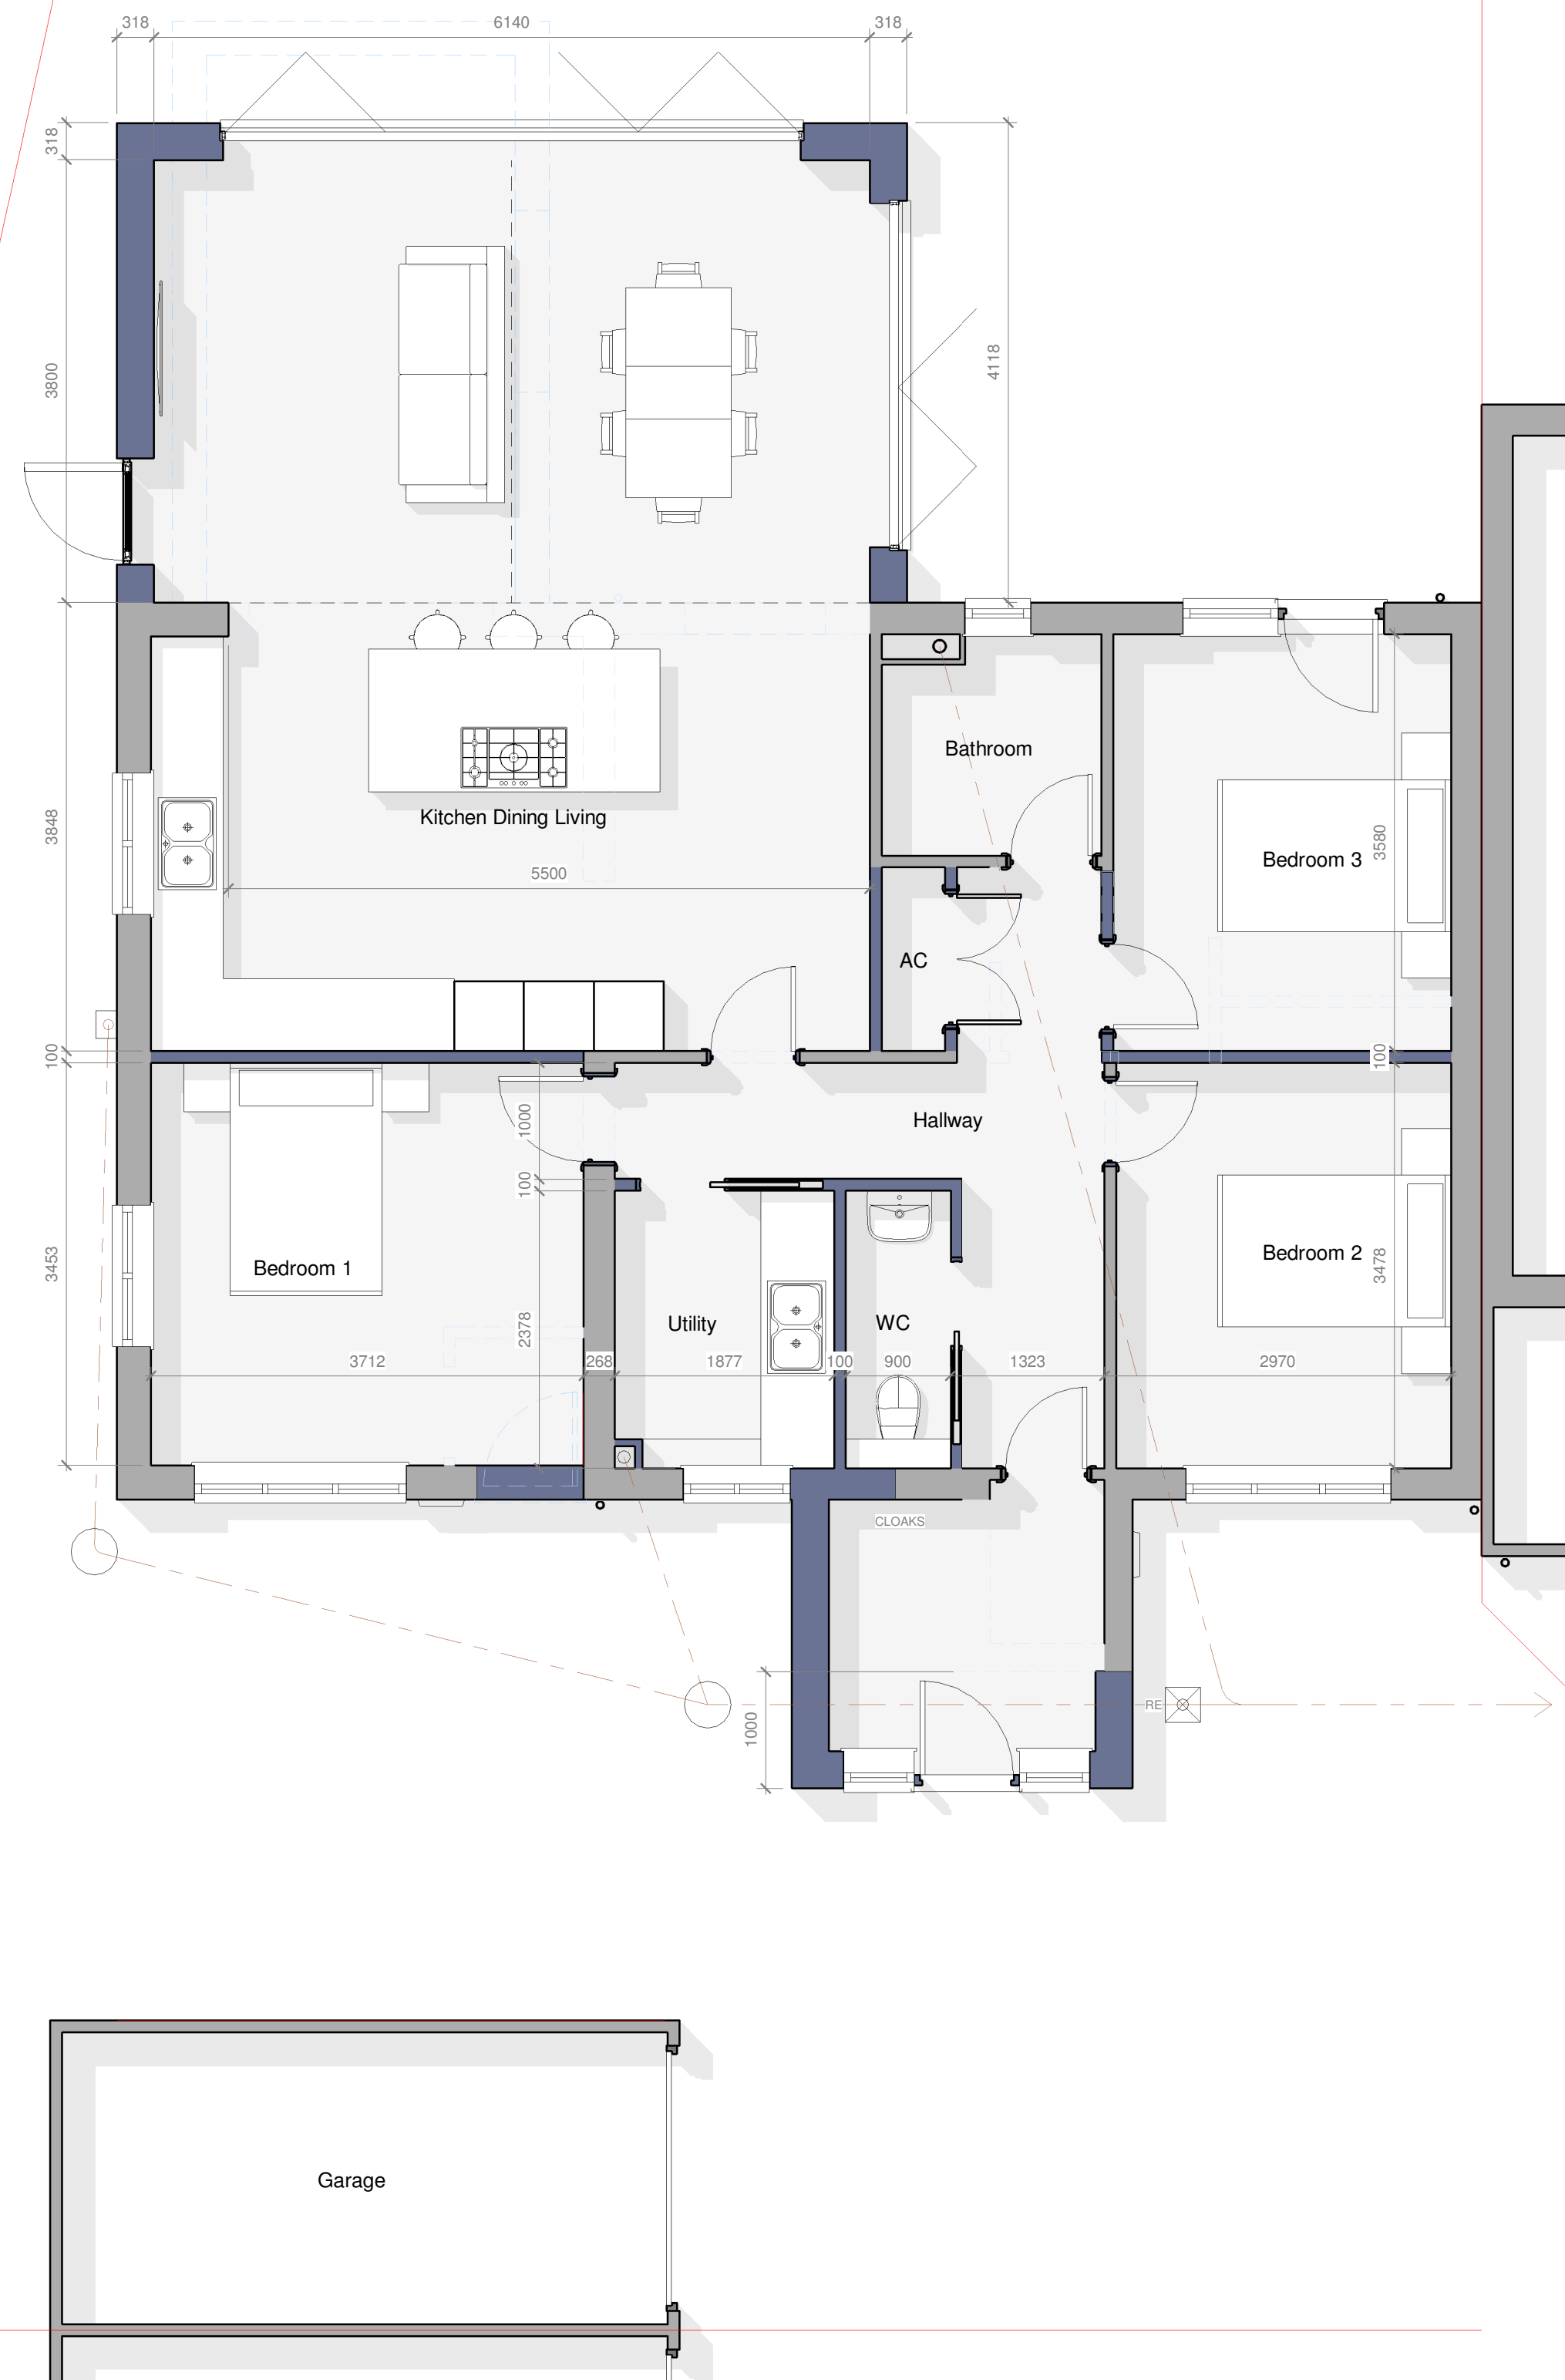

1 Ground Floor Plan
1 : 50

LEGEND:	
	Existing construction to be retained.
	Existing construction to be demolished.
	Proposed new construction.

EXTERNAL MATERIALS:	
External Walls	- Facing brick to match existing.
Pitched Roof	- Interlocking concrete roof tiles to match existing.
Fascia	- UPVC
Windows	- UPVC
Rooflight	- Velux MK08
Doors	- UPVC
Bifold Doors and Apex Glazing	- Powder Coated Aluminium.
Rainwater Goods	- UPVC

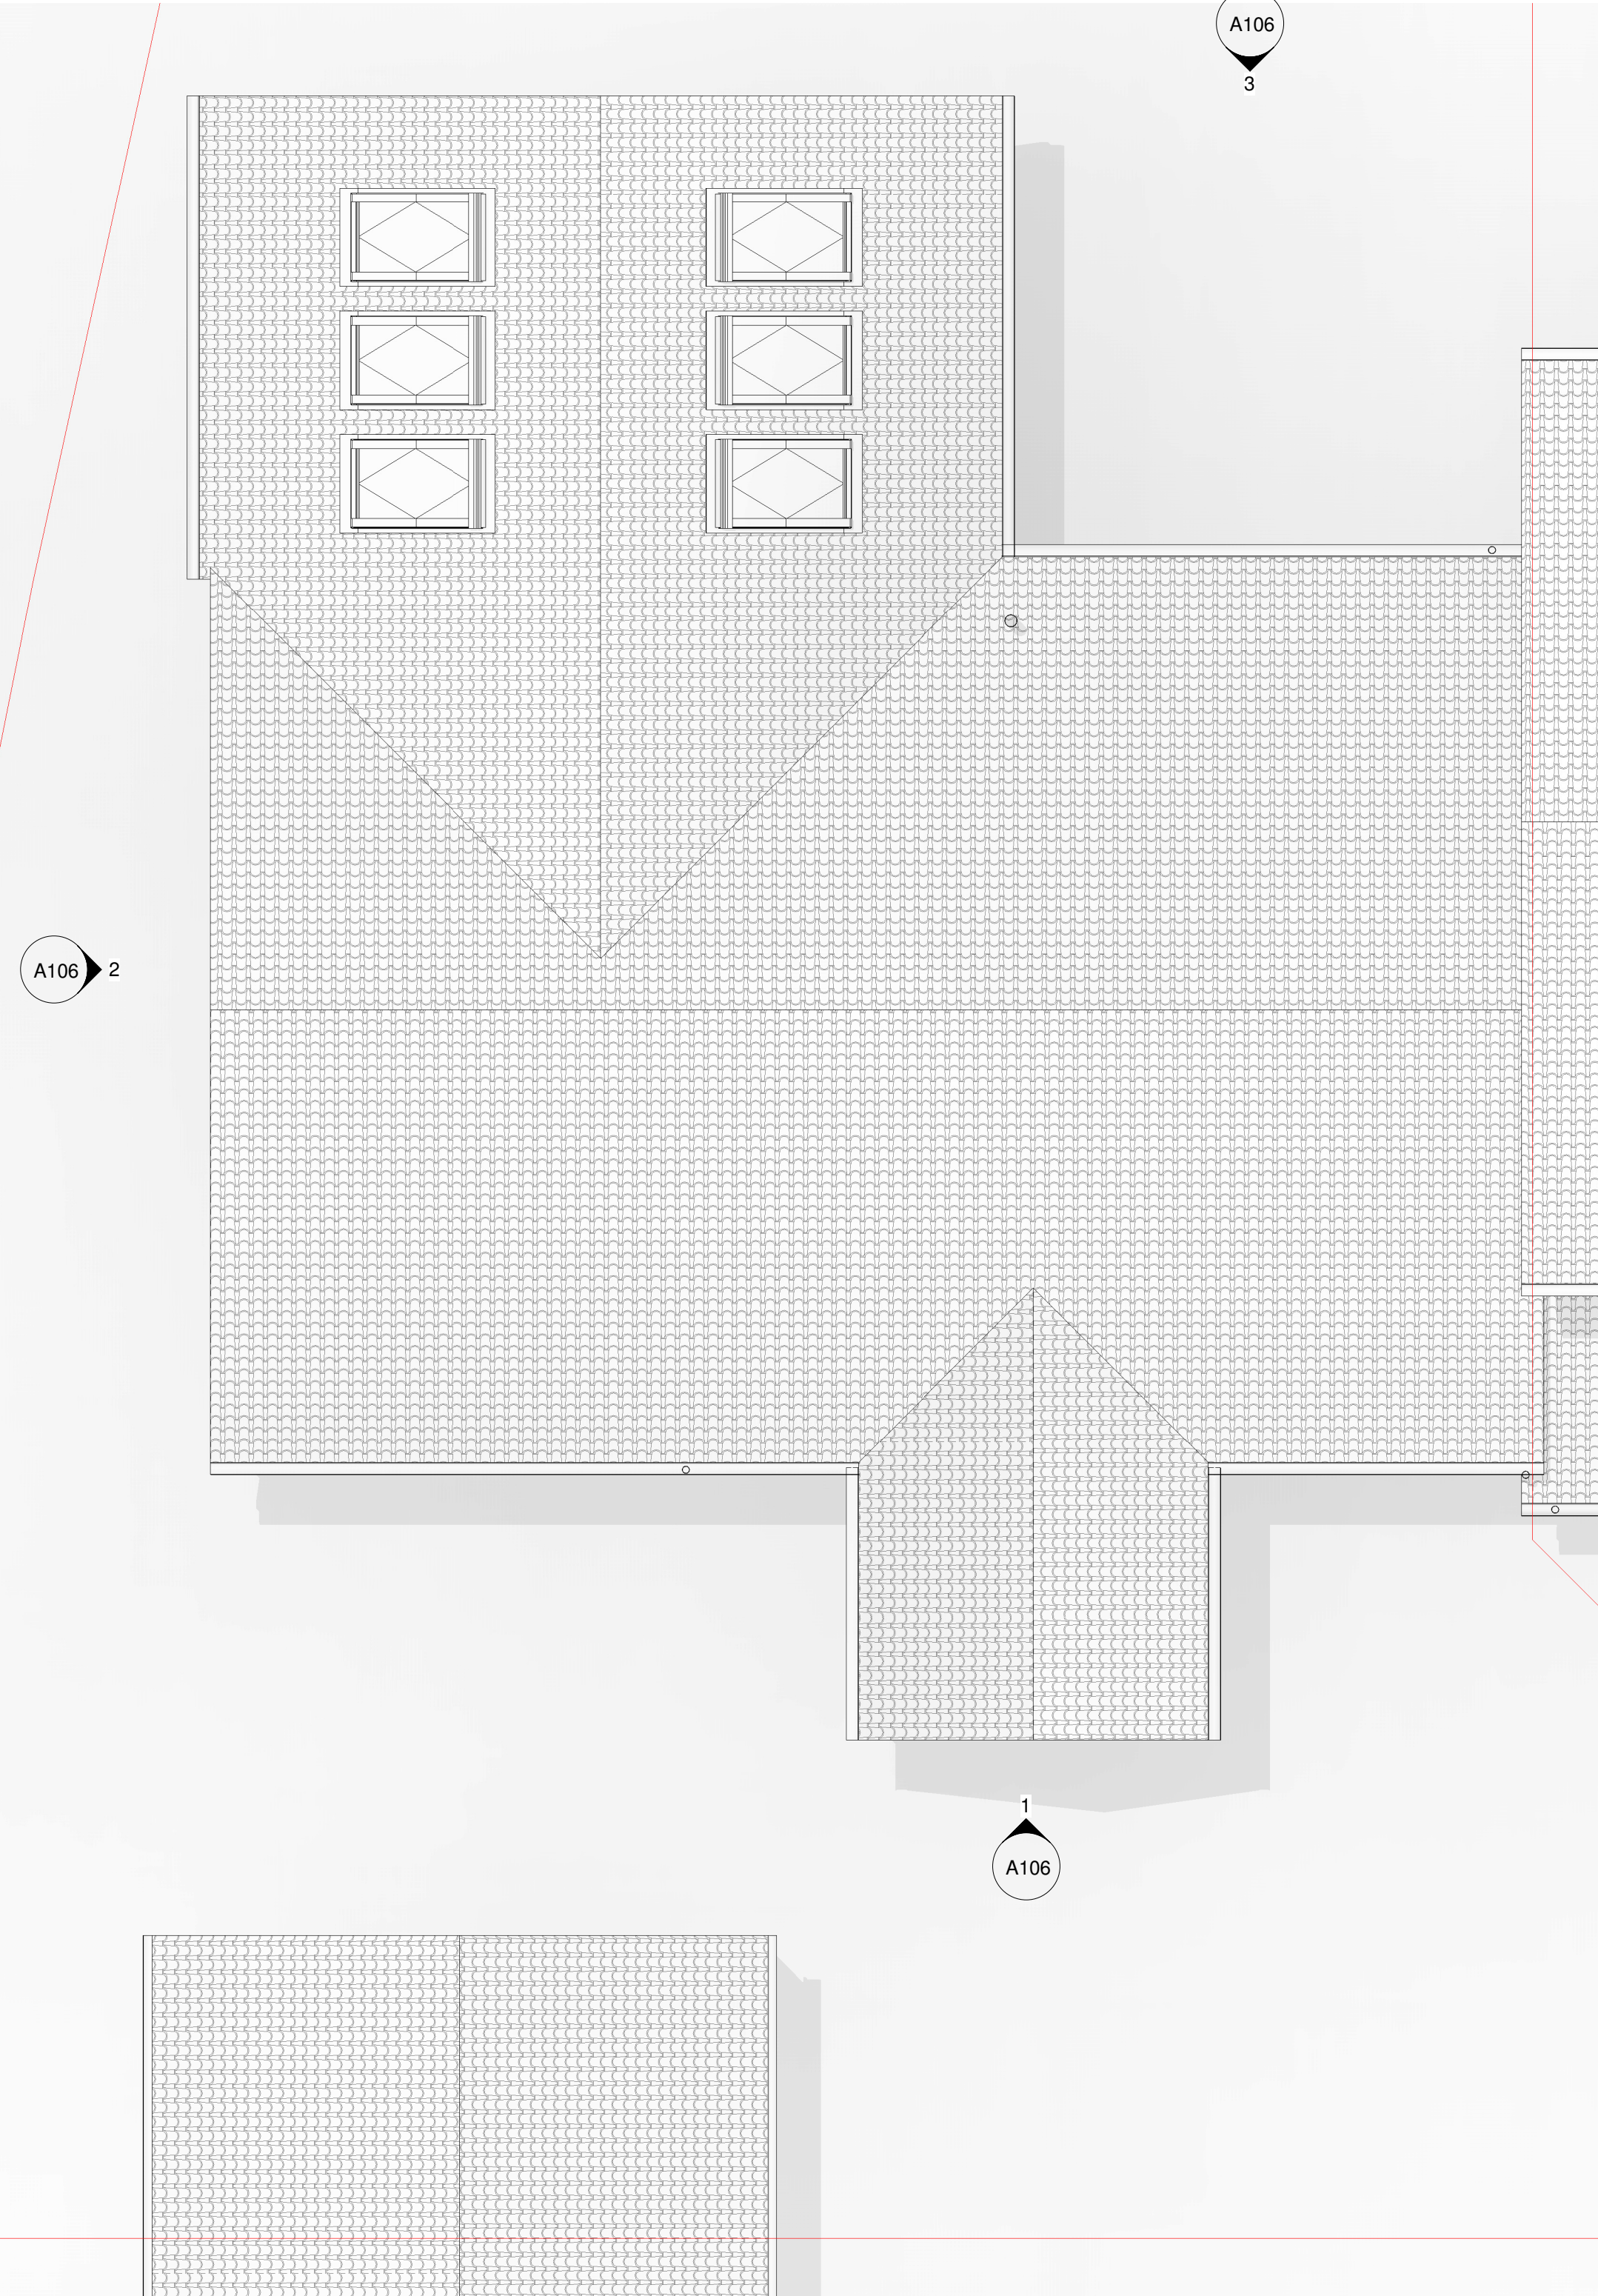

2 Roof Plan
1 : 50

0 1 to 50 5m				
Rev	Date	Details	Drawn	Checked

Project/Client:		Project No:	
9 Mercia Road, Baldock		Project Number	
		Dwg No:	
		A105	
		Rev:	
Drawing:		Scale:	@A1
Proposed Plans		1 : 50	
		Drawn By:	Date:
		Author	
		Checked By:	Date:
		Checker	