



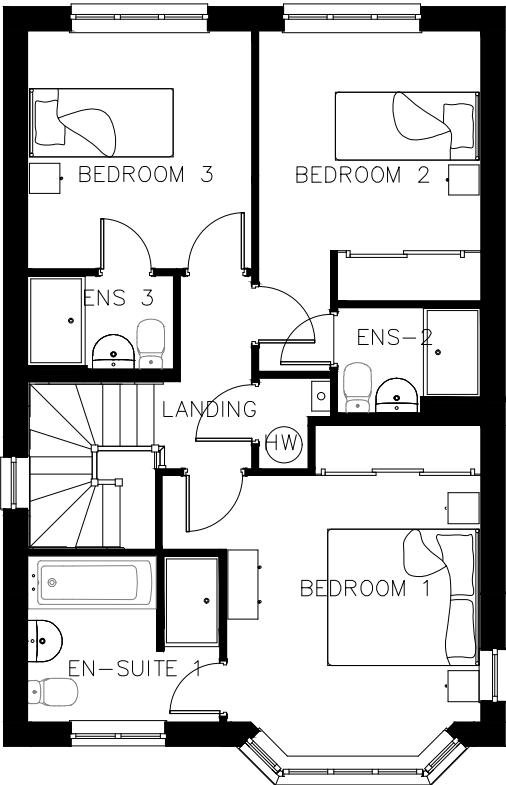

First Floor

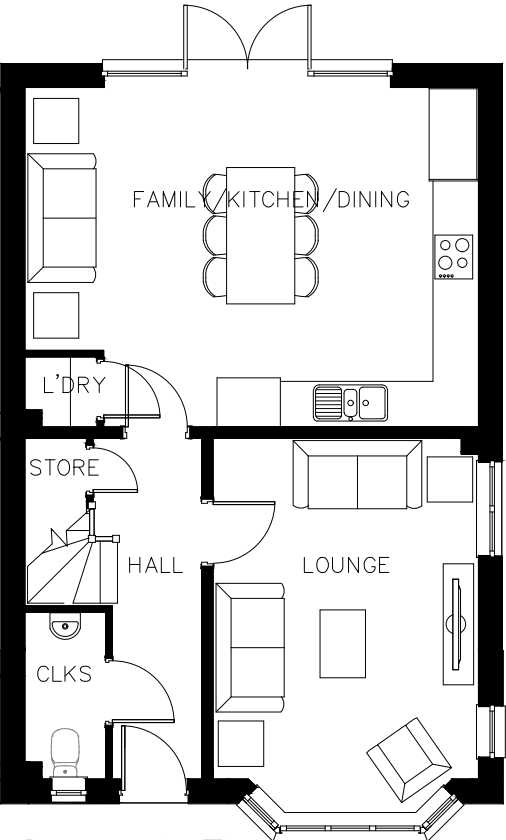

Ground Floor



Side Elevation



Front Elevation



Side Elevation



Rear Elevation

NOTES:

TEXT

| Revision | Date | Amendment | Initials |
|----------|------|-----------|----------|
|----------|------|-----------|----------|

|                |                                             |              |           |
|----------------|---------------------------------------------|--------------|-----------|
| Development    | Land off Royston Road                       |              |           |
| Location       | Barkway                                     |              |           |
| Marketing Name | Birchway Fields                             |              |           |
| Drawing Title  | Stratford Q Plans & Gable Corner Elevations |              |           |
| Drawing Number | 1877-22-02-4003                             |              |           |
| Revision       | -                                           | Scale @ A3   | 1:100     |
| Drawn By       | MG                                          | Date Started | July 2024 |
| Checked by     |                                             | Date         |           |



Redrow Homes South Midlands

Redrow House, 6 Waterside Way, The Lakes, Northampton, NN4 7XD  
Tel: 01604 601115 Web: www.redrow.co.uk

Legal Disclaimer TBC

This layout has been designed after due consideration of our Context & Constraints Plan

Scale 1:100 @ A3  
0m 1m 2m 3m 4m 5m