



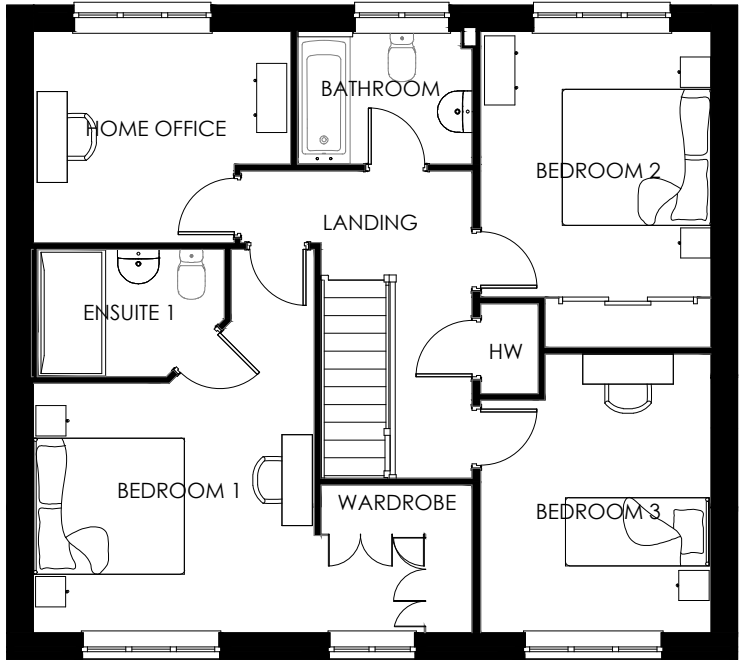


First Floor

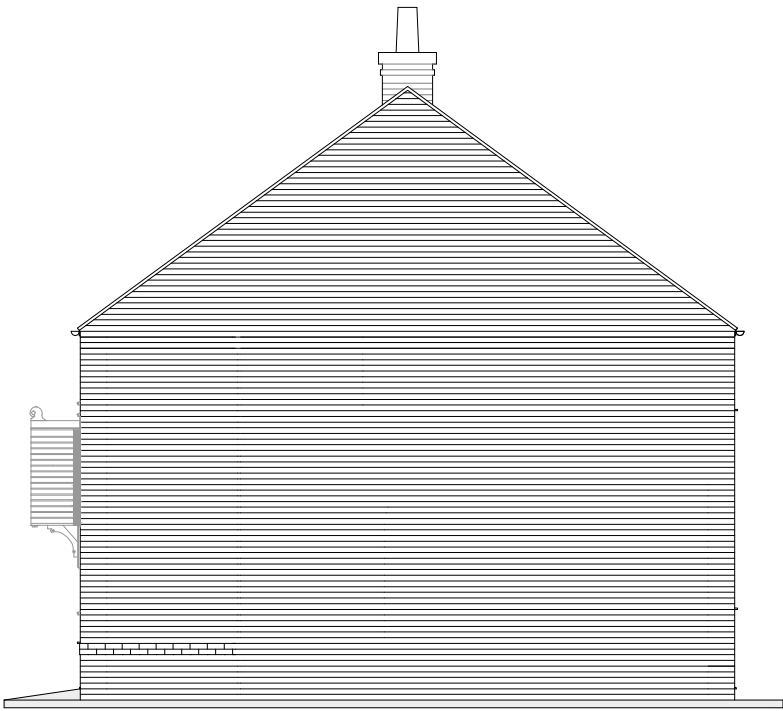


Side Elevation



Front Elevation

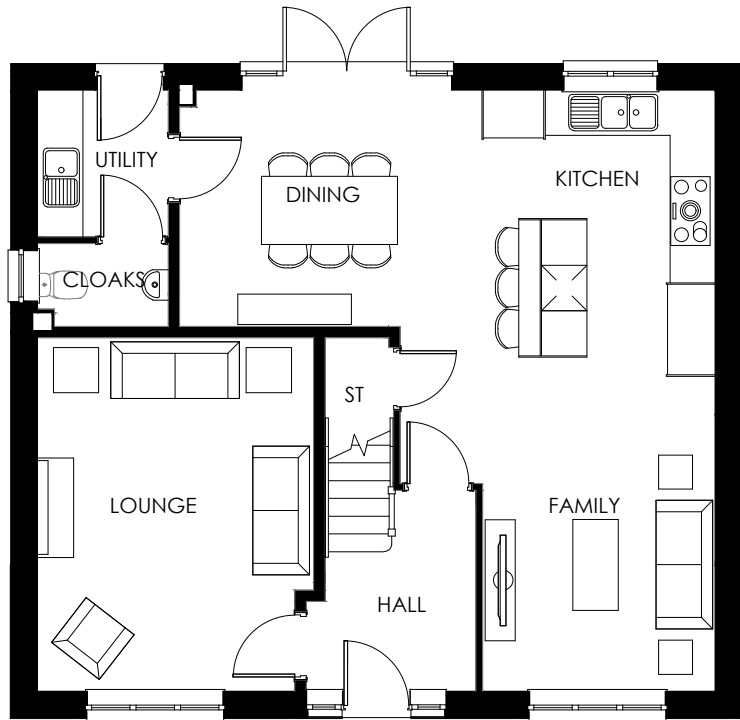

Ground Floor

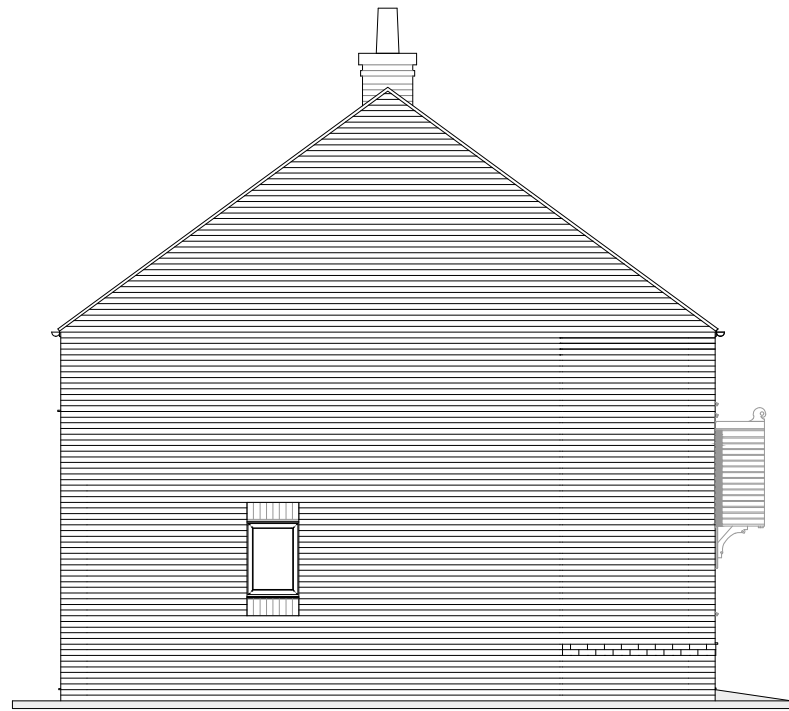

Side Elevation



Rear Elevation

Scale 1:100 @ A3
0m 1m 2m 3m 4m 5m

NOTES:

TEXT

Development			
Land off Royston Road			
Location			
Barkway			
Marketing Name			
Birchway Fields			
Drawing Title			
Harrogate Plans & Gable Elevations			
Drawing Number			
1877-22-02-6004			
Revision	-	Scale @ A3	1:100
Drawn By	MG	Date Started	July 2024
Checked by		Date	



Redrow Homes South Midlands

Redrow House, 6 Waterside Way, The Lakes, Northampton, NN4 7XD
Tel: 01604 601115 Web: www.redrow.co.uk

Legal Disclaimer TBC

This layout has been designed after due consideration of our Context & Constraints Plan