


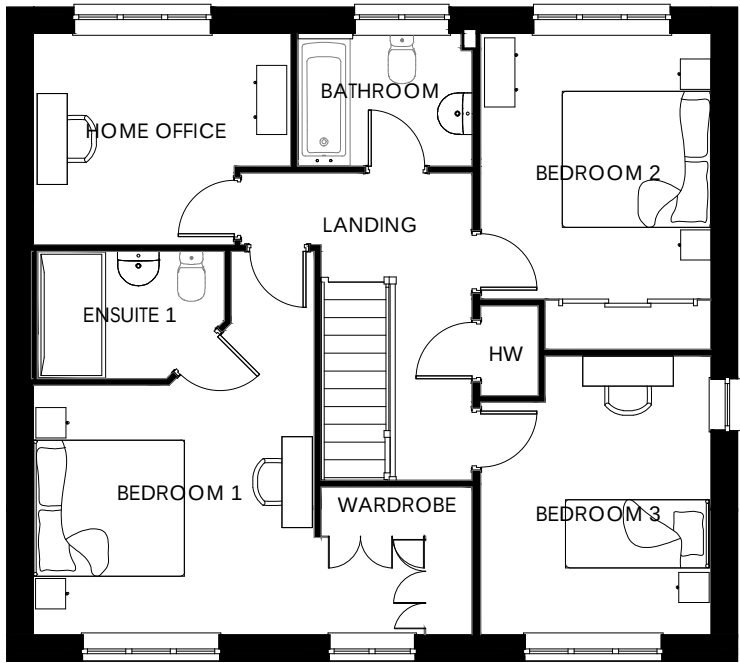


First Floor




Side Elevation



Front Elevation

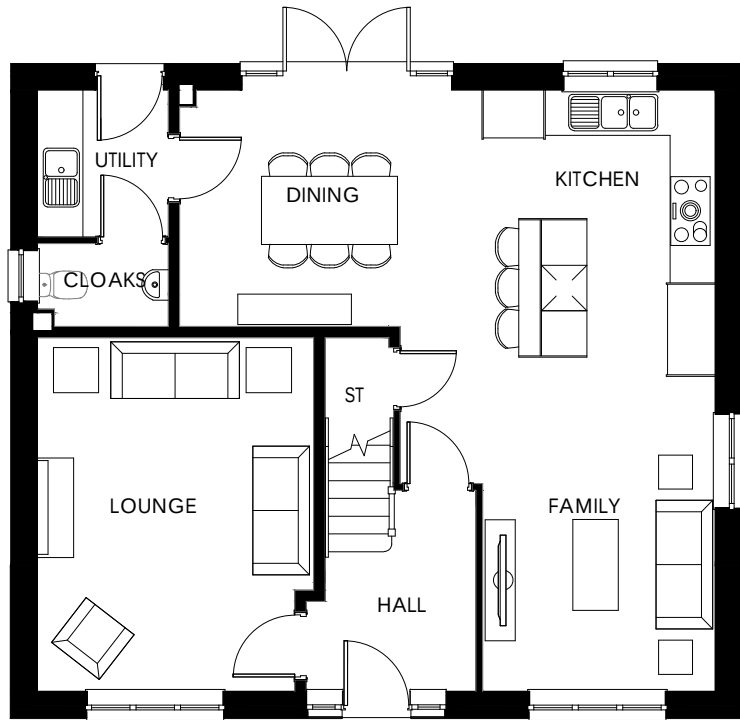

Ground Floor

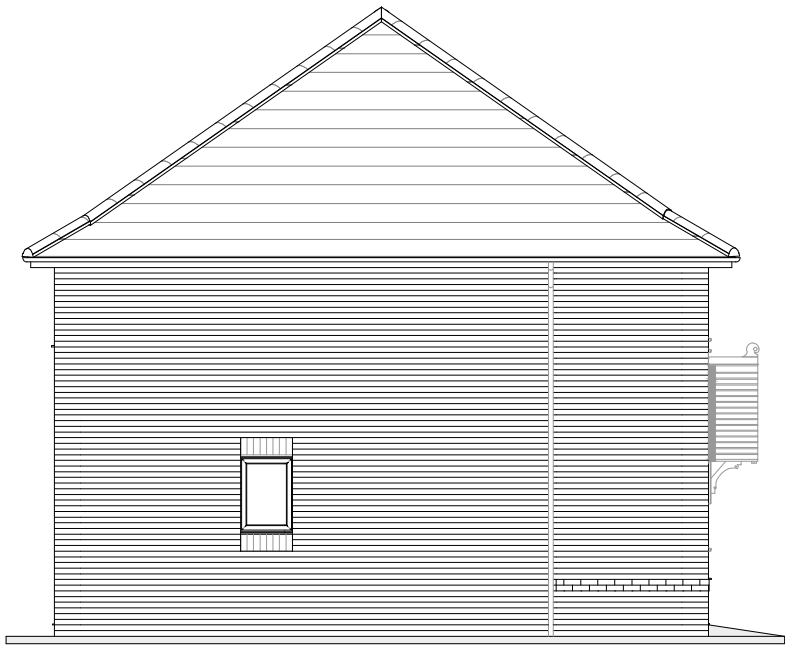

Side Elevation



Rear Elevation

Scale 1:100 @ A3
0m 1m 2m 3m 4m 5m

NOTES:

TEXT

Development				Land off Royston Road
Location				Barkway
Marketing Name				Birchway Fields
Drawing Title				Harrogate Corner Plans & Elevations
Drawing Number				1877-22-02-6002
Revision	-	Scale @ A3	1:100	
Drawn By	MG	Date Started	July 2024	
Checked by		Date		



Redrow Homes South Midlands

Redrow House, 6 Waterside Way, The Lakes, Northampton, NN4 7XD
Tel: 01604 601115 Web: www.redrow.co.uk

Legal Disclaimer TBC

This layout has been designed after due consideration of our Context & Constraints Plan