




Front Elevation



Side Elevation -
Corner End

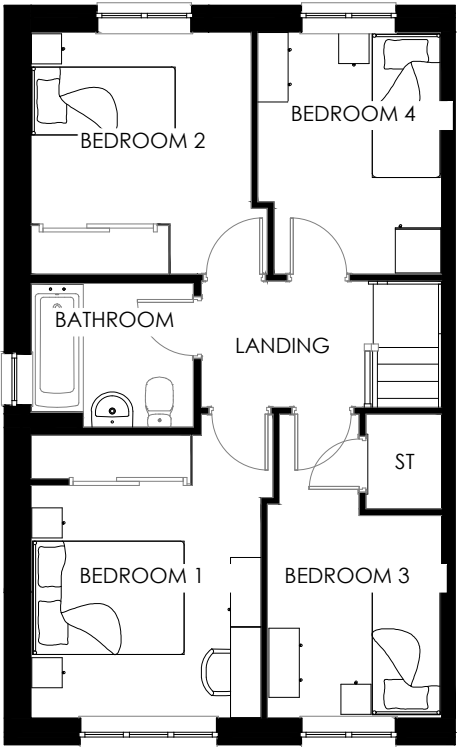


First Floor

NOTES:


TEXT



Rear Elevation

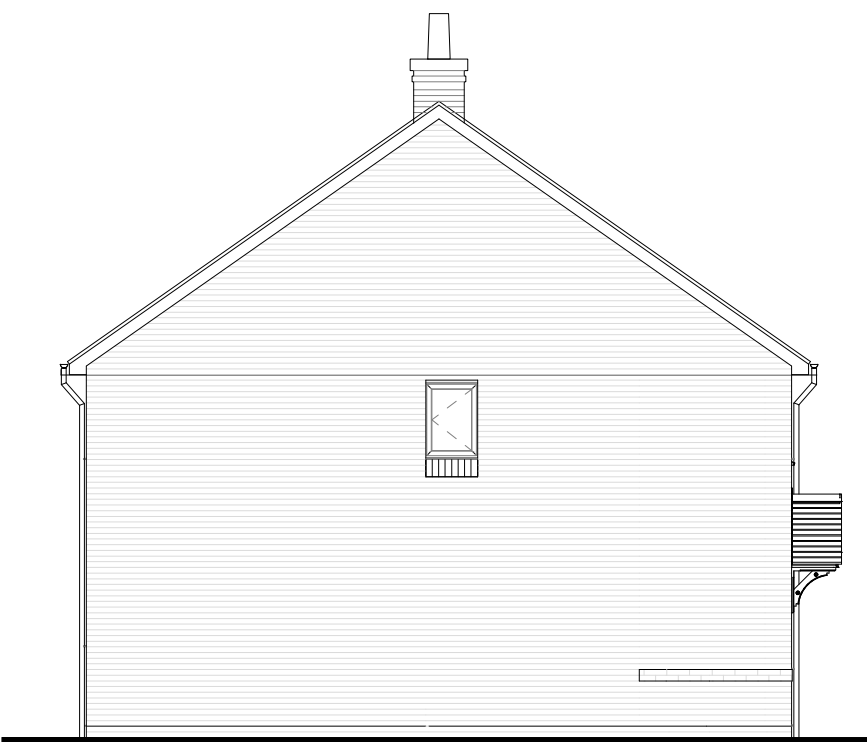

Side Elevation

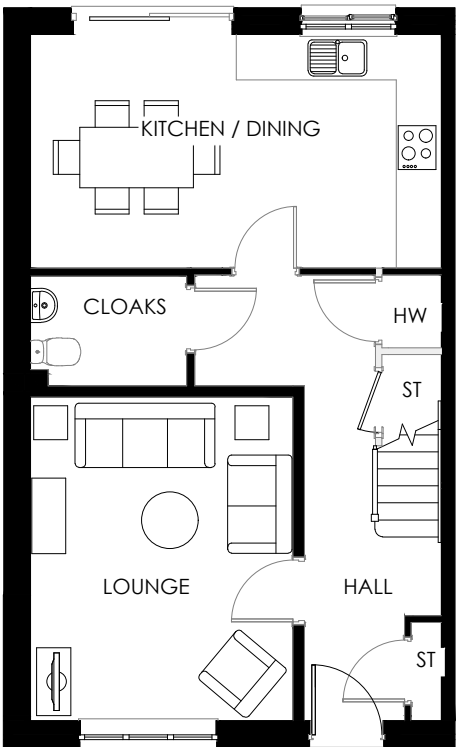

Ground Floor

Scale 1:100 @ A3
0m 1m 2m 3m 4m 5m

Revision	Date	Amendment	Initials
----------	------	-----------	----------

Development	Land off Royston Road		
Location	Barkway		
Marketing Name	Birchway Fields		
Drawing Title	Tweed Plans & Gable Elevations		
Drawing Number	1877-22-02-17002		
Revision	-	Scale @ A3	1:100
Drawn By	MG	Date Started	July 2024
Checked by		Date	



Redrow Homes South Midlands

Redrow House, 6 Waterside Way, The Lakes, Northampton, NN4 7XD.
Tel: 01604 601115 Web: www.redrow.co.uk

Legal Disclaimer TBC
This layout has been designed after due consideration of our Context & Constraints Plan