





Front Elevation-
Mid



Rear Elevation-
Mid

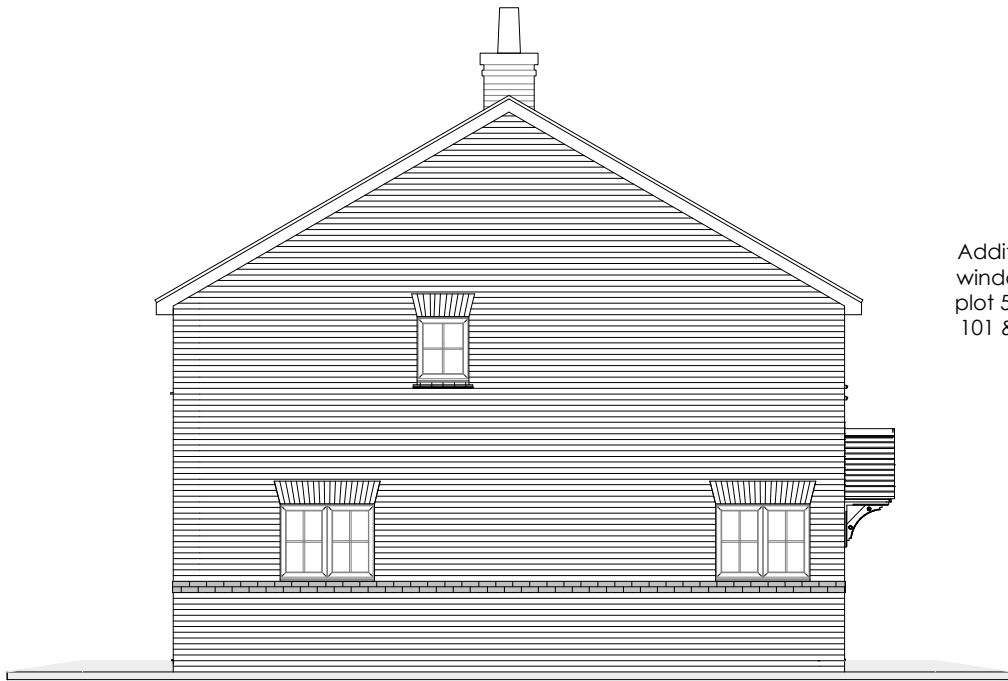

Side Elevation-
Corner End

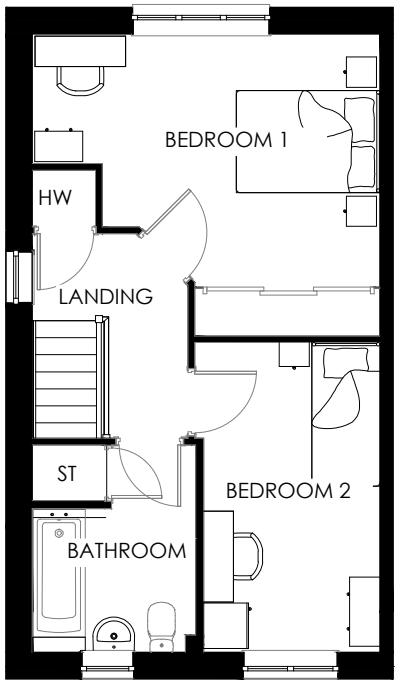

First Floor- End


Additional
window to
plot 51, 76,
101 & 136

NOTES:


TEXT




Front Elevation-
End

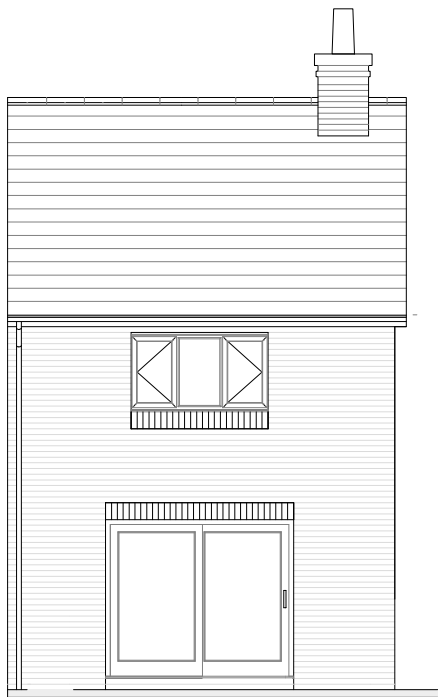

Rear Elevation-
End

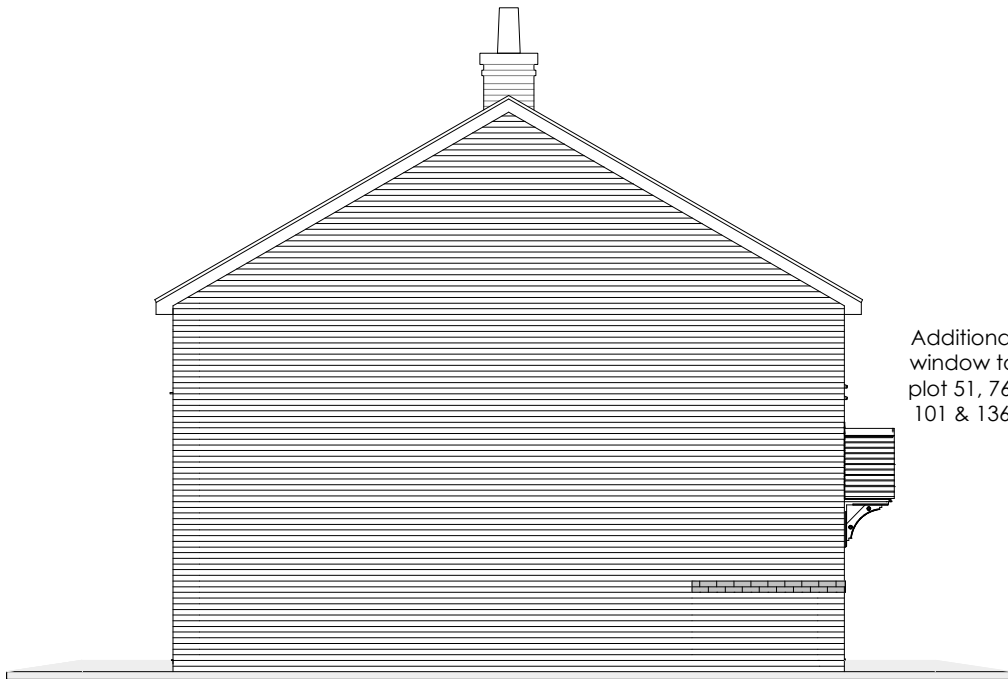

Side Elevation-
End

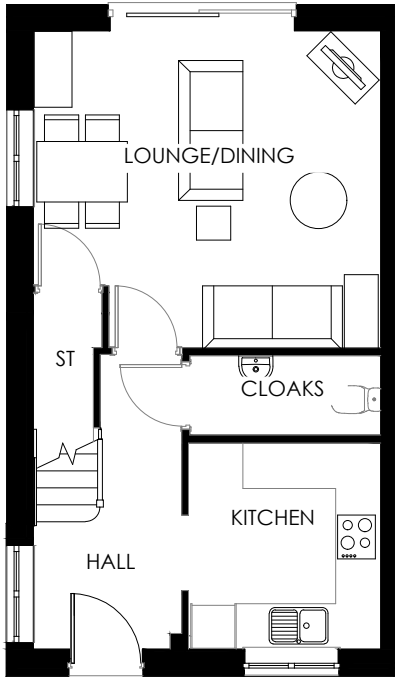

Ground Floor-
End

Additional
window to
plot 51, 76,
101 & 136

Revision	Date	Amendment	Initials
-	-	-	-

Development	Land off Royston Road		
Location	Barkway		
Marketing Name	Birchway Fields		
Drawing Title	Tavy Plans & Gable Elevations		
Drawing Number	1877-22-02-15003		
Revision	-	Scale @ A3	1:100
Drawn By	MG	Date Started	July 2024
Checked by		Date	

Scale 1:100 @ A3
0m 1m 2m 3m 4m 5m



Redrow Homes South Midlands
Redrow House, 6 Waterside Way, The Lakes, Northampton, NN4 7XD
Tel: 01604 601115 Web: www.redrow.co.uk

Legal Disclaimer TBC
This layout has been designed after due consideration of our Context & Constraints Plan