




Front Elevation-  
End




Rear Elevation-  
End



Side Elevation-  
End

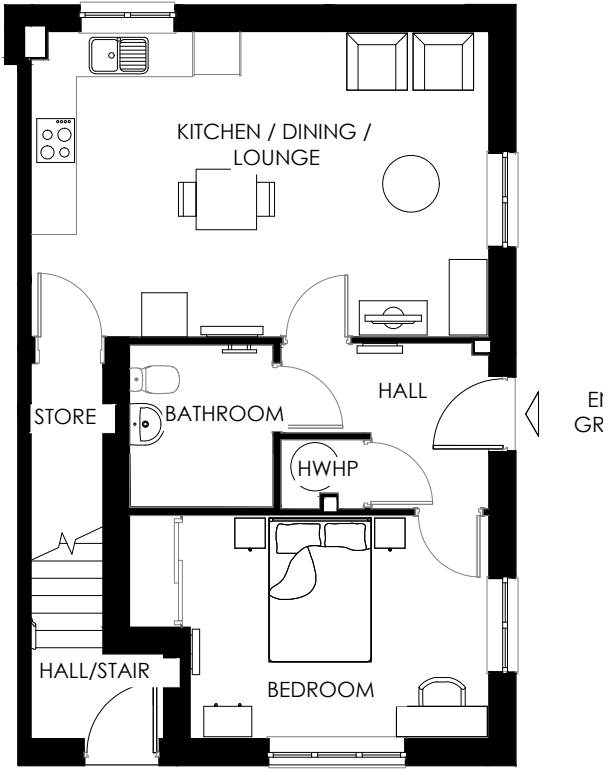

M4(3) Ground  
Floor- End

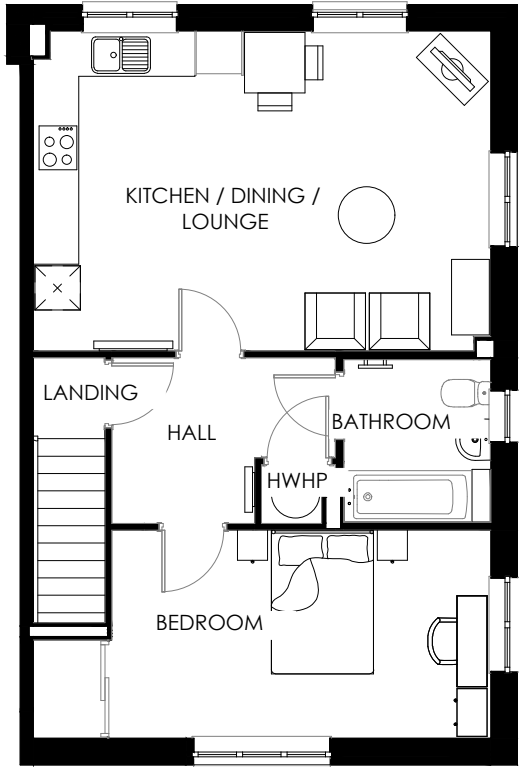

First Floor- End

NOTES:

TEXT

| Revision | Date | Amendment | Initials |
|----------|------|-----------|----------|
| -        | -    | -         | -        |

|                |                               |              |           |
|----------------|-------------------------------|--------------|-----------|
| Development    | Land off Royston Road         |              |           |
| Location       | Barkway                       |              |           |
| Marketing Name | Birchway Fields               |              |           |
| Drawing Title  | Spey Plans & Gable Elevations |              |           |
| Drawing Number | 1877-22-02-18004              |              |           |
| Revision       | -                             | Scale @ A3   | 1:100     |
| Drawn By       | MG                            | Date Started | July 2024 |
| Checked by     |                               | Date         |           |

Scale 1:100 @ A3  
0m 1m 2m 3m 4m 5m



Redrow Homes South Midlands  
Redrow House, 6 Waterside Way, The Lakes, Northampton, NN4 7XD  
Tel: 01604 601115 Web: www.redrow.co.uk

Legal Disclaimer TBC  
This layout has been designed after due consideration of our Context & Constraints Plan