


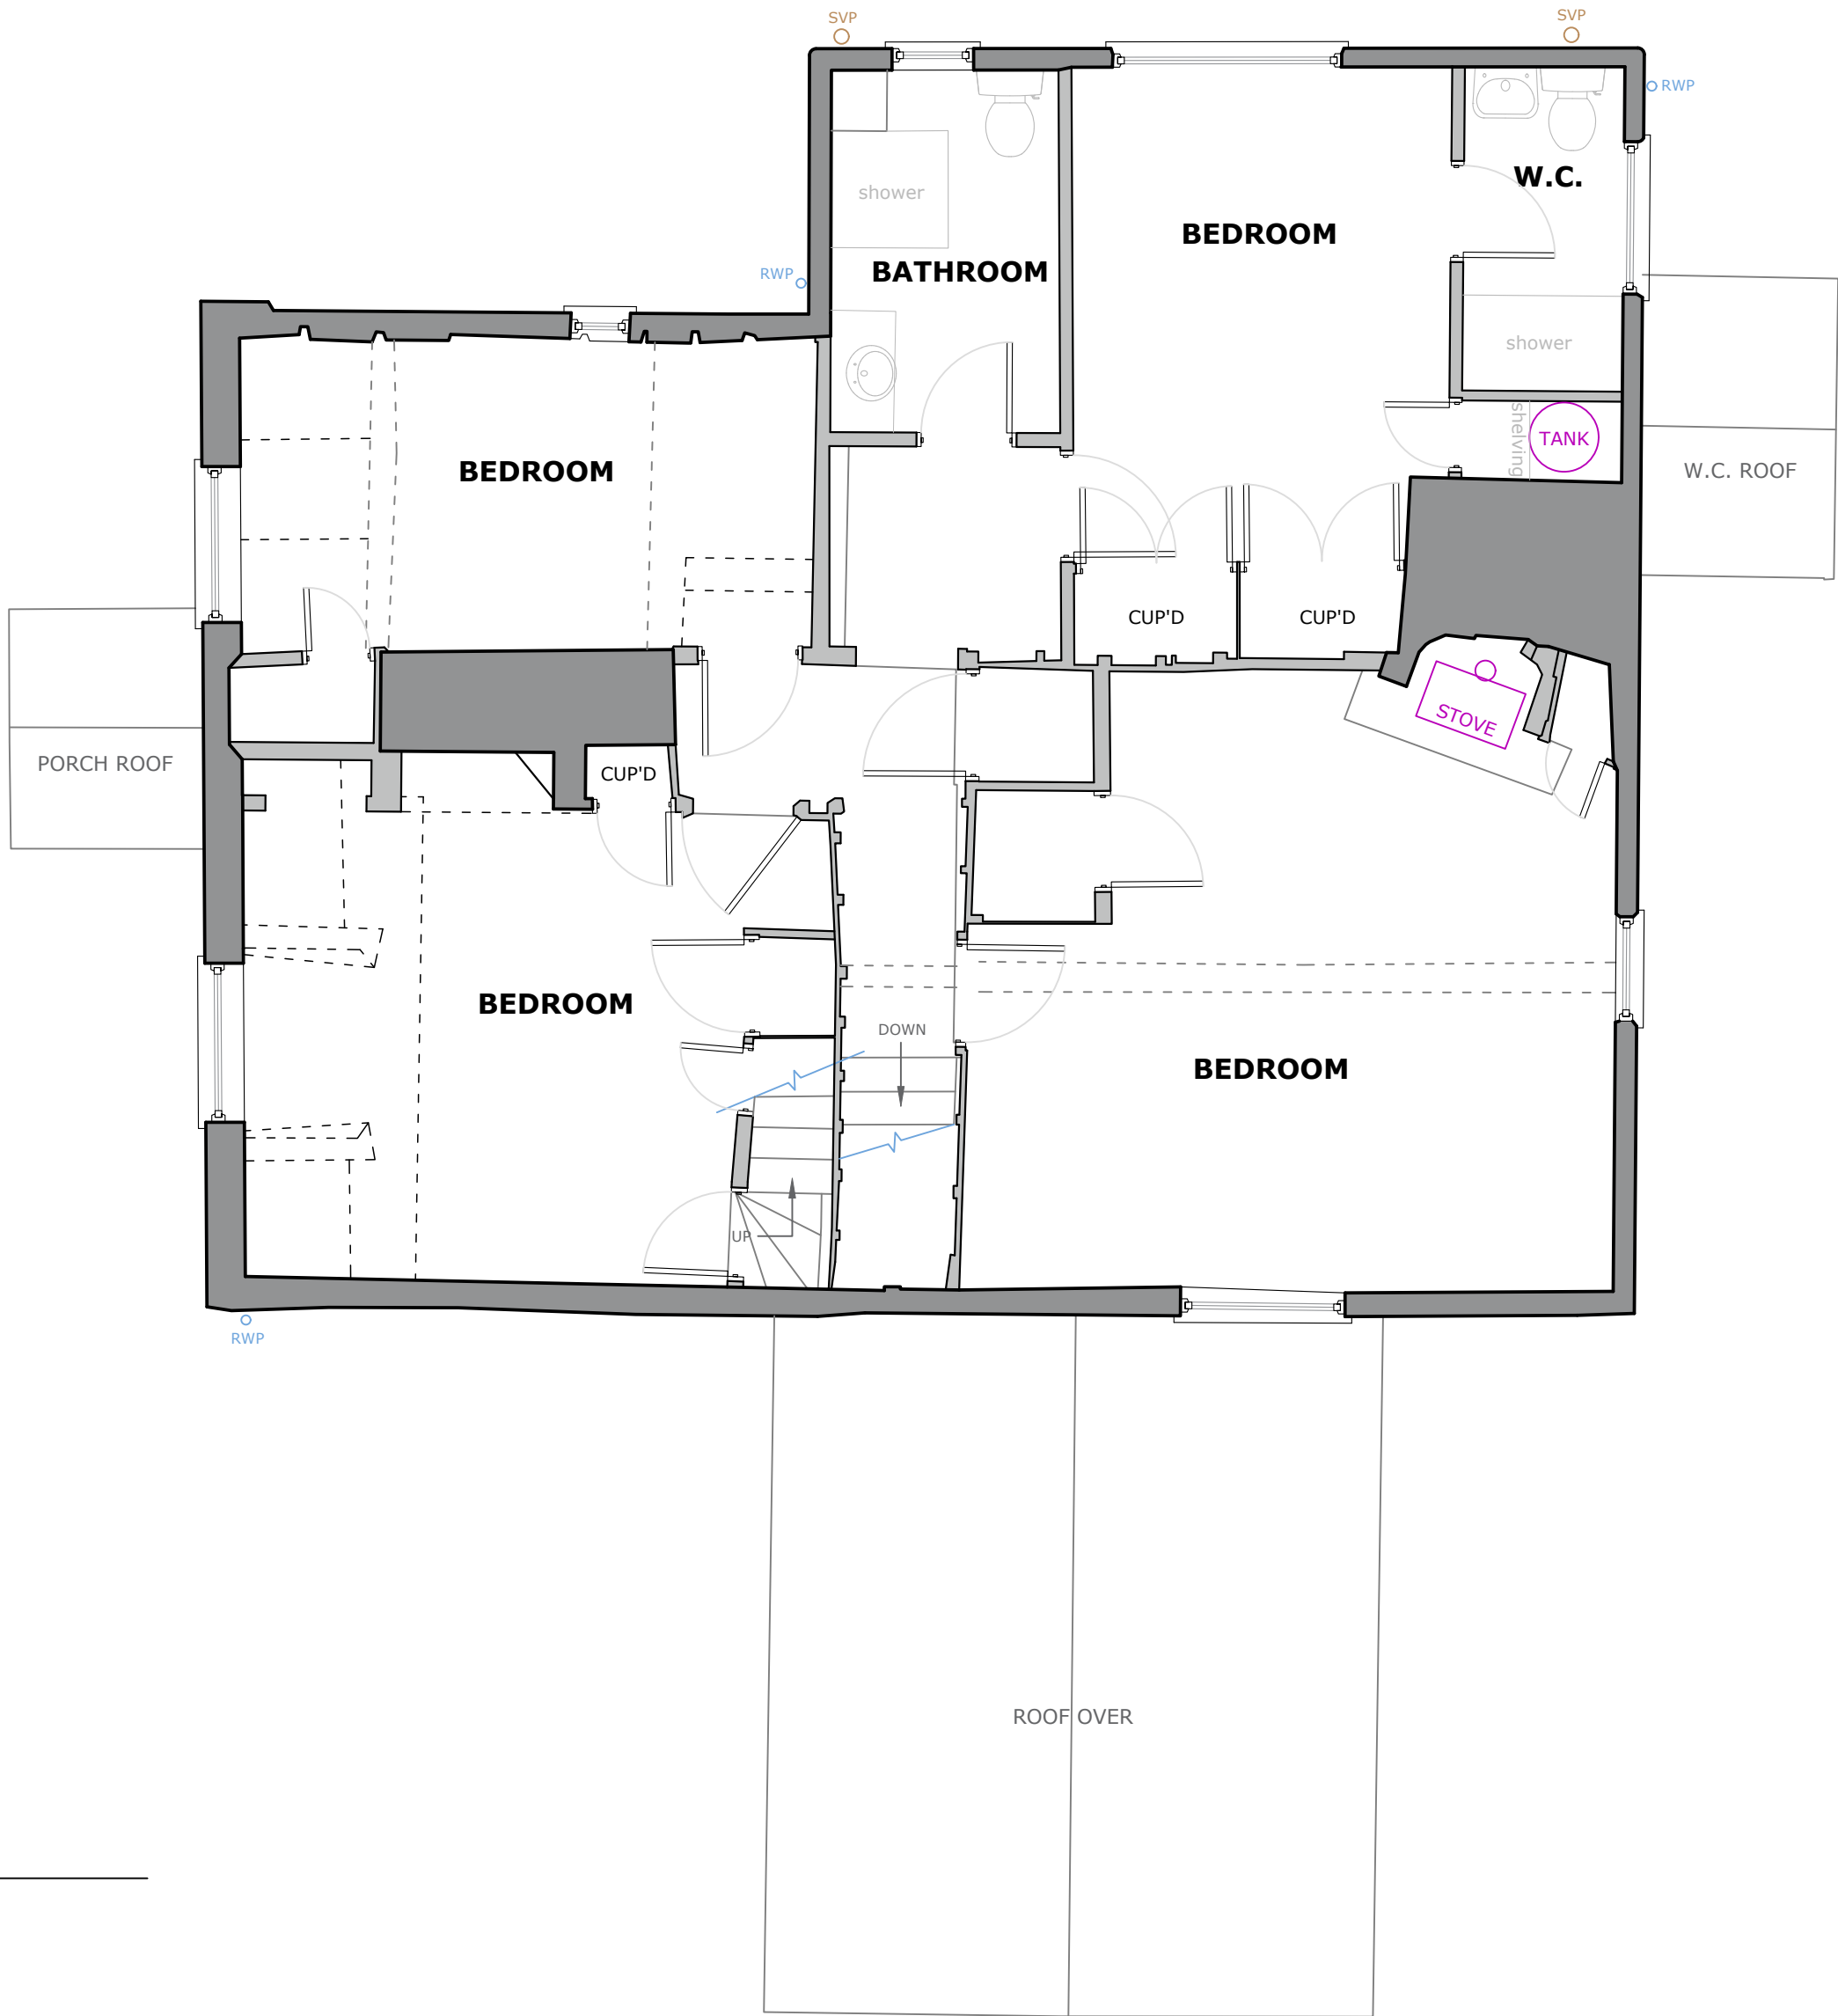

FIRST FLOOR
1 / 50 SCALE



ARCHITECTURE
& DESIGN LTD.
apk-architecture.co.uk

NOTES

For information purposes only. Do not scale from this drawing. Dimensions in millimeters unless noted otherwise.

All dimensions must be checked and verified on site prior to commencement of work and architect to be notified of any discrepancies.

It is the clients responsibility to issue any relevant notices for work under the Party Wall Act 1996 which may apply when building or excavating on or near a shared boundary.

The client is at risk if any works are started prior to planning approval (including discharge of conditions) and building control or other third party consents.

MR PAPWORTH
FRIENDS GREEN
FARMHOUSE
WESTON
HERTFORDSHIRE
SG4 7BU

REVISIONS

- INITIAL ISSUE, 13.08.25

TITLE

EXISTING FIRST
FLOOR PLAN

DRAWING

1178 .

05

SCALE AS INDICATED
PAPER SIZE A2