


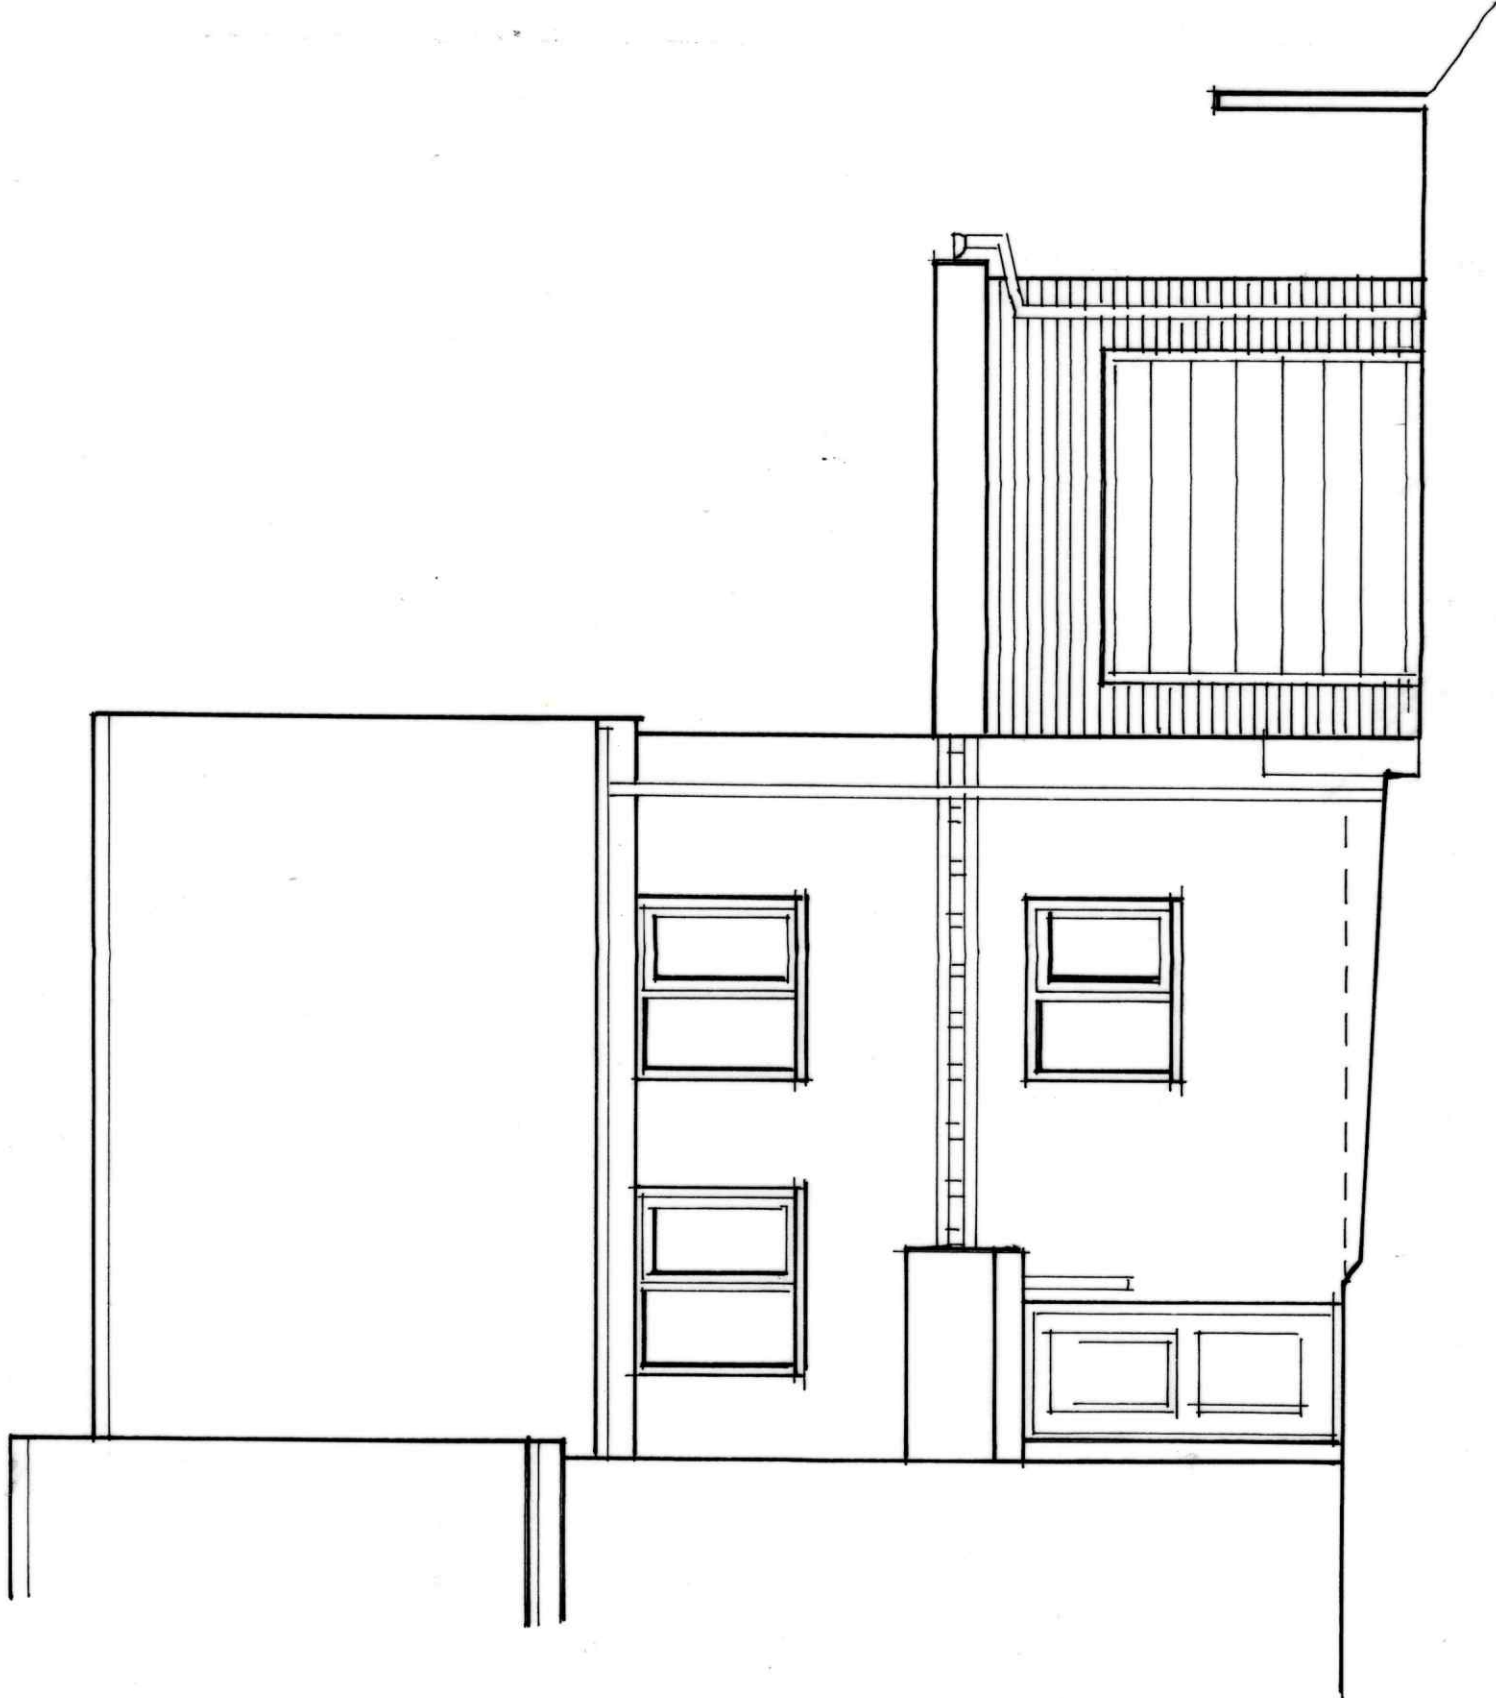

PROPOSED FRONT ELEVATION TO EAST



SCALE

HENDERSON ARCHITECTS

SUN HILL BARN, 3D SUN HILL, ROYSTON, SG8 9AU

Tel 07443 776706

Kevinhenderson@live.co.uk

30 Turpin's Ride, Royston : Single Storey Side Extension

Client : Mr and Mrs J. Boreham

PROPOSED FRONT ELEVATION TO EAST

Scale Date Drawing No Rev

1:50 @ A3 Aug 2025

2501/12