



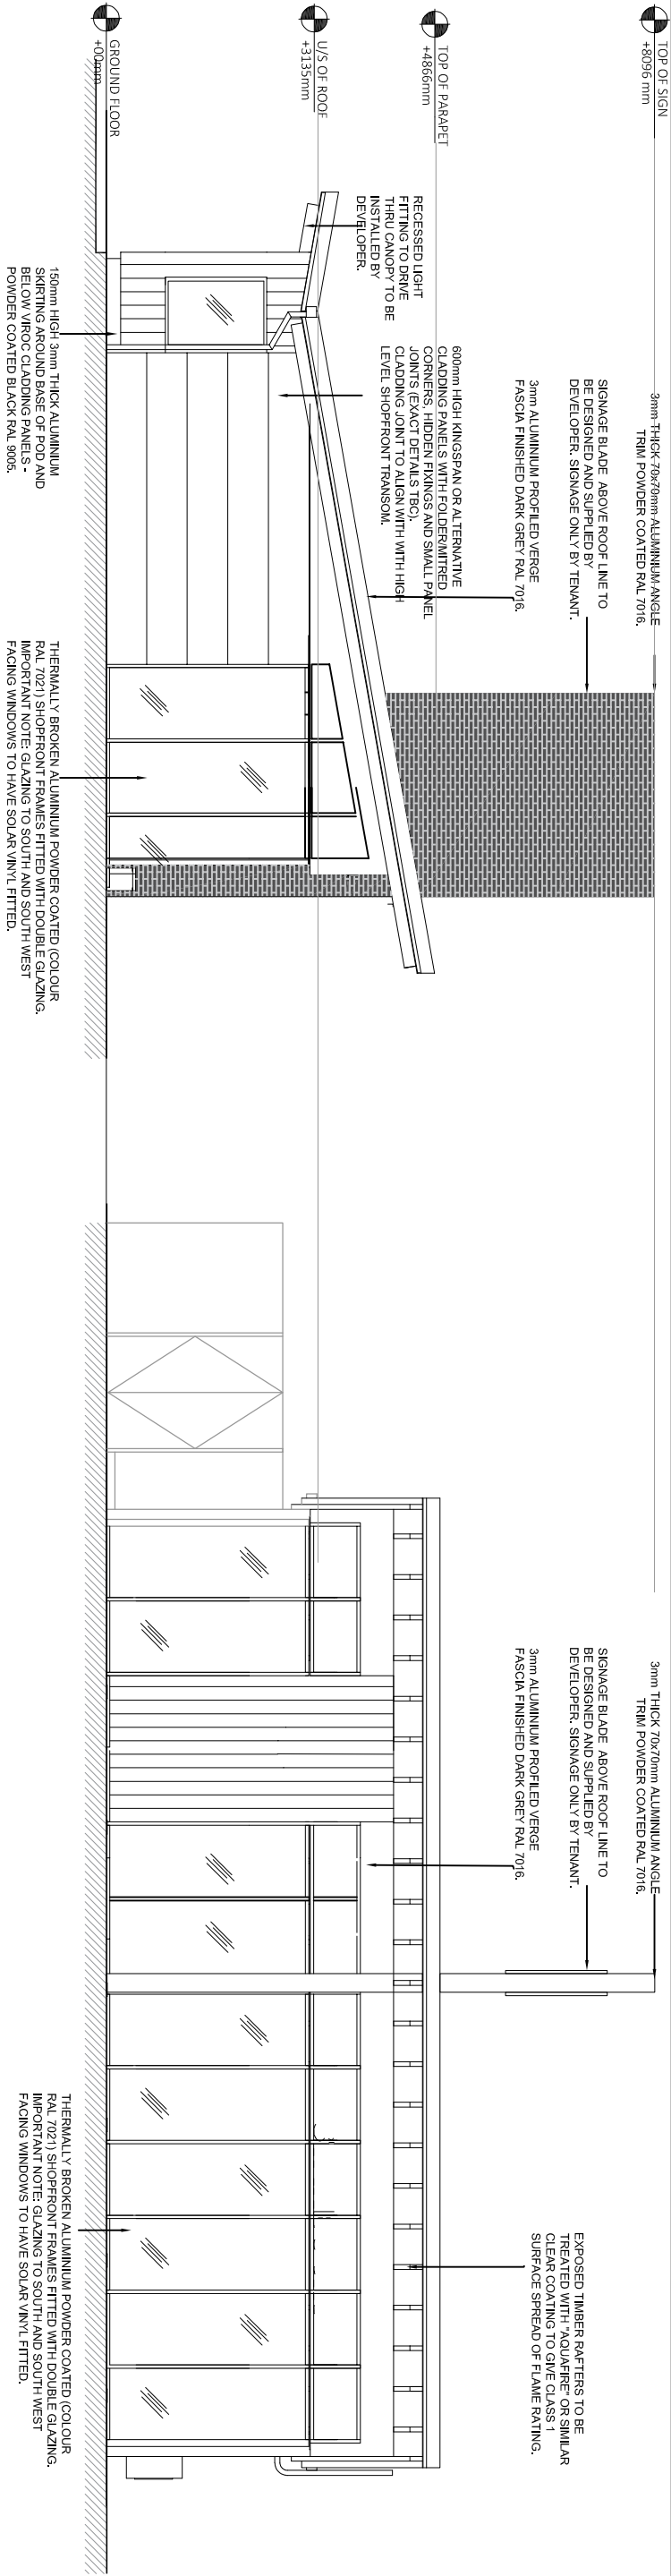

EAST ELEVATION

NORTH ELEVATION

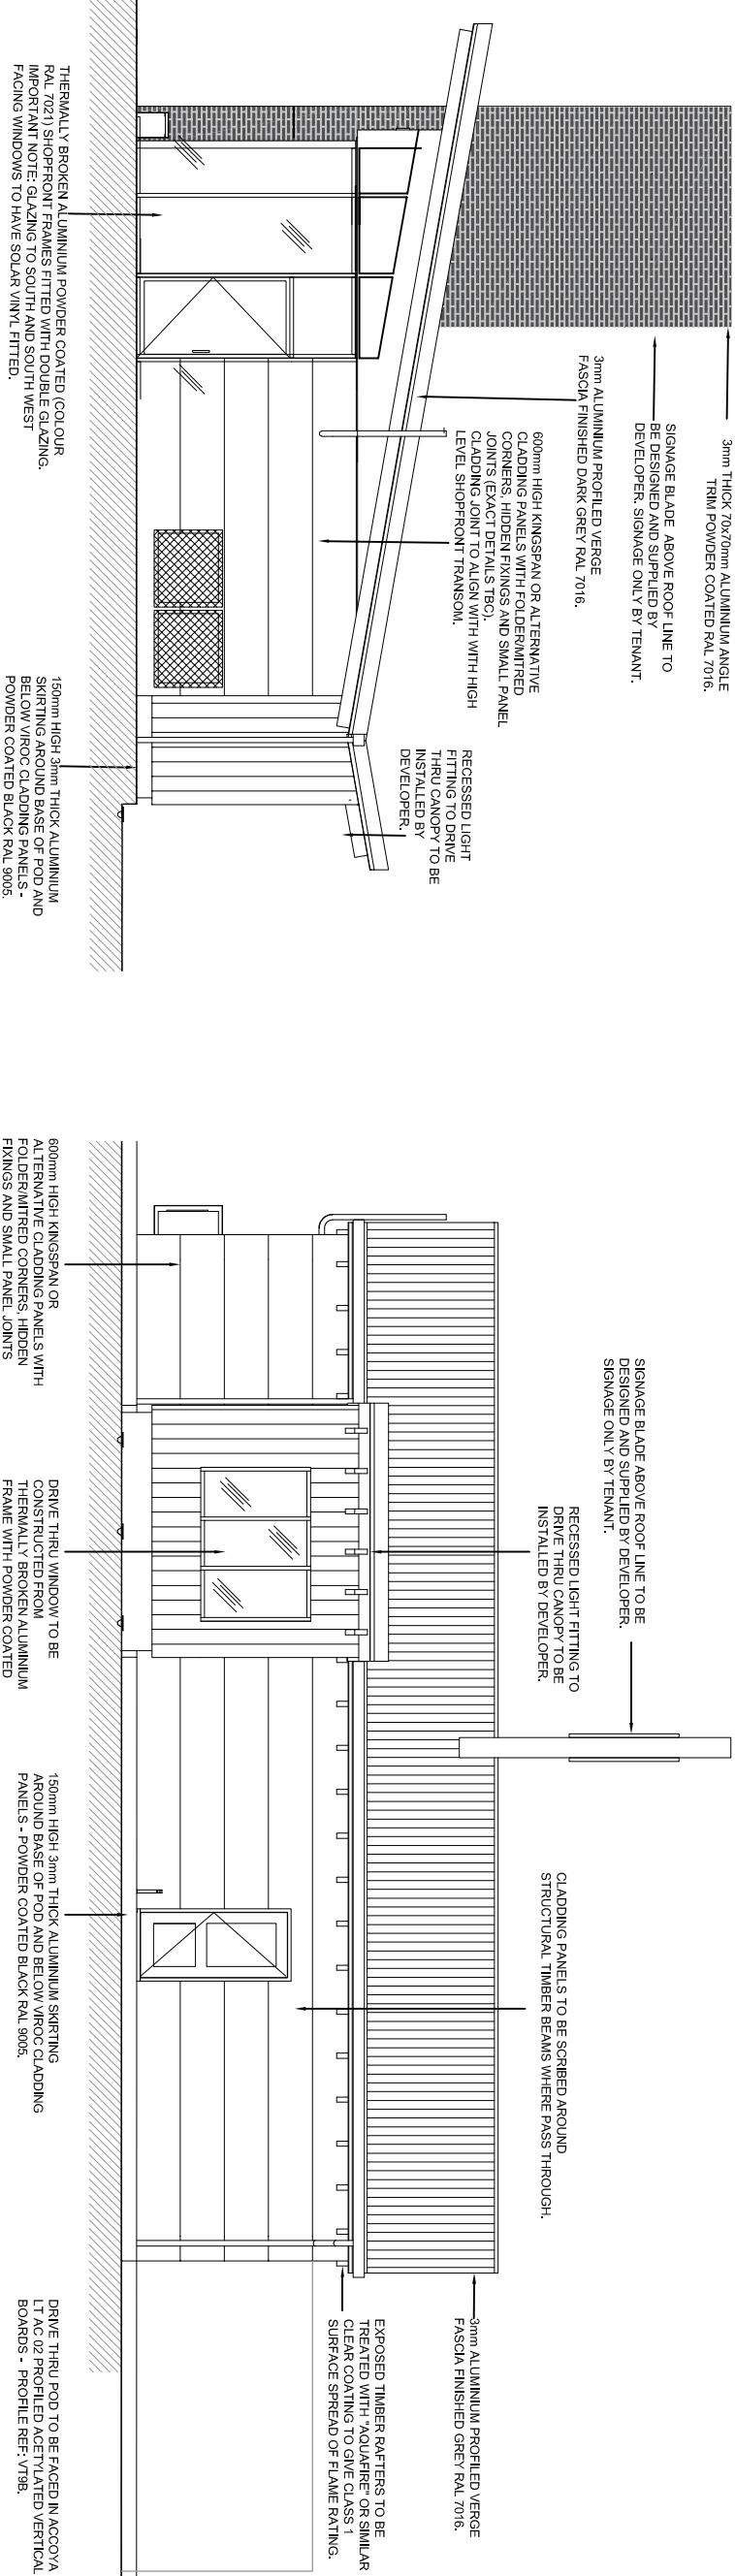

WEST ELEVATION

SOUTH ELEVATION



Drawing No.
BALDTRM 003B

Scale
1:100 @A3

Date
MAY 2025

Extra MSA Group,
Managagement Suite,
Beaconsfield Services, A355
Windsor Road, Burtley Wood,
Beaconsfield, Bucks, HP9 2SE
Telephone : 01494 677454