

NOTES:

Do Not Scale. (Scaling permitted for planning purposes)

Report all discrepancies, errors and omissions.


Verify all dimensions on site before commencing any work on site or preparing shop drawings.

All materials, components and workmanship are to comply with the relevant British Standards, Codes of Practice, and appropriate manufacturers recommendations that from time to time shall apply.


For all specialist work, see relevant drawings.

This drawing and design are copyright of Clague LLP  
Registration number 05355956.


| Rev | Date       | Description            |
|-----|------------|------------------------|
| B   | 10.04.2025 | Planning Re-submission |

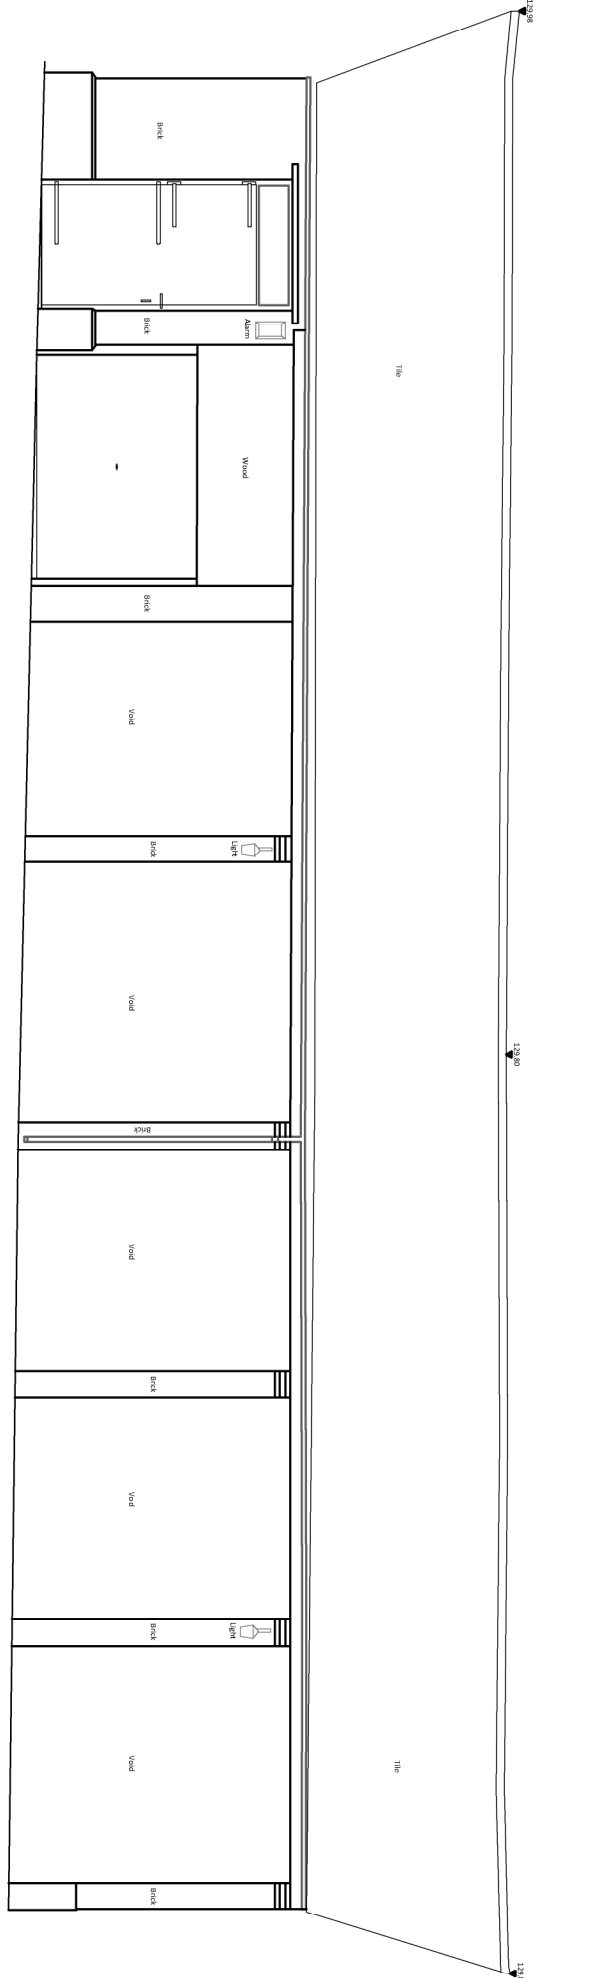


South Elevation

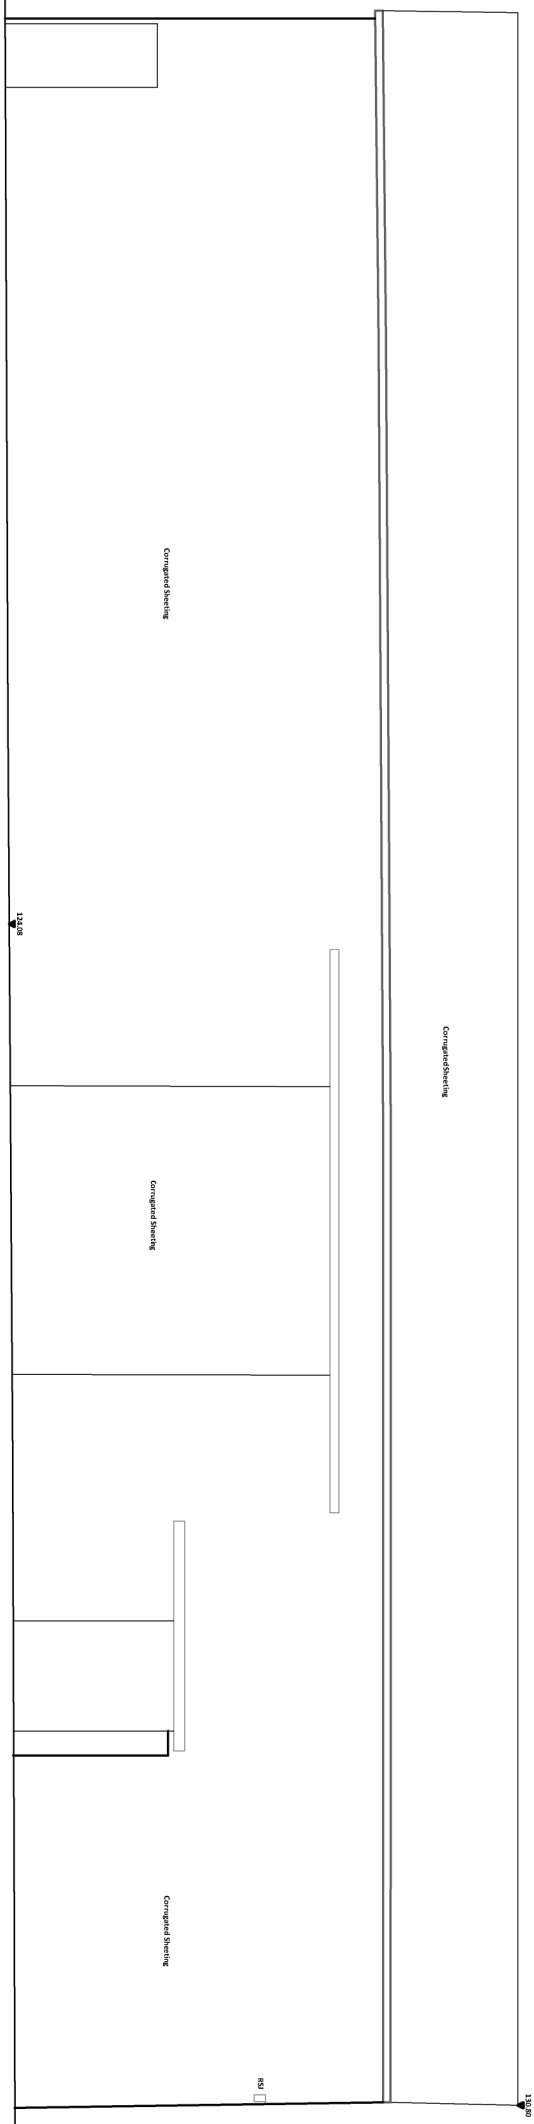


North Elevation

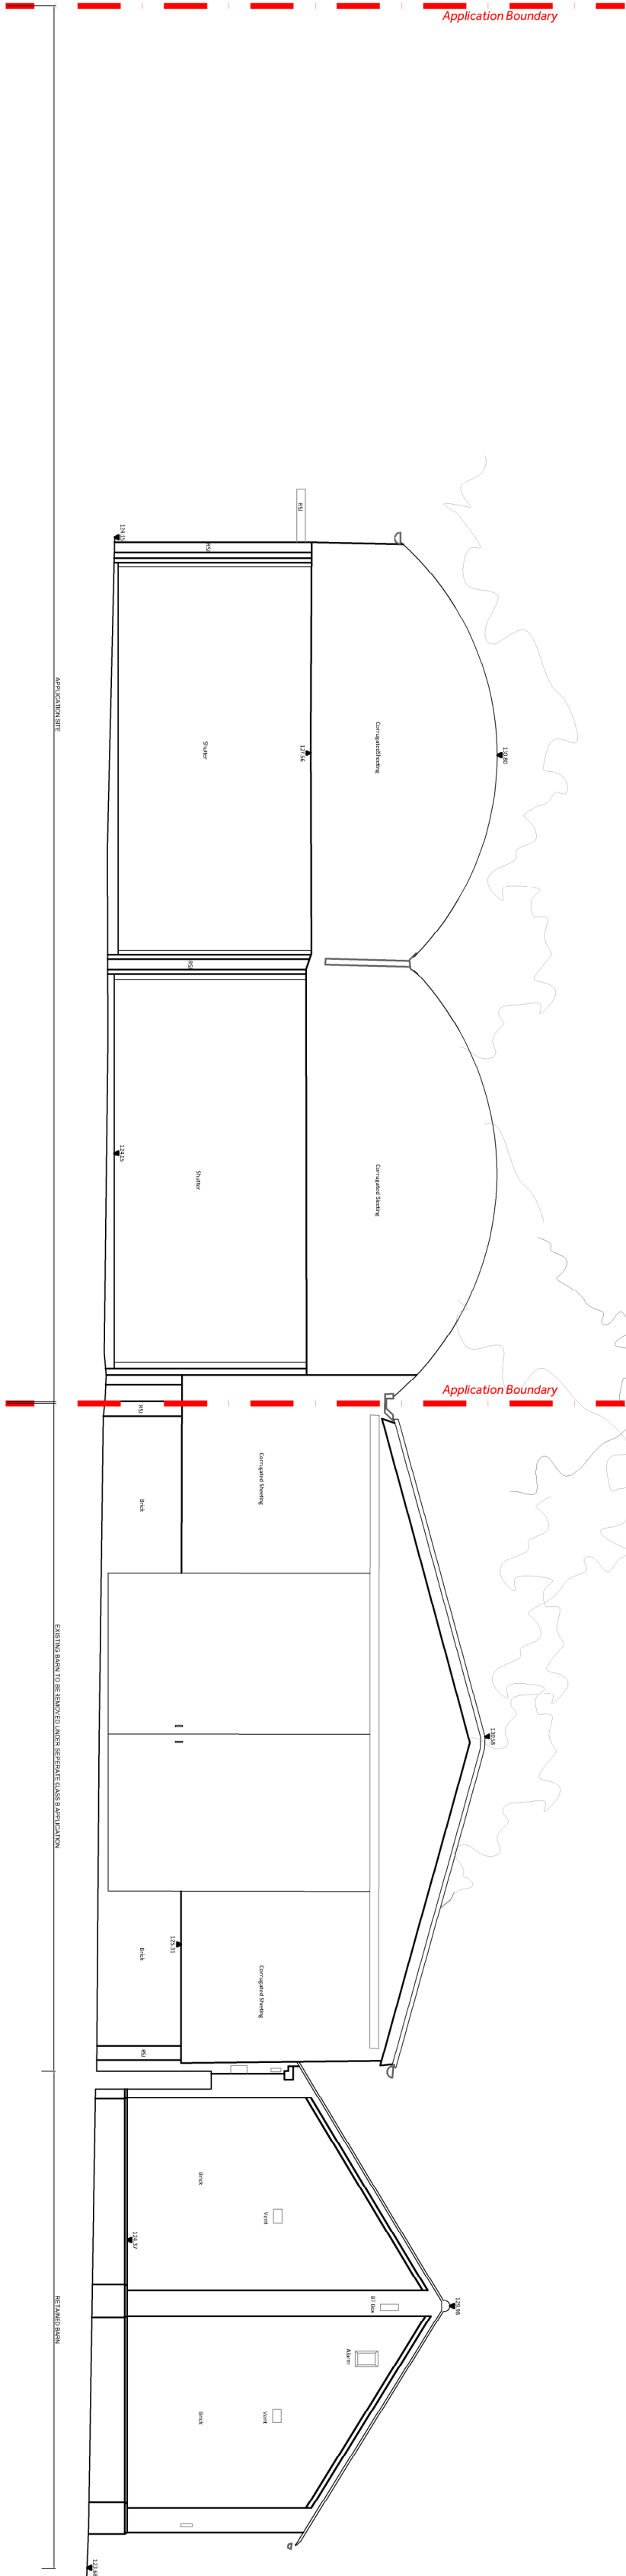


West Elevation

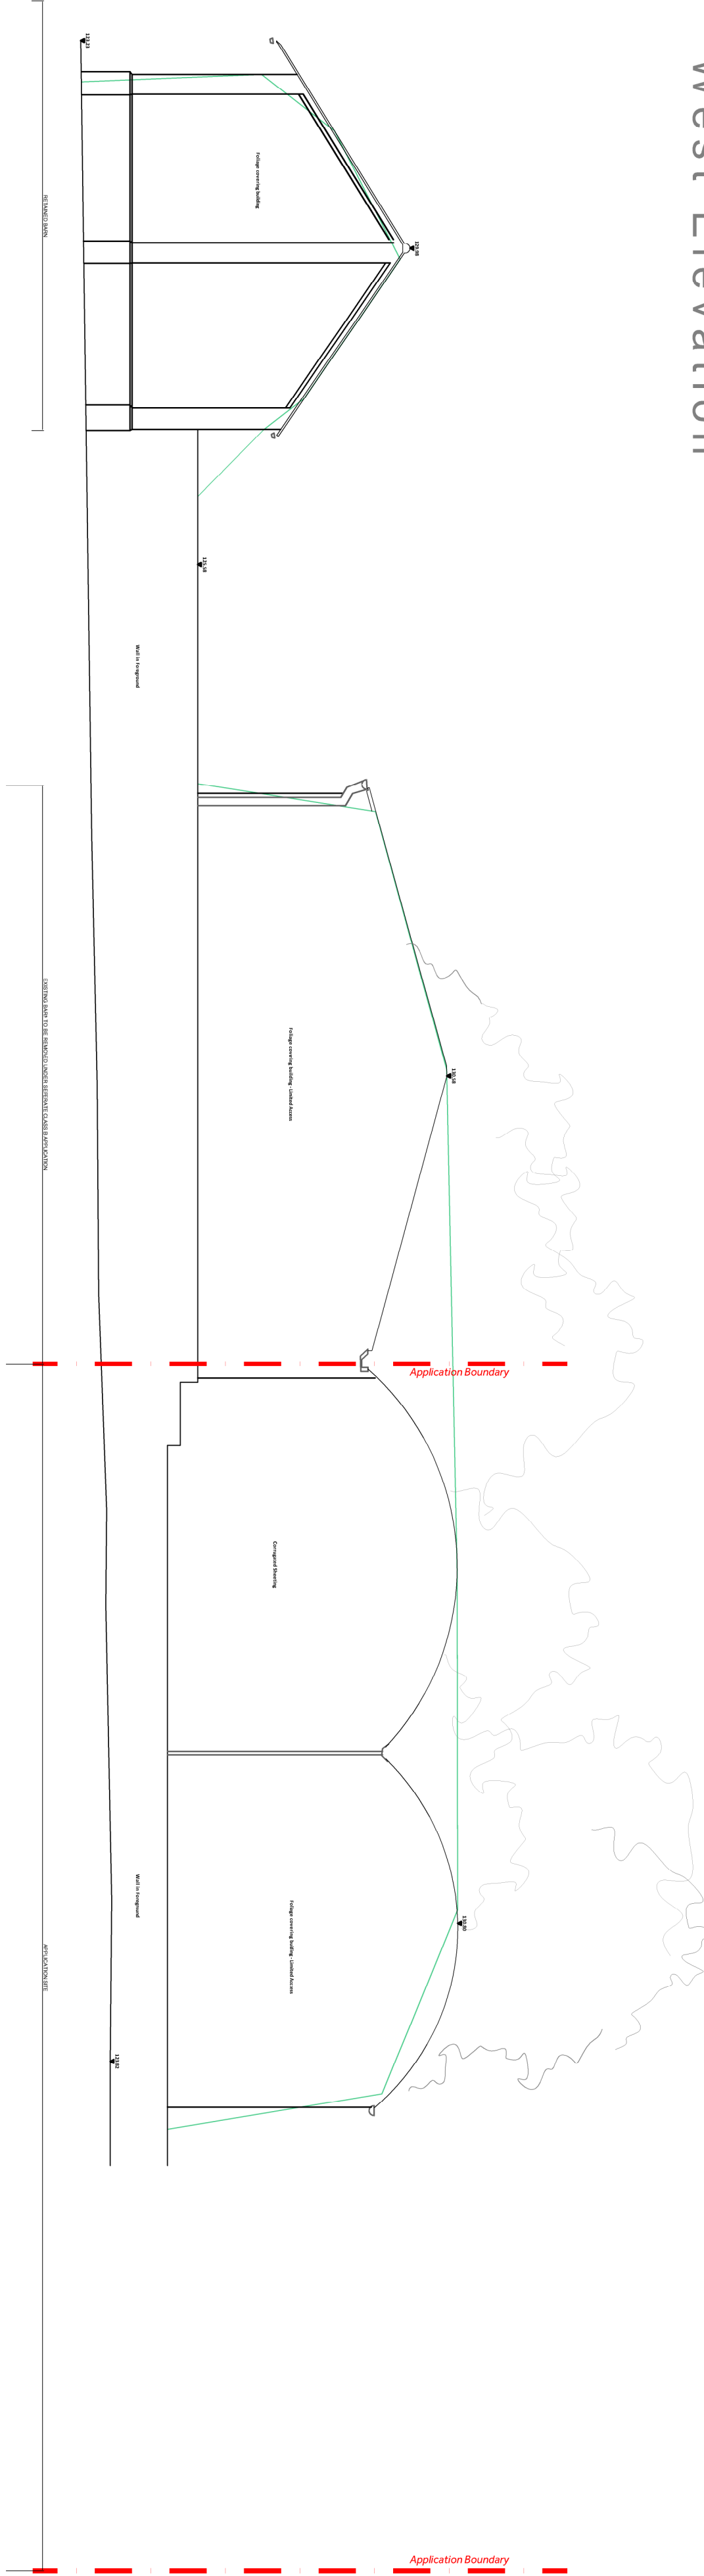

East Elevation

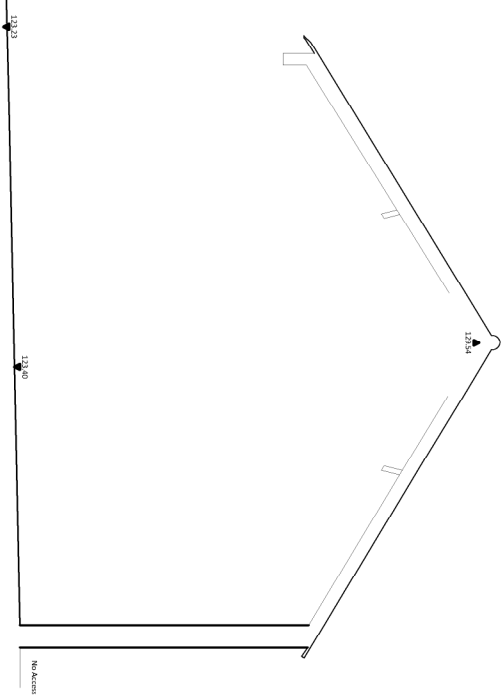


Section AA

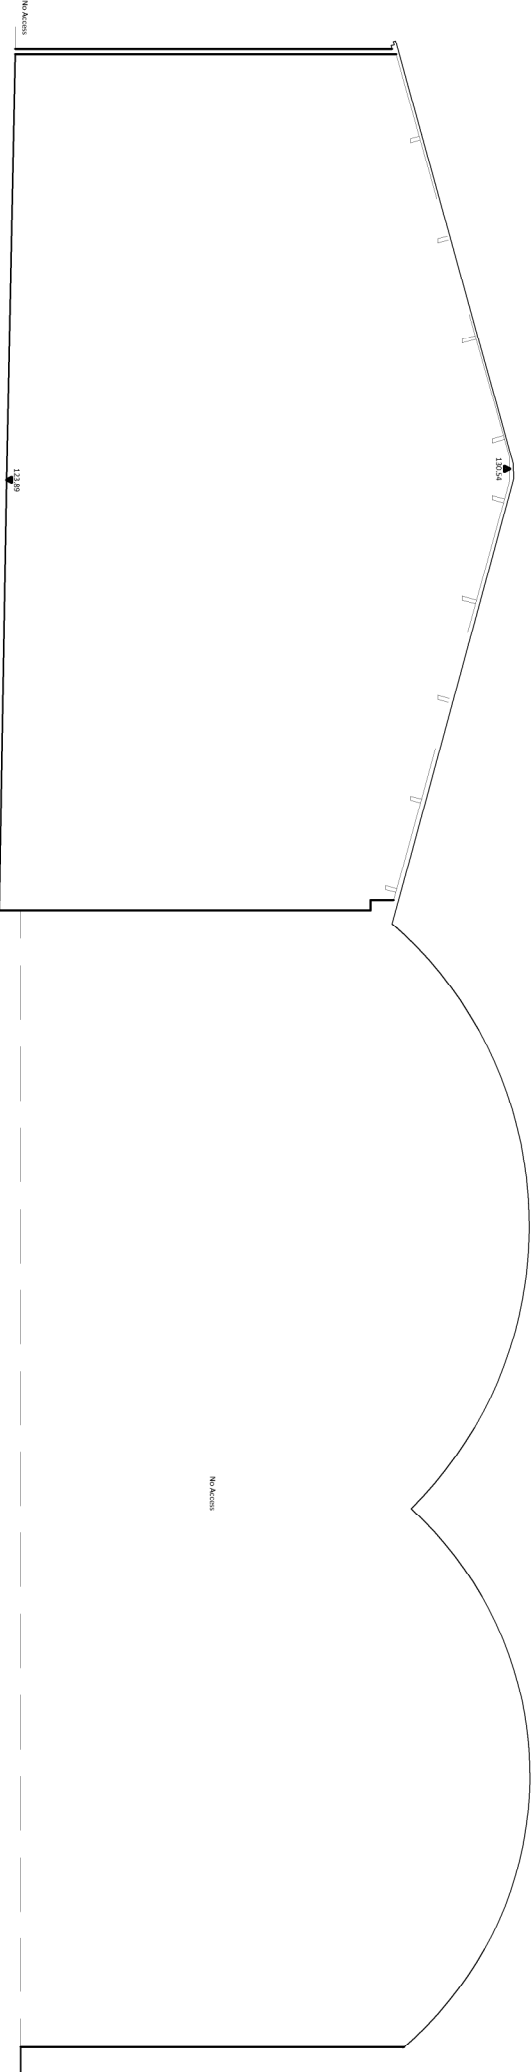

Section BB

AS EXISTING

 

PLANNING

Project Title  
Porters End House  
Kimpton  
SG4 8ER

Drawing Description  
As Existing  
Elevations & Sections

| Scale      | Drawn by   |
|------------|------------|
| 1:100 @ A1 |            |
| Date       | Checked by |
| Oct '24    |            |

CLAGUE ARCHITECTS

62 Burgate, Canterbury  
Kent CT1 2BH  
01227 762060

2 Kinsbourne Court, Luton Road,  
Harpenden, Hertfordshire AL5 3BL  
01562 766102

4th Floor, 89 Charterhouse Street  
London EC1M 6HR  
0203 567 6112

CANTERBURY LONDON HARPENDEN

| Drawing Number | Revision |
|----------------|----------|
| 31030A_01_03   | B        |