

NOTES:

Do Not Scale. (scaling permitted for planning purposes)

Report all discrepancies, errors and omissions.


Verify all dimensions on site before commencing any work on site or preparing shop drawings.

All materials, components and workmanship are to comply with the relevant British Standards, Codes of Practice, and appropriate manufacturers recommendations that from time to time shall apply.


For all specialist work, see relevant drawings.

This drawing and design are copyright of Clague LLP
Registration number: 00535595.

Rev	Date	Description
D	- 12.12.24	- Planning Submission
E	- 10.04.25	- Planning Re-submission

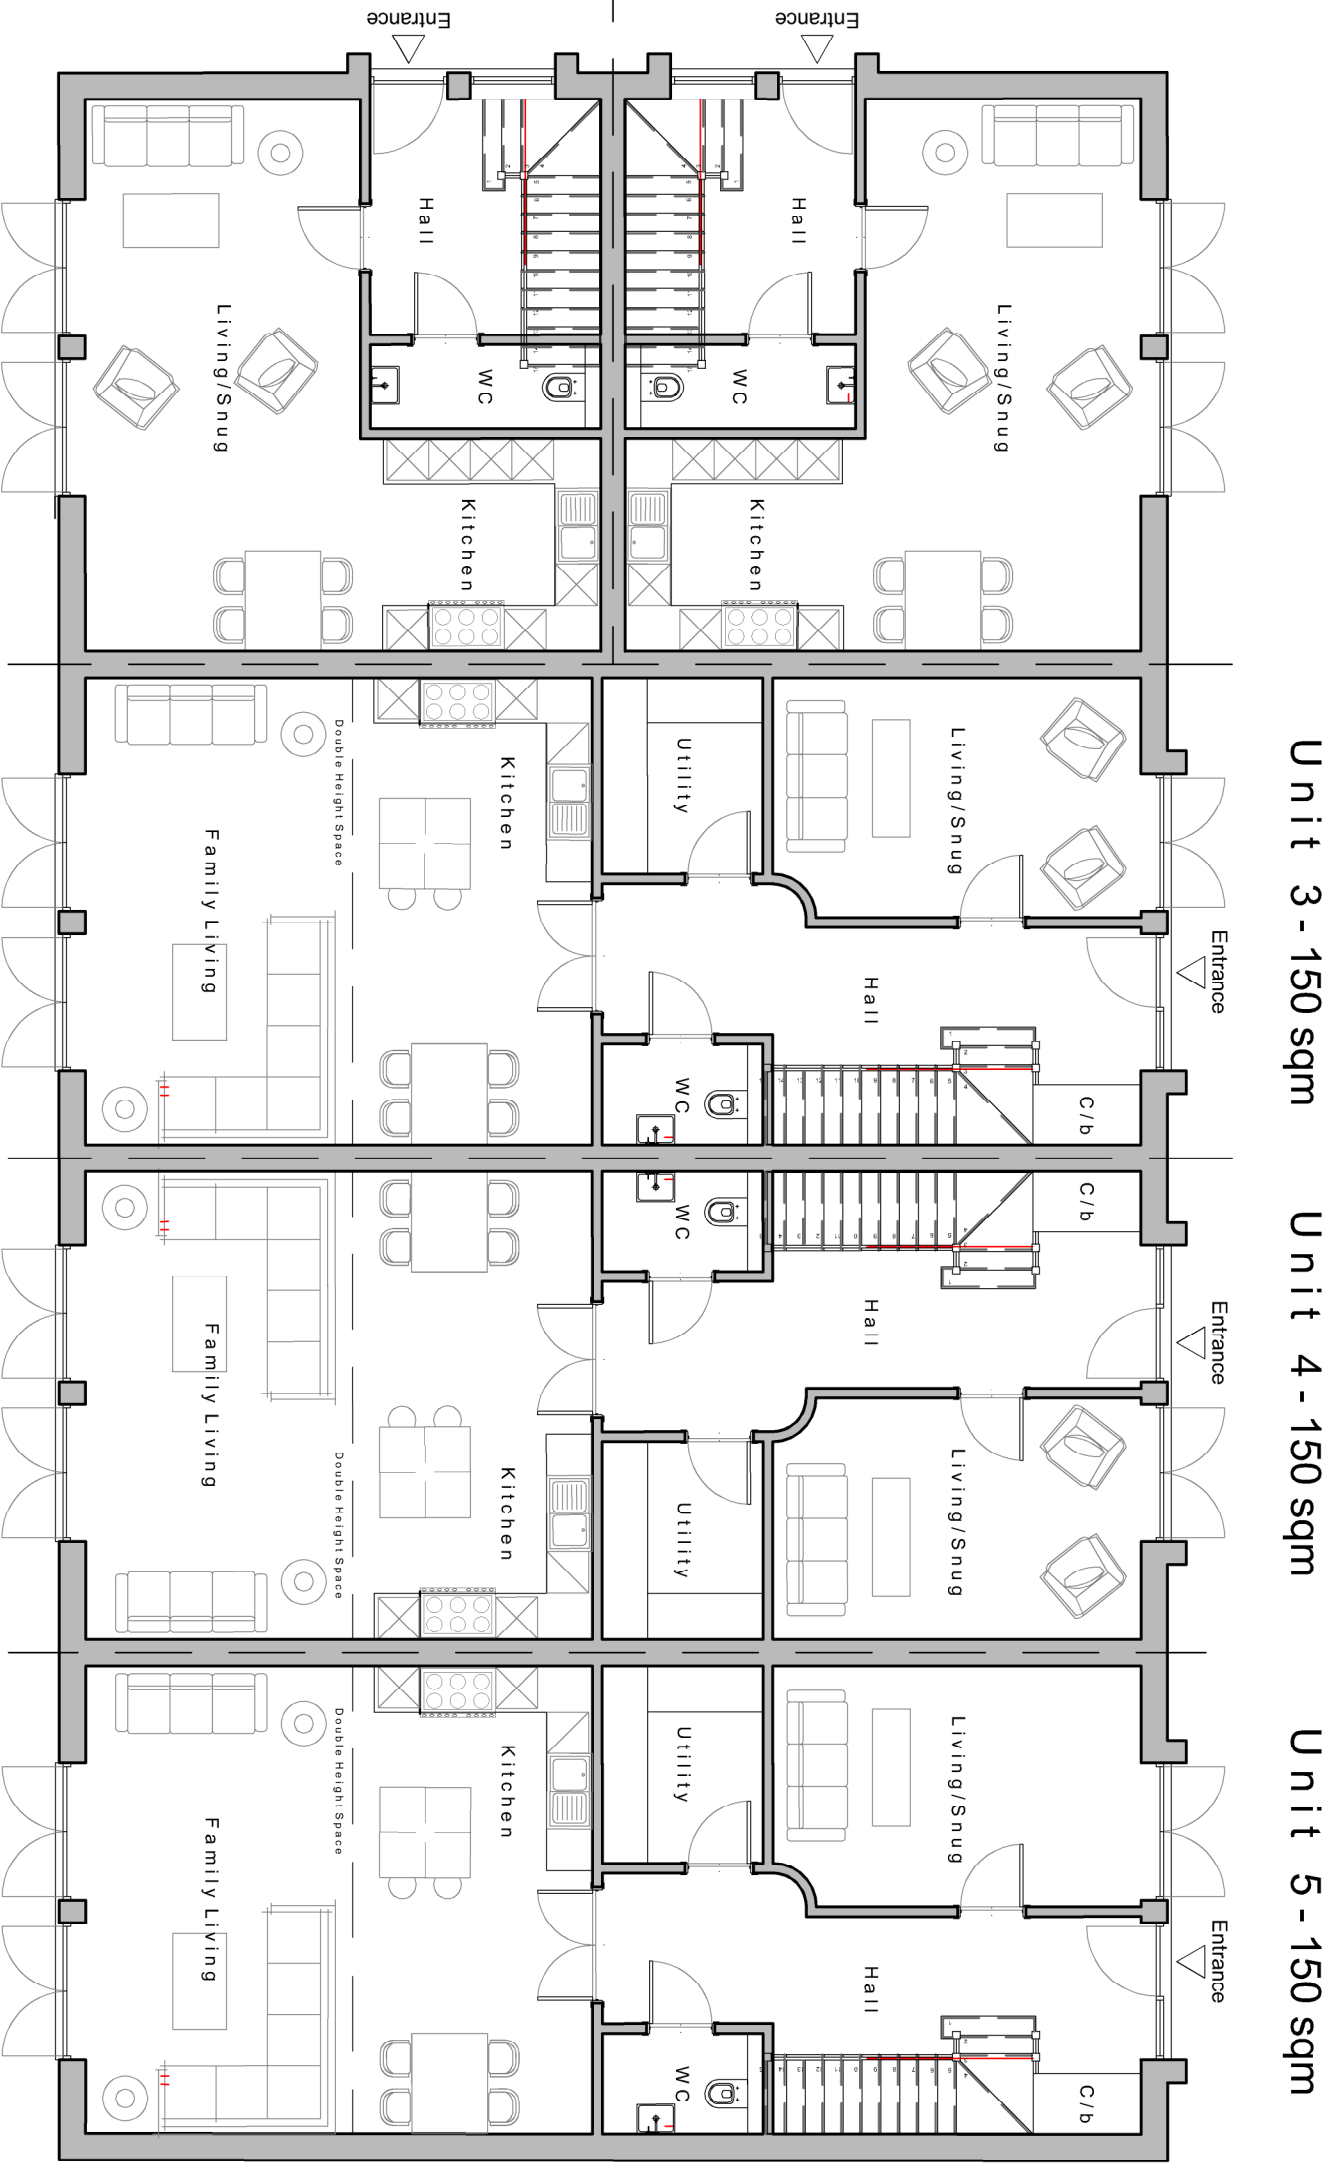


Ground Floor Plan

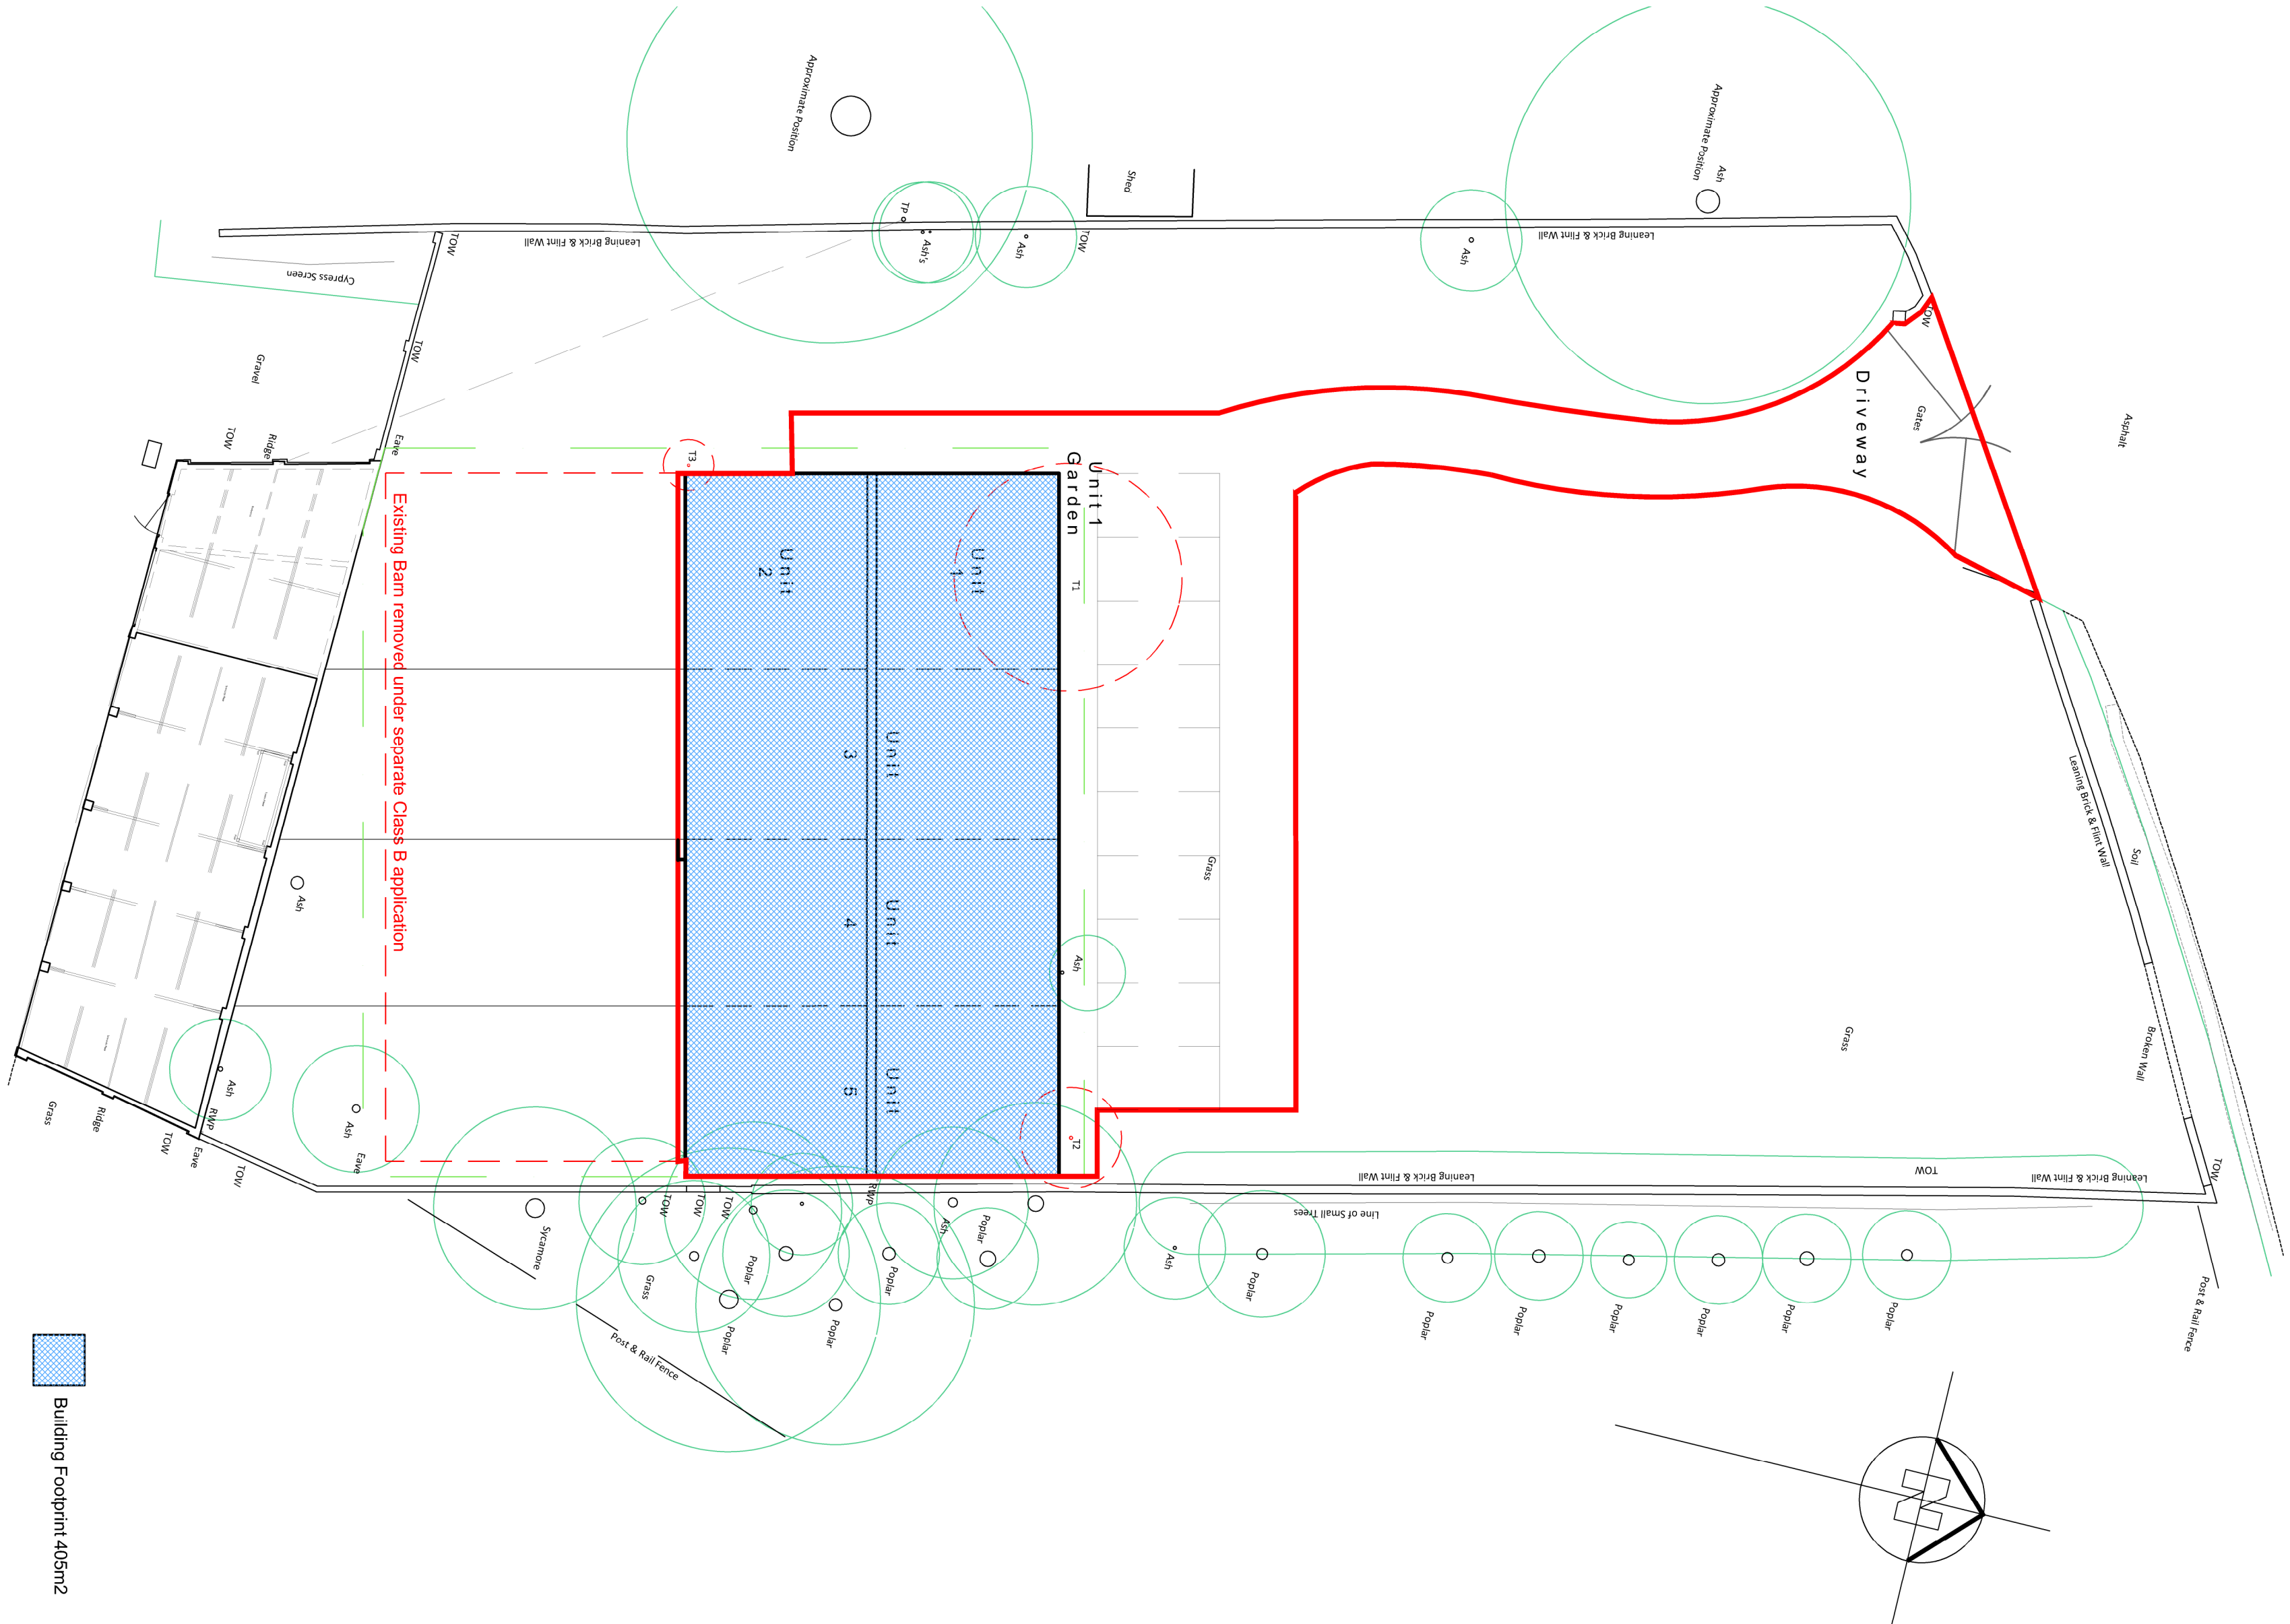

Proposed Site Plan
(Scale 1:200)



AS PROPOSED

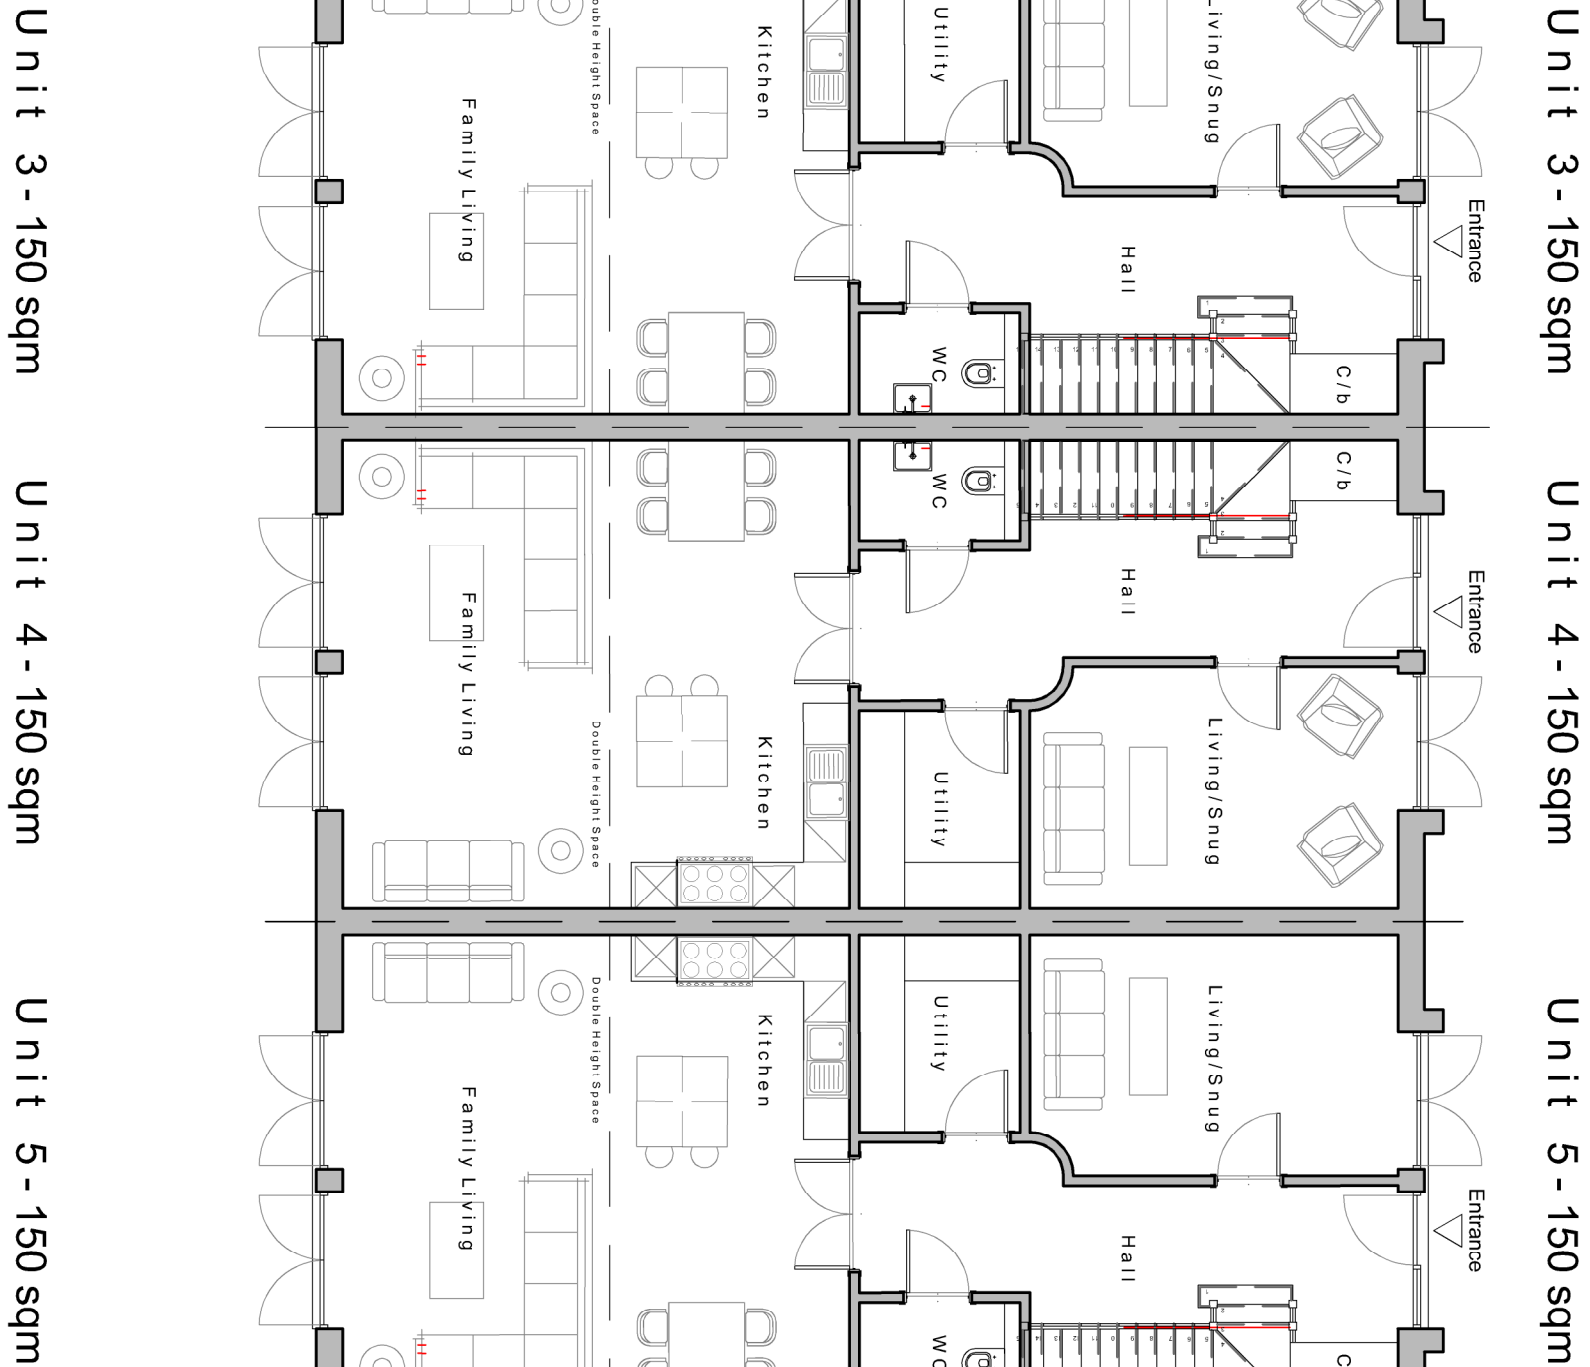

First Floor Plan

Parking Requirements:

- 2 Bedroom dwellings
 - 3 Bedroom dwellings
 - Electric Car charging points
 - Bicycle Parking
 - Minimum Amenity space standard
- 2 spaces
 - 2 spaces
 - Two
 - Two covered / secure space per dwelling

 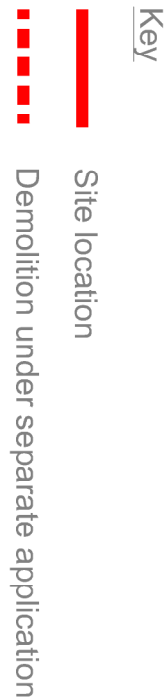

Project Title
Porters End House
Kilmington
SG4 8ER

Drawing Description
As Proposed
Plans

Scale	Drawn by
1:100 @ A1	
Date	Checked by
Oct '24	

CLAGUE ARCHITECTS

62 Burgess, Canterbury
Kent CT1 2BH
01227 762060

2 Kingsbourne Court, Luton Road,
Harpenden, Hertfordshire AL5 3BL
01562 766102

4th Floor, 99 Charterhouse Street
London EC1M 6HR
0203 567 6112

CANTERBURY LONDON HARPENDEN

Drawing Number	Revision
31030A_02_02	E