

NOTES:

Do Not Scale. (scaling permitted for planning purposes)

Report all discrepancies, errors and omissions.

Verify all dimensions on site before commencing any work on site or preparing shop drawings.


All materials, components and workmanship are to comply with the relevant British Standards, Codes of Practice, and appropriate manufacturers recommendations that from time to time shall apply.

For all specialist work, see relevant drawings.

This drawing and design are copyright of Clague LLP

Registration number 00355946.

Rev	Date	Description
B	- 10.04.2025	- Planning Re-submission

 

PLANNING

Project Title
Porters End House
Kilmington
SG4 8ER

Drawing Description
As Existing
Site Plan


Scale	Drawn by
1:200 @ A1	
Date	Checked by
Oct '24	

CLAGUE ARCHITECTS

62 Burgess, Canterbury
Kent CT1 2EH
01227 762060
2 Kinsbourne Court, Lion Road,
Harpenden, Hertfordshire AL5 3BL
01582 766102
4th Floor, 99 Charterhouse Street
London EC1M 6HR
0203 597 6112

CANTERBURY LONDON HARPENDEN

Drawing Number	Revision
31030A_01_01	B

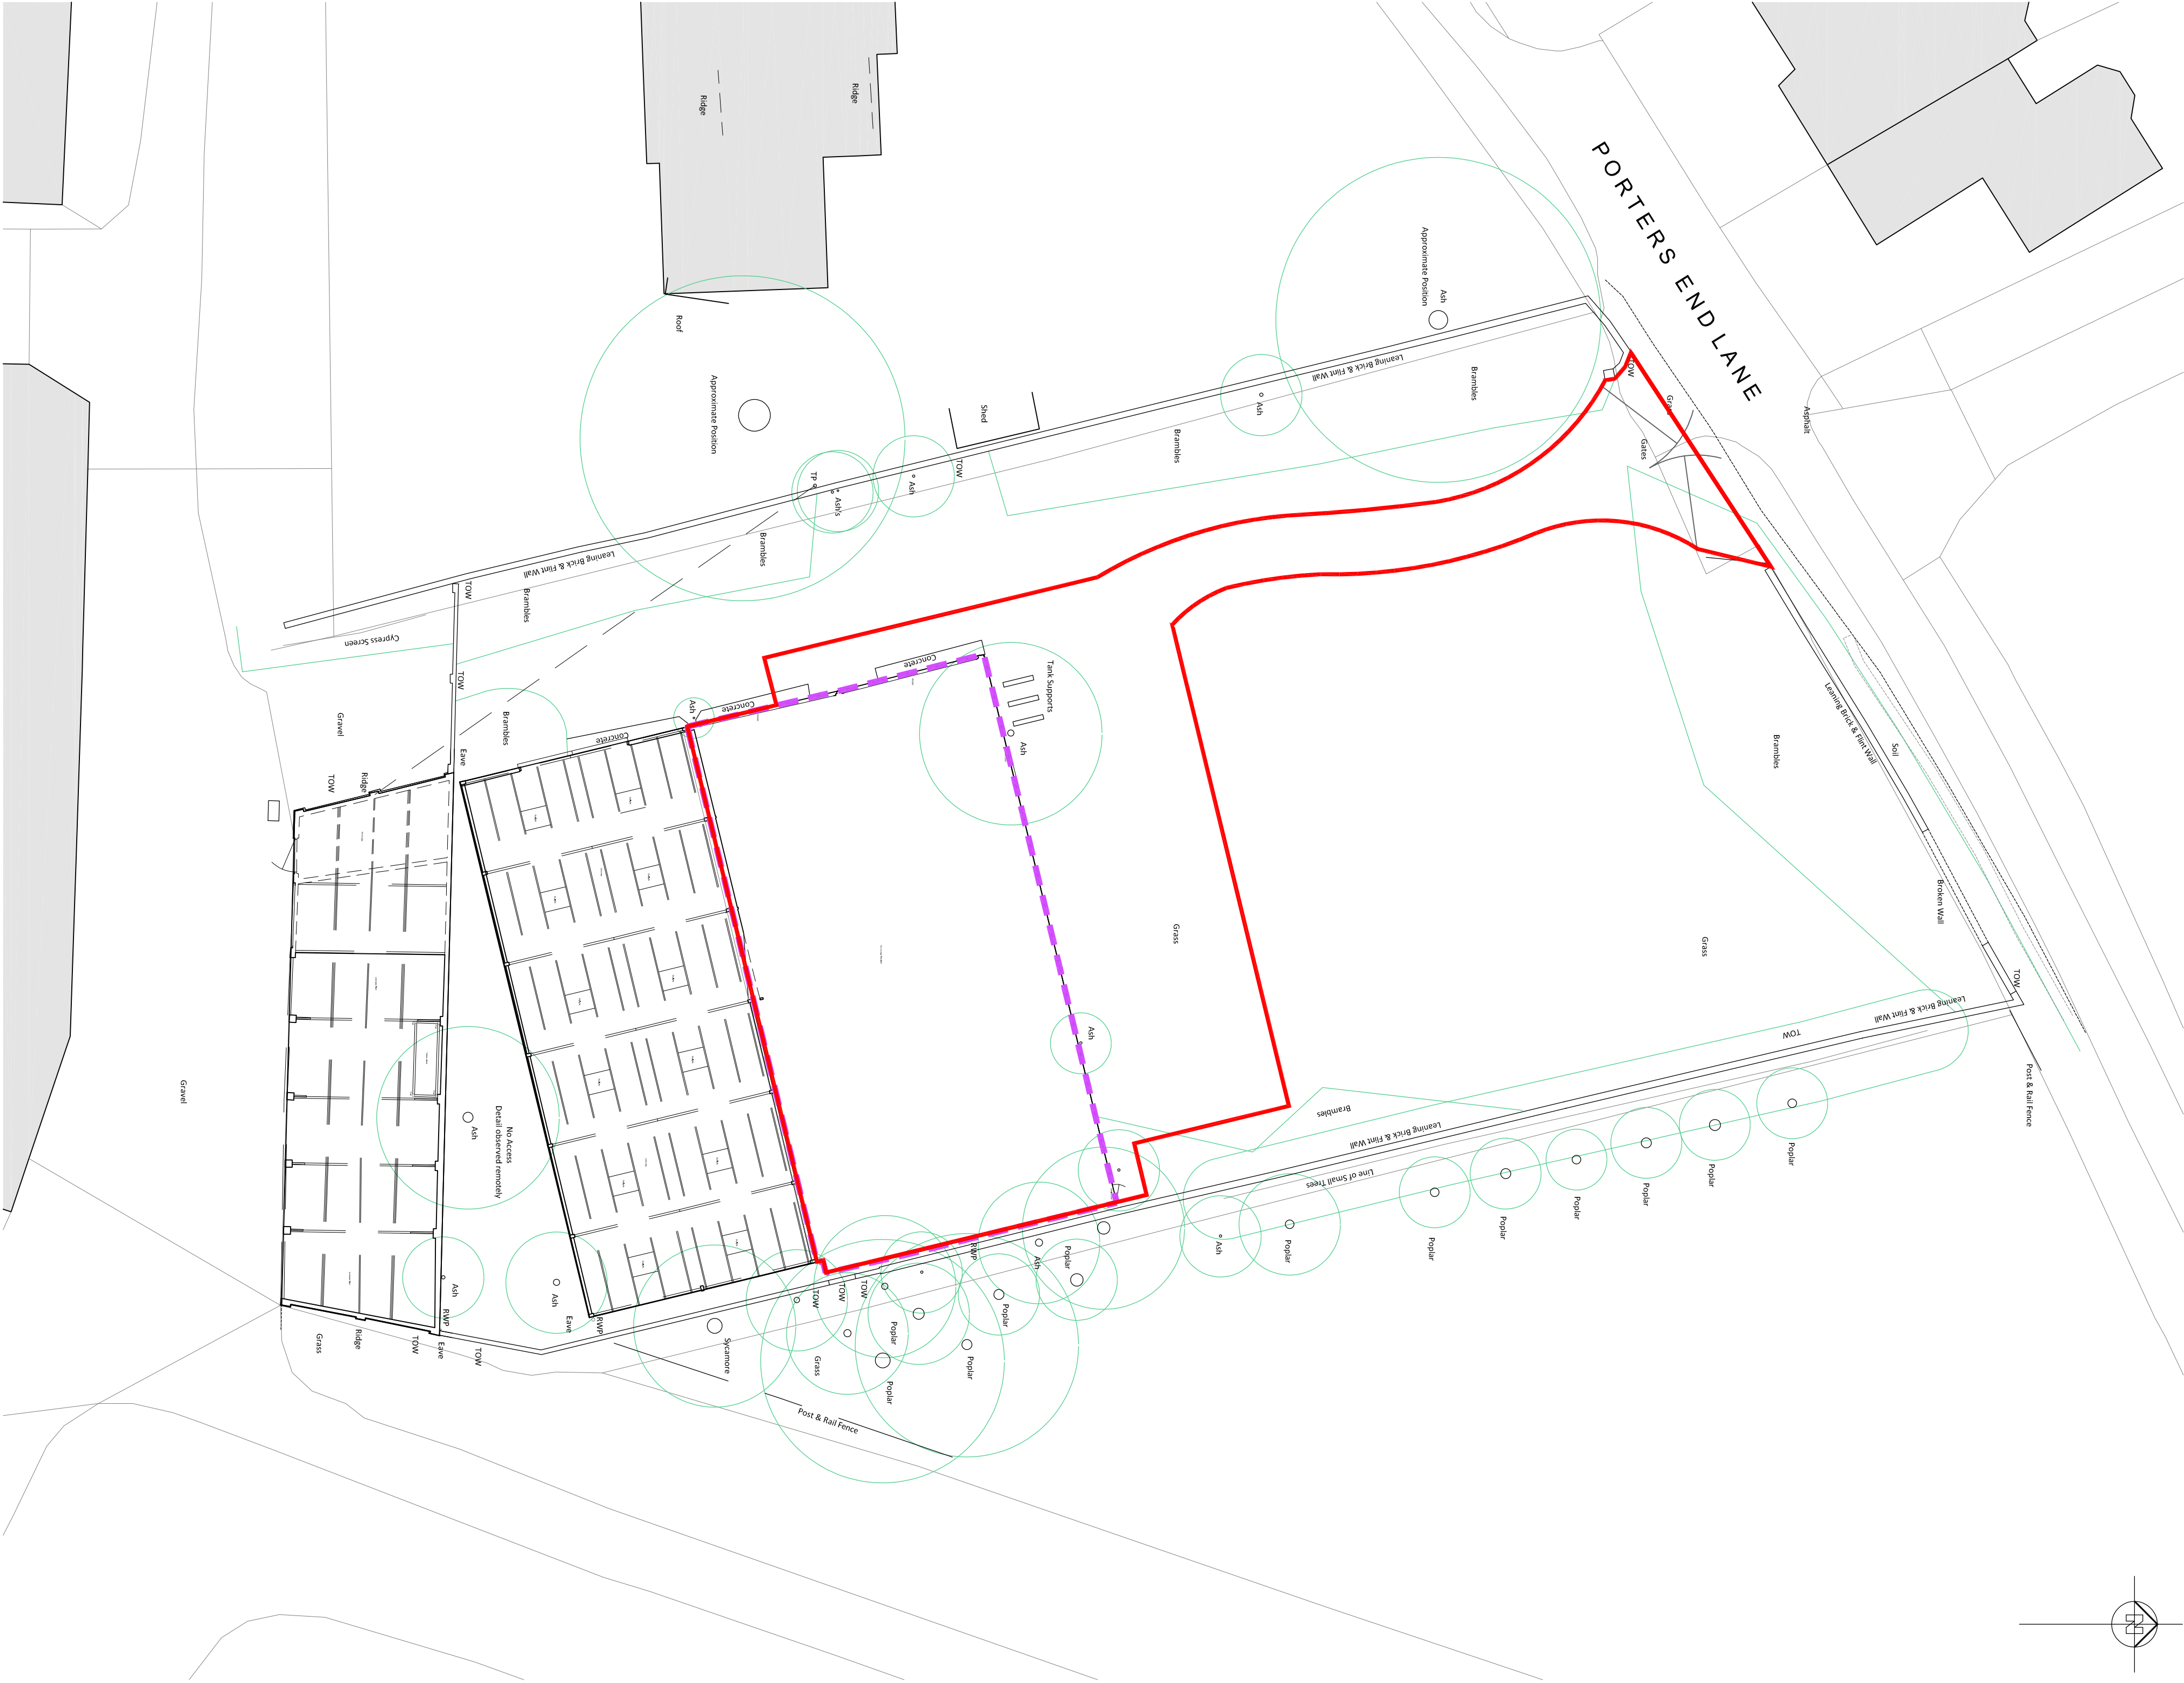

AS EXISTING