




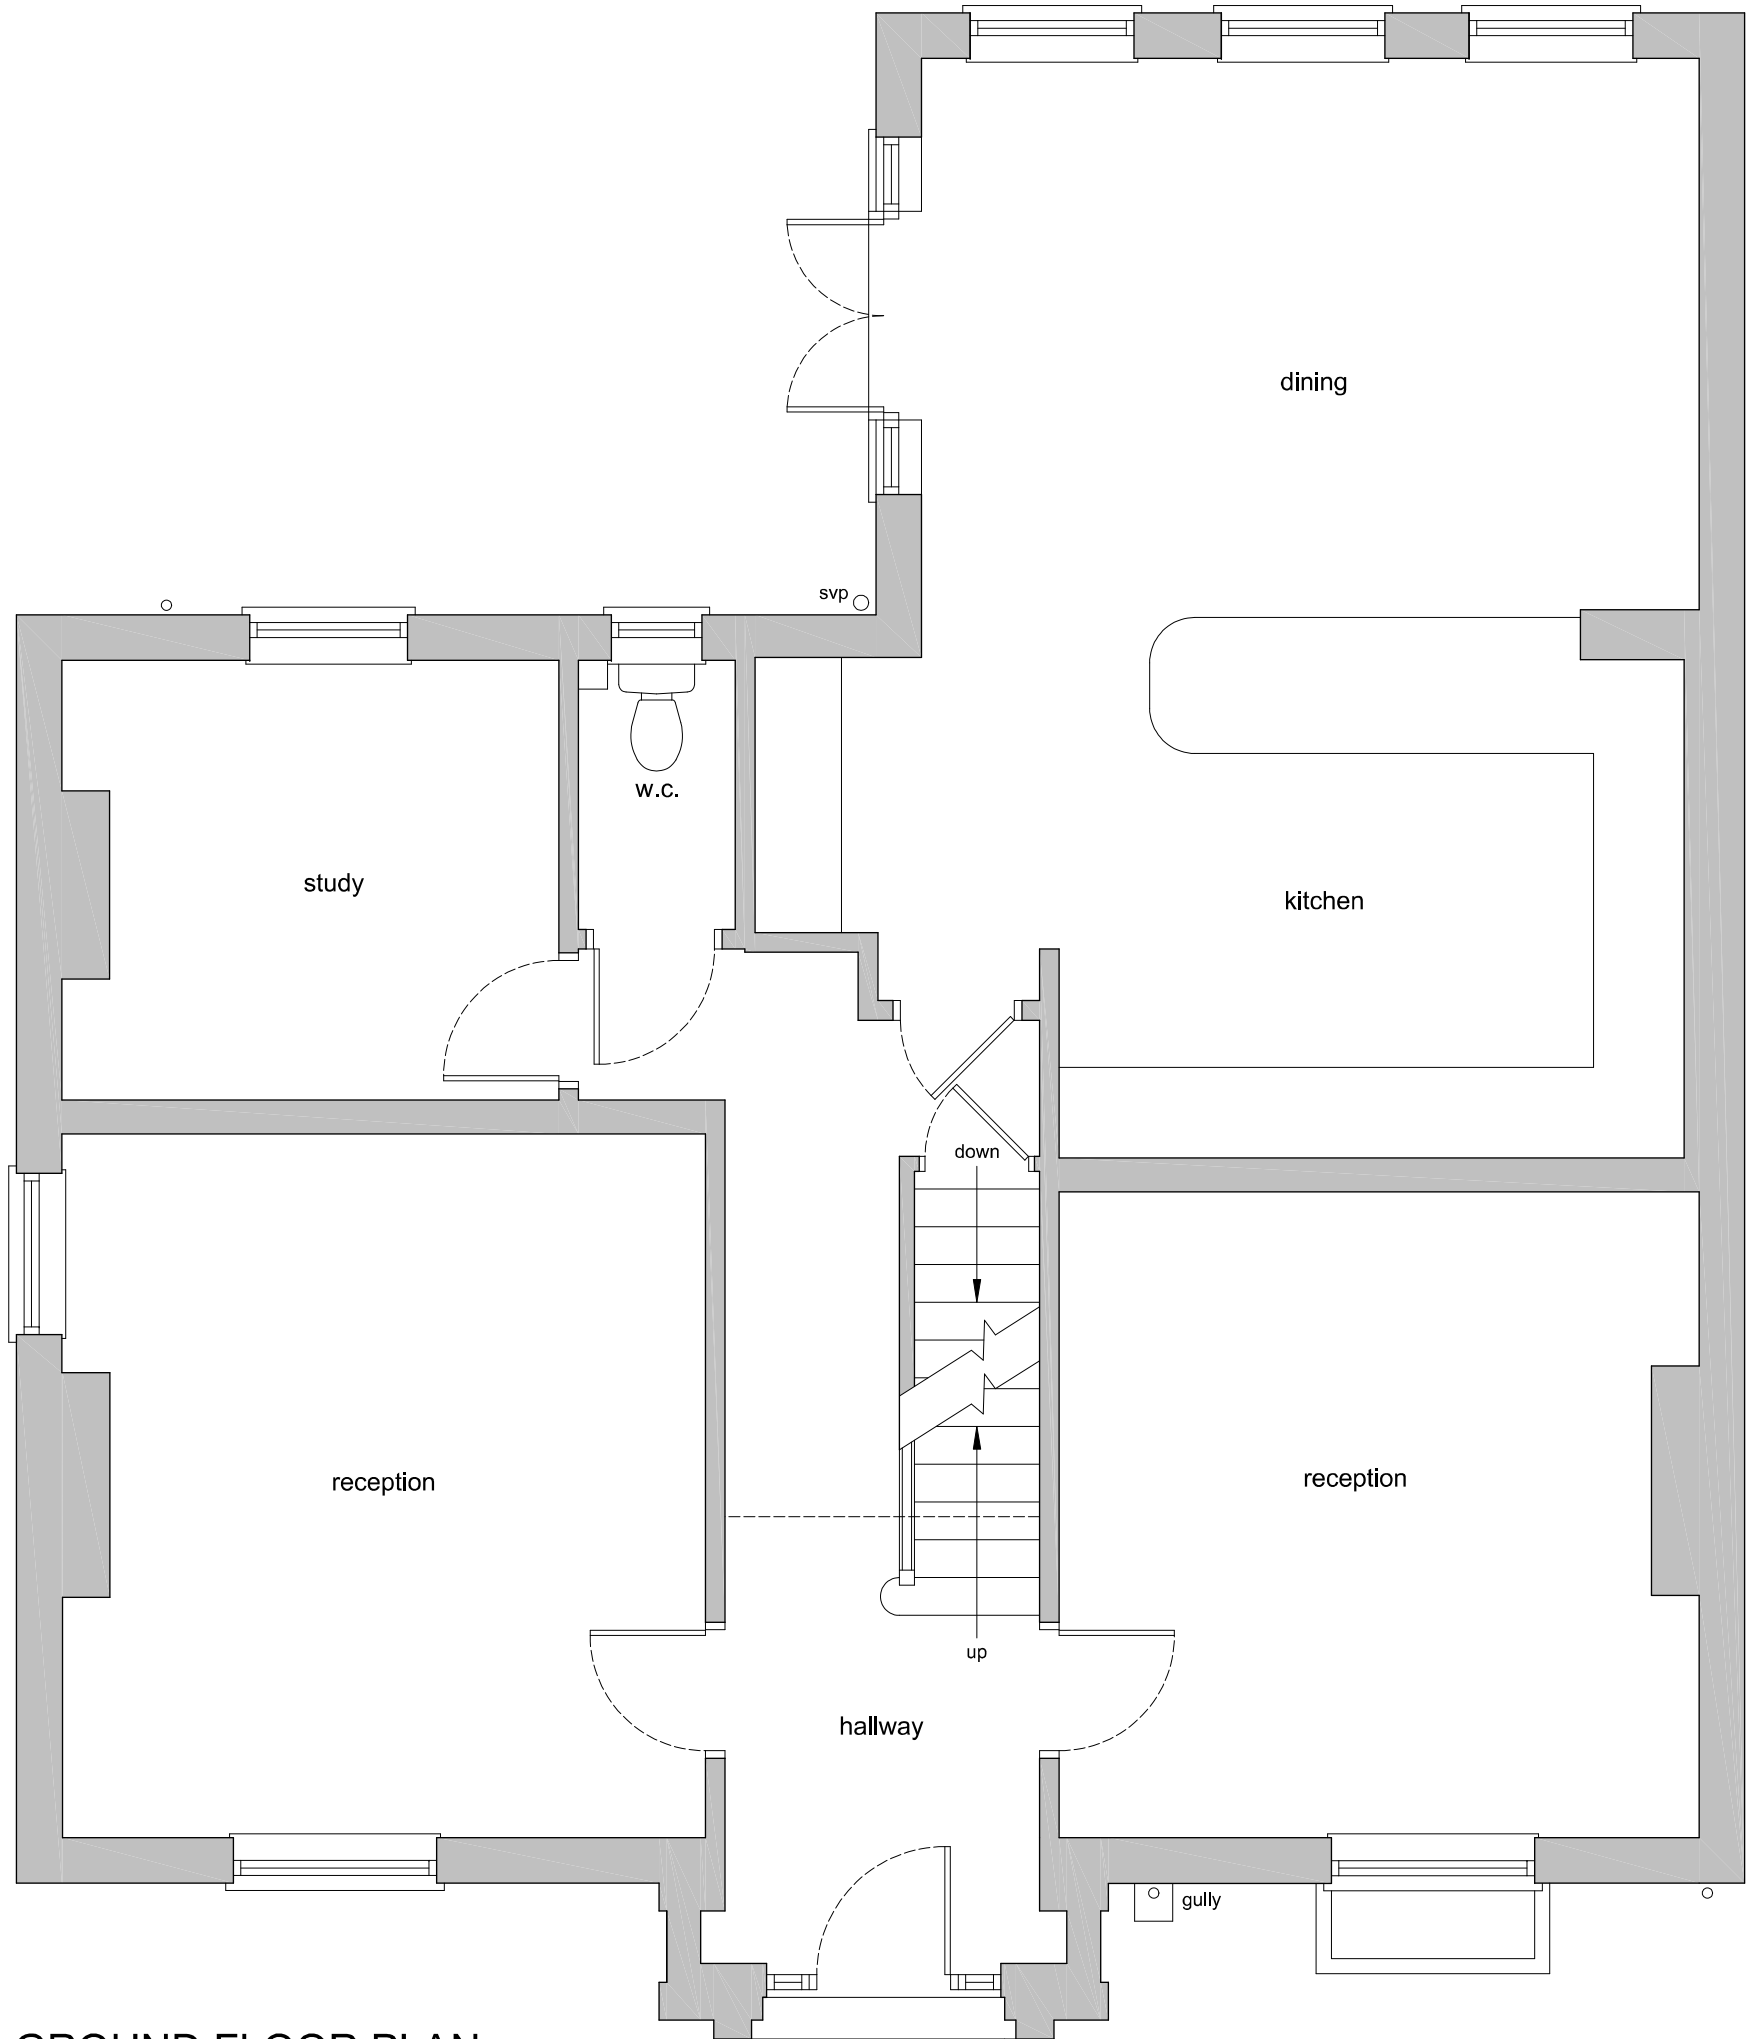


GROUND FLOOR PLAN  
(as existing)

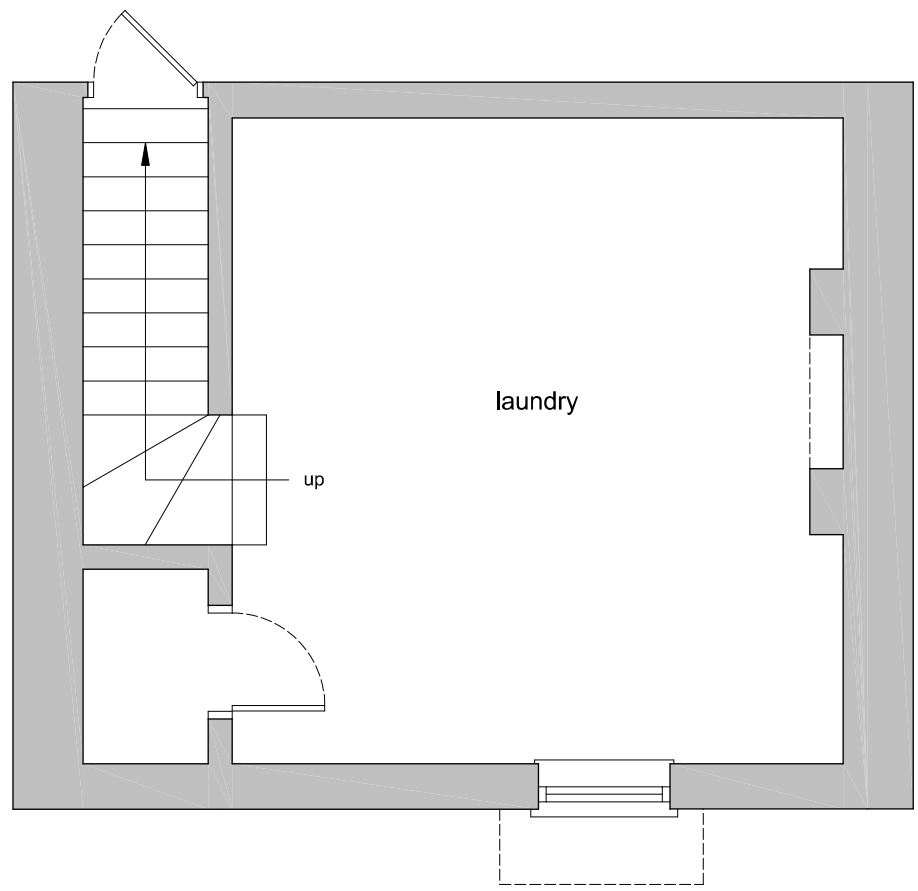

BASEMENT  
(as existing)

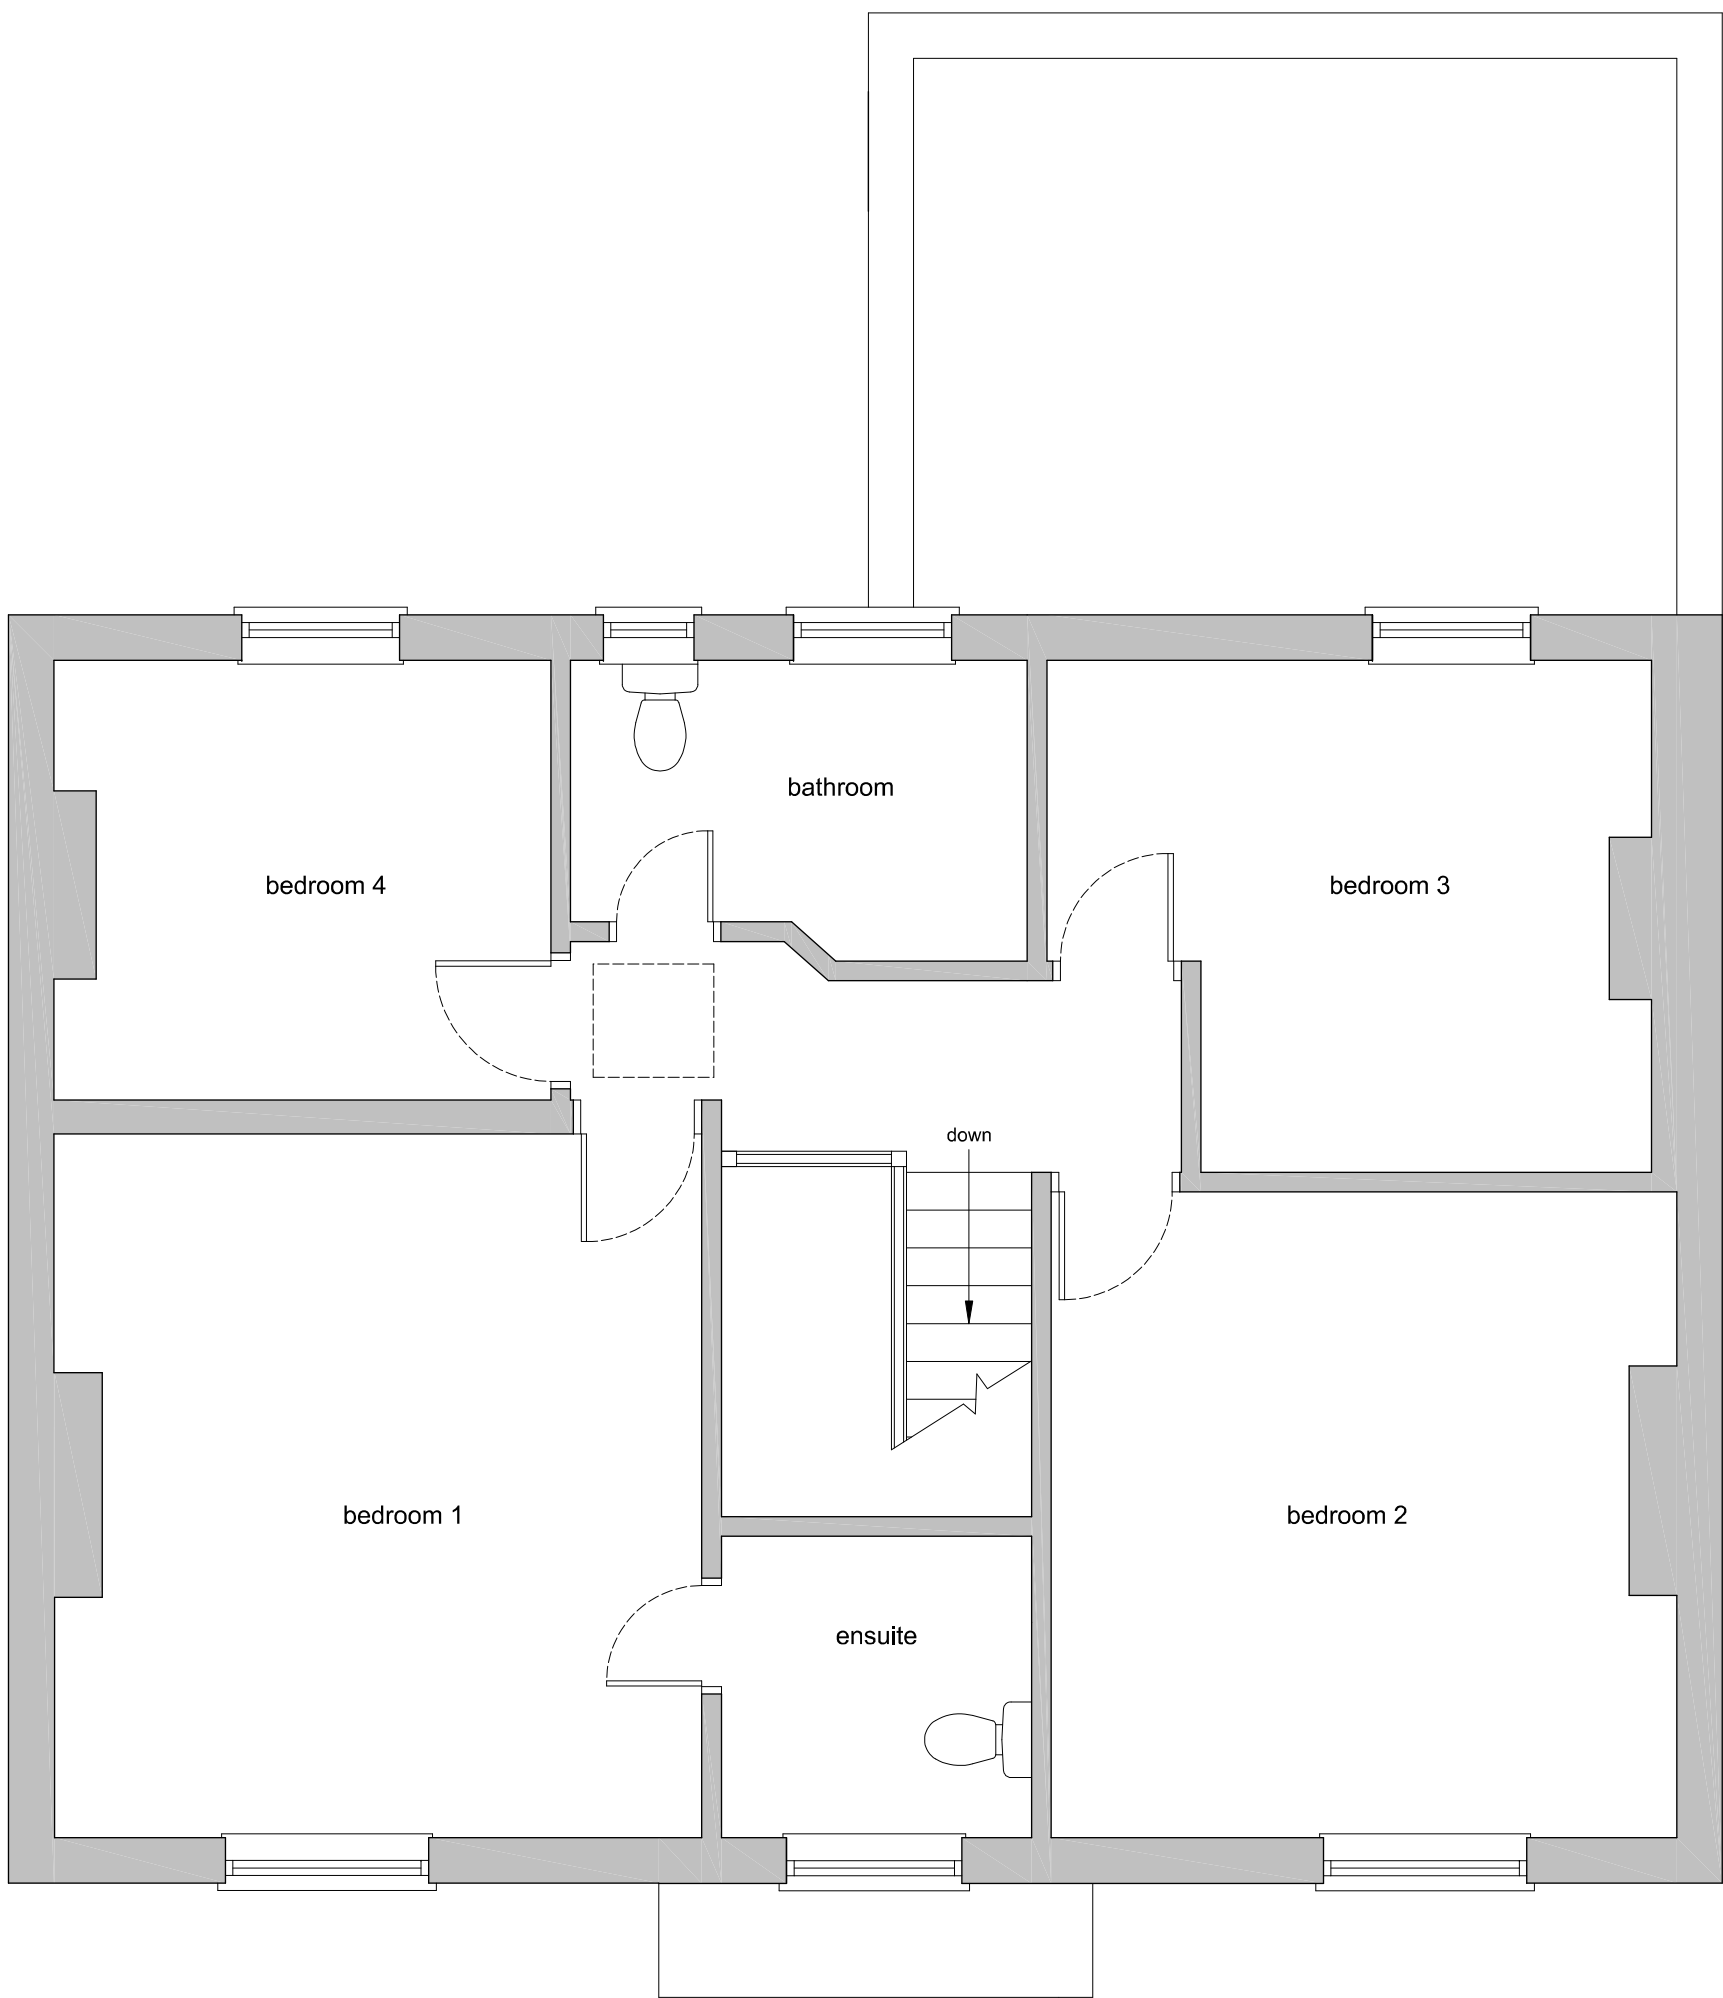


FIRST FLOOR PLAN  
(as existing)

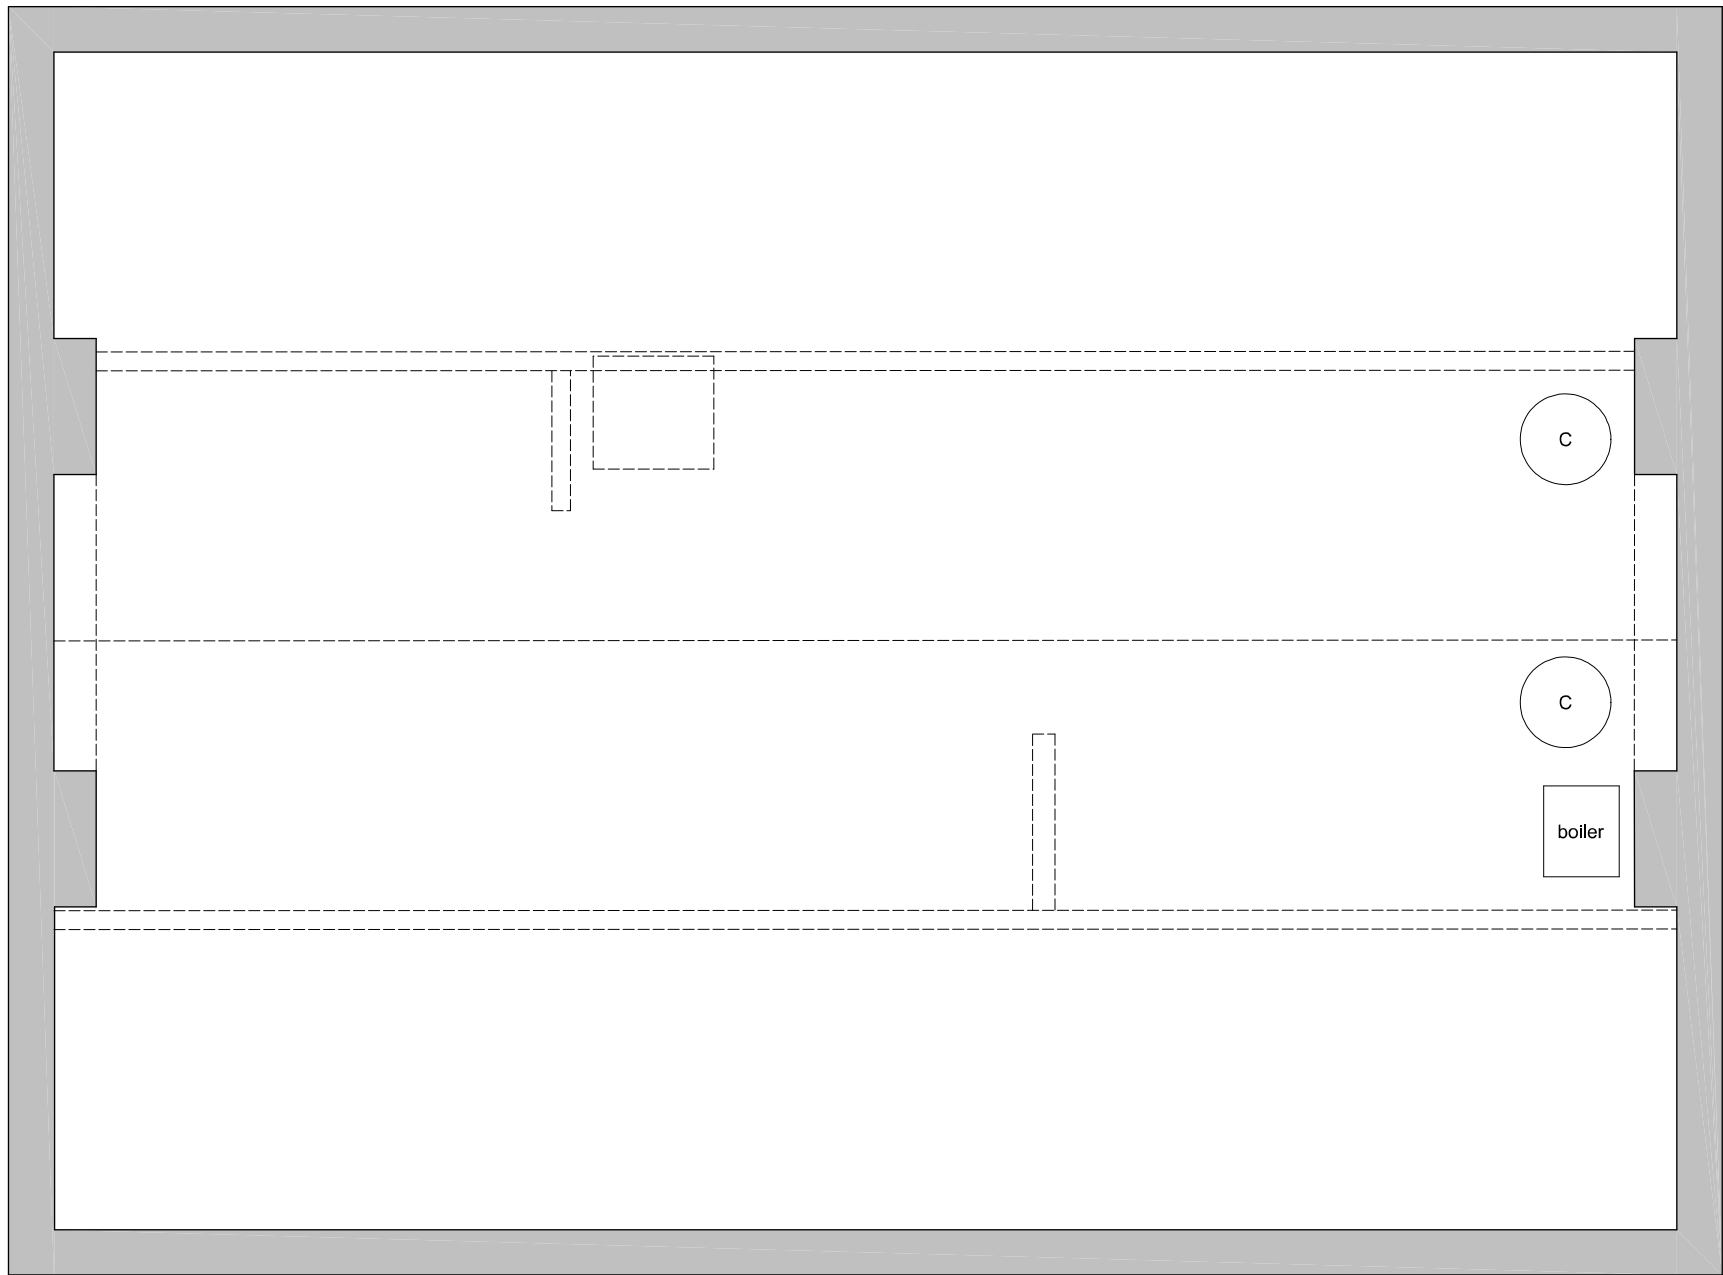

LOFT  
(as existing)

| GENERAL NOTES |                              |                |
|---------------|------------------------------|----------------|
| No.           | Description                  |                |
| 01            | Check all dimensions on site |                |
| 02            |                              | Walls existing |
| 03            |                              | Walls removed  |

| REVISIONS |      |             |
|-----------|------|-------------|
| Rev.      | Date | Description |
|           |      |             |

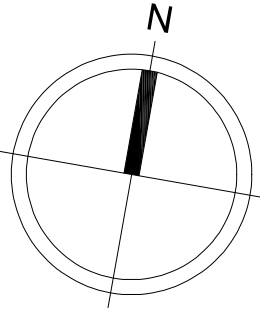

MORRIS  
AND  
WEATHERALL  
ARCHITECTURE AND INTERIORS

3rd Floor, 86 90 Paul Street,  
London, EC2A 4NE.  
info@morrisandweatherall.com

CLIENT  
Mr and Mrs Bacon

PROJECT  
Loft Conversion and Rear  
Dormers at 45 Bedford Street,  
Hitchin, Hertfordshire, SG5 2JG

DRAWING TITLE  
Existing Plans and  
Elevations

| INFORMATION |              |
|-------------|--------------|
| Job ref     | 2511         |
| Drawing no. | 2511-01      |
| Scale       | 1:50 @ ISOA1 |
| Date        | Jul 25       |
| Drawn       | CWM          |