


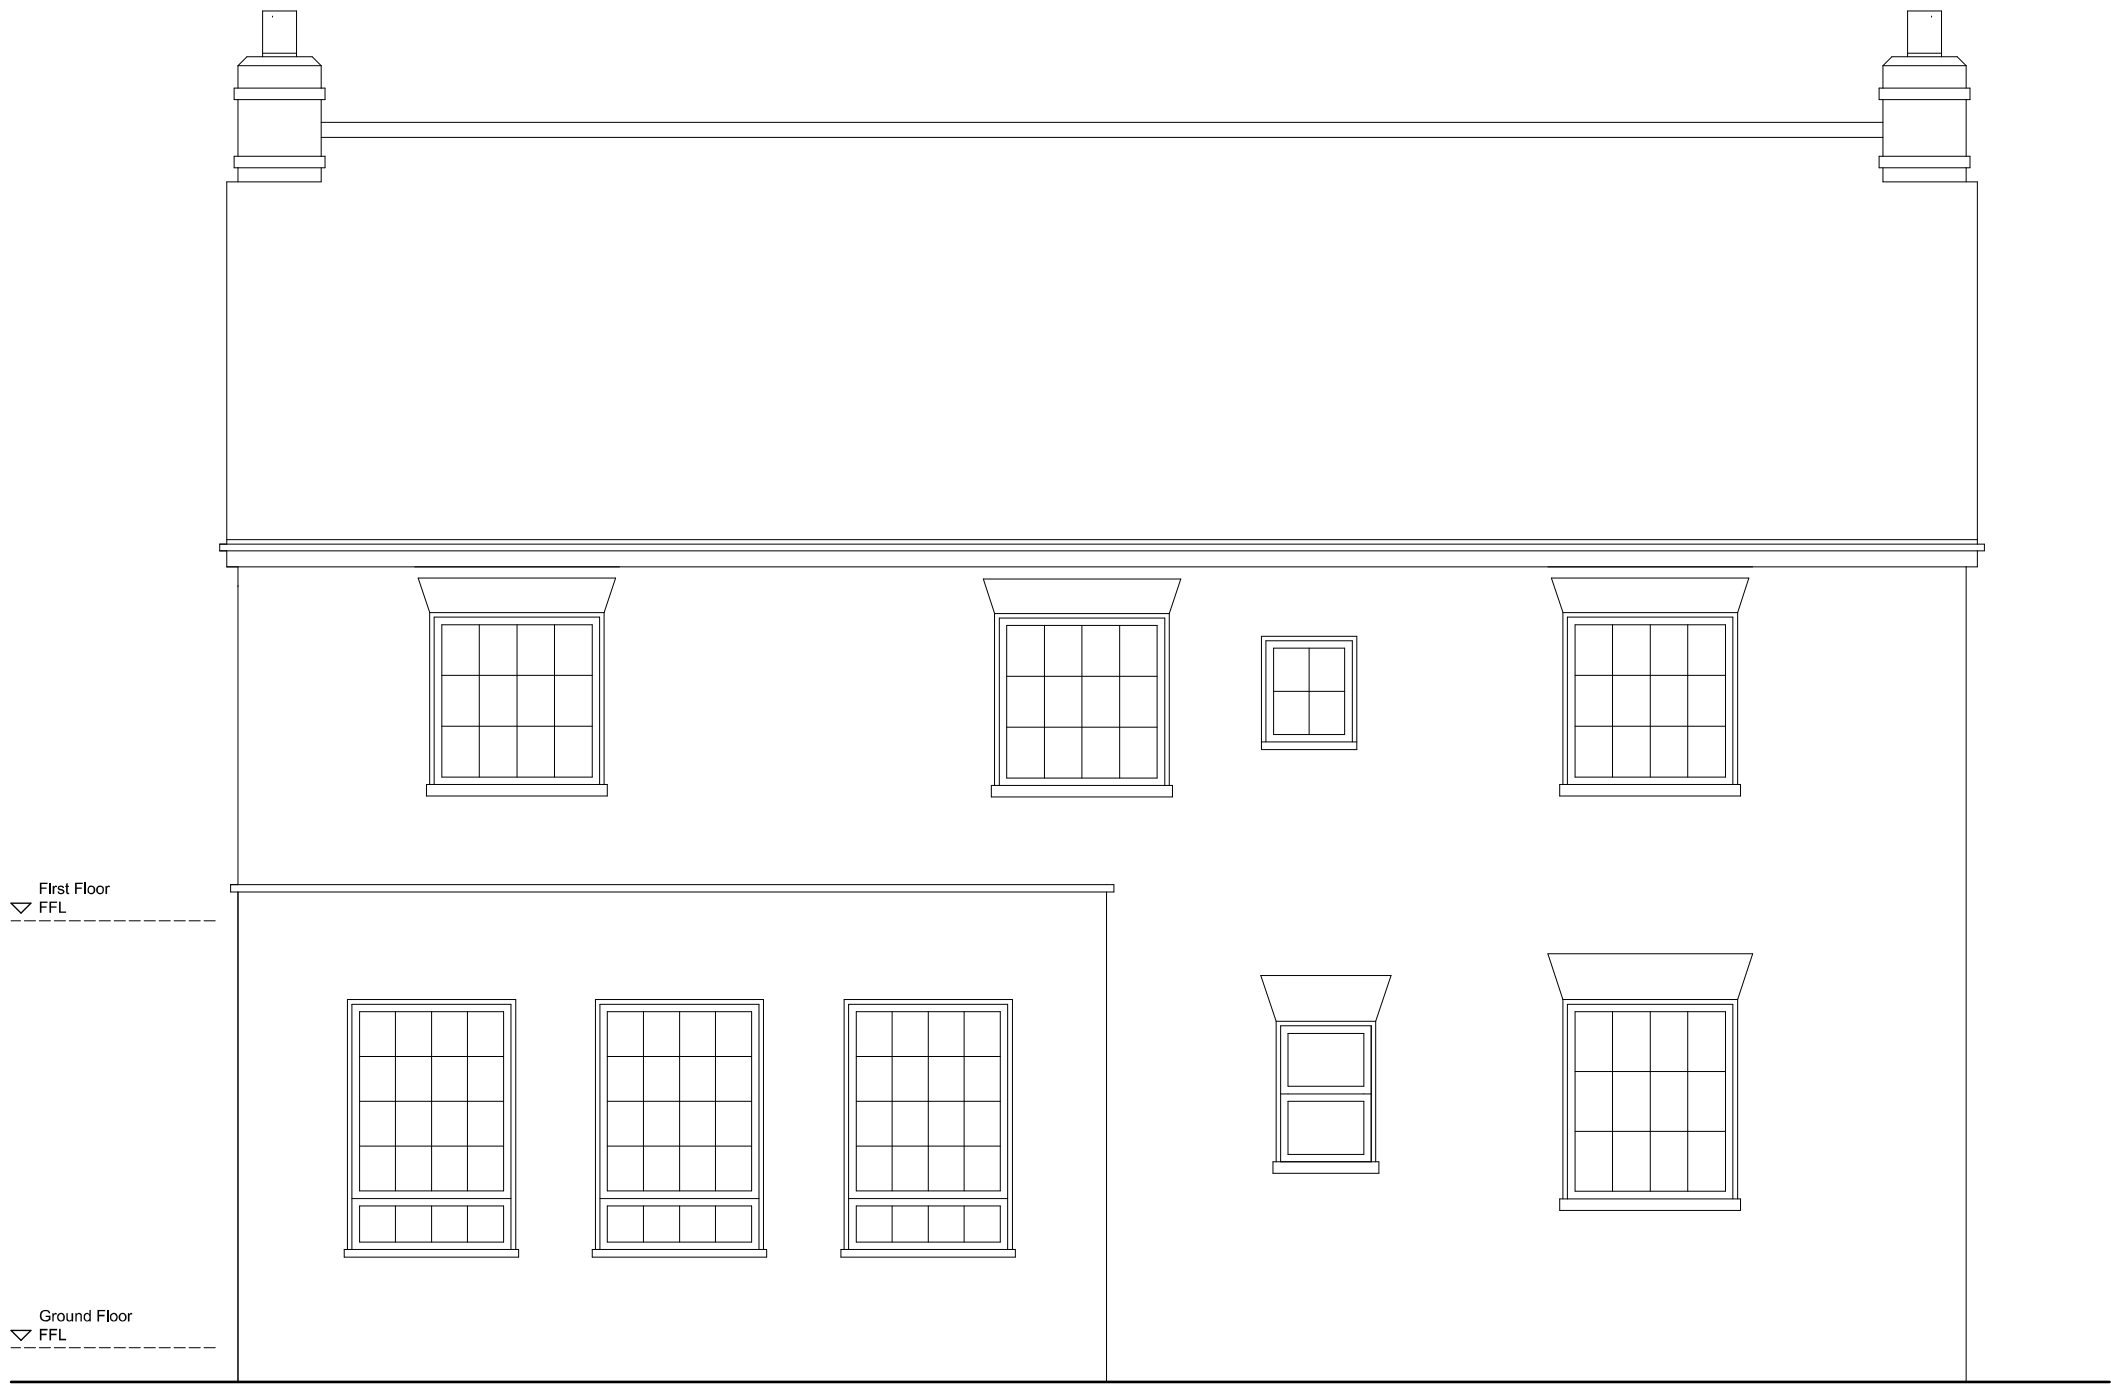


SOUTH ELEVATION (as existing)



WEST ELEVATION (as existing)



NORTH ELEVATION (as existing)

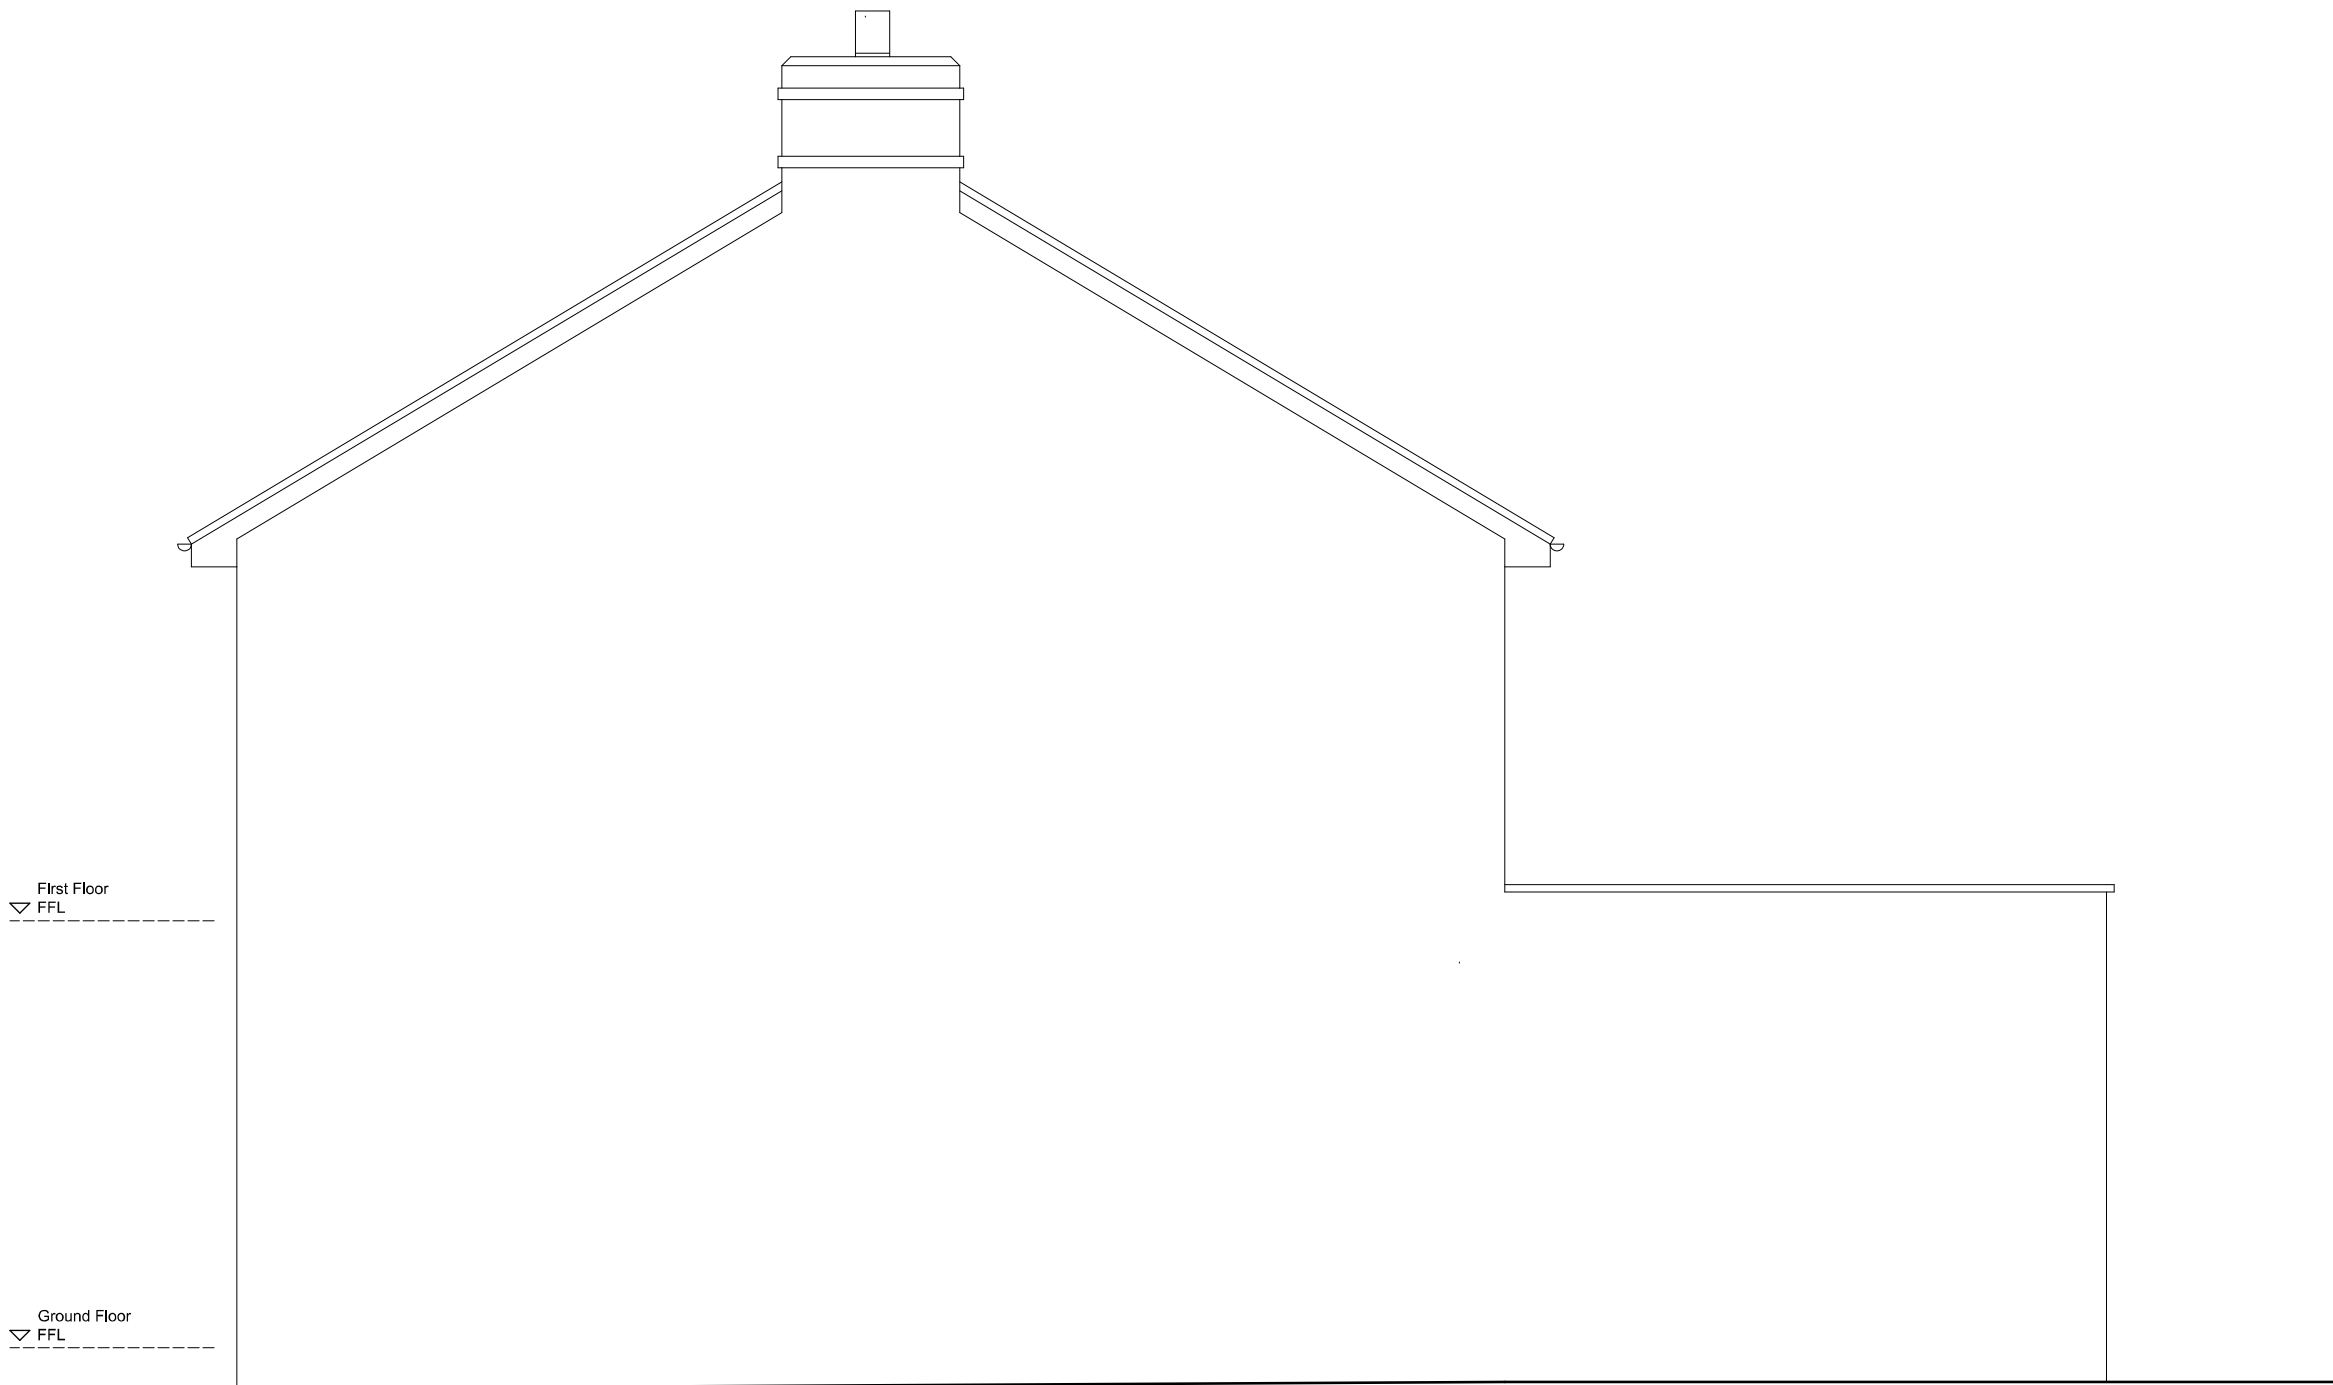

EAST ELEVATION (as existing)

GENERAL NOTES	
No.	Description
01	Check all dimensions on site
02	Walls existing
03	Walls removed

REVISIONS		
Rev.	Date	Description

MORRIS
AND
WEATHERALL
ARCHITECTURE AND INTERIORS

3rd Floor, 86 90 Paul Street,
London, EC2A 4NE.
info@morrisandweatherall.com

CLIENT

Mr and Mrs Bacon

PROJECT

Loft Conversion and New Dormers
at 45 Bedford Street, Hitchin,
Hertfordshire, SG5 2JG.

DRAWING TITLE

Existing Elevations

INFORMATION	
Job ref	2511
Drawing no.	2511-02
Scale	1:50 @ ISOA1
Date	Jul 25
Drawn	CWM