




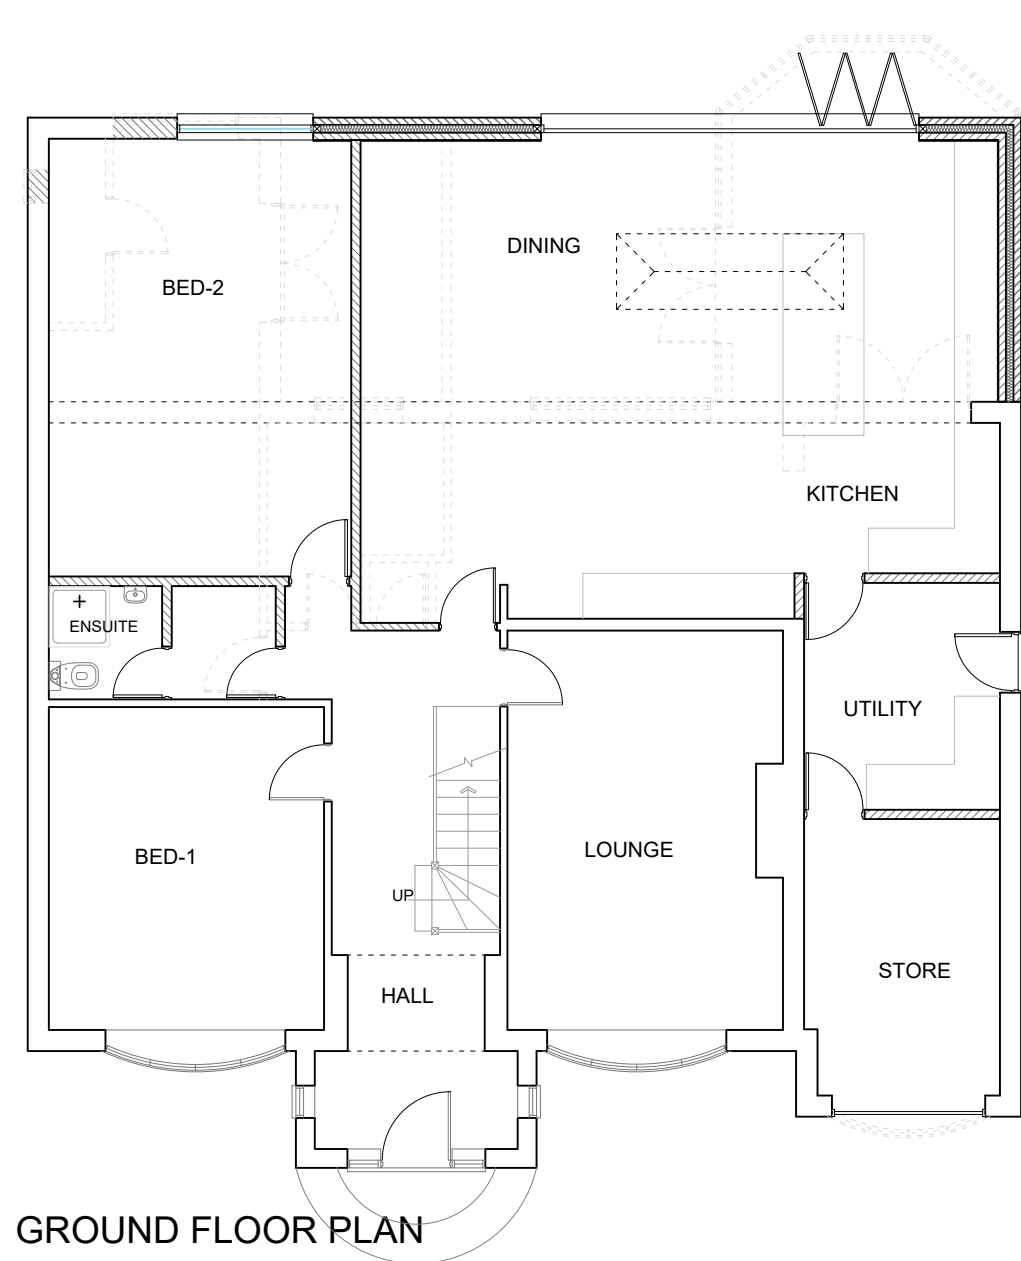


GROUND FLOOR PLAN

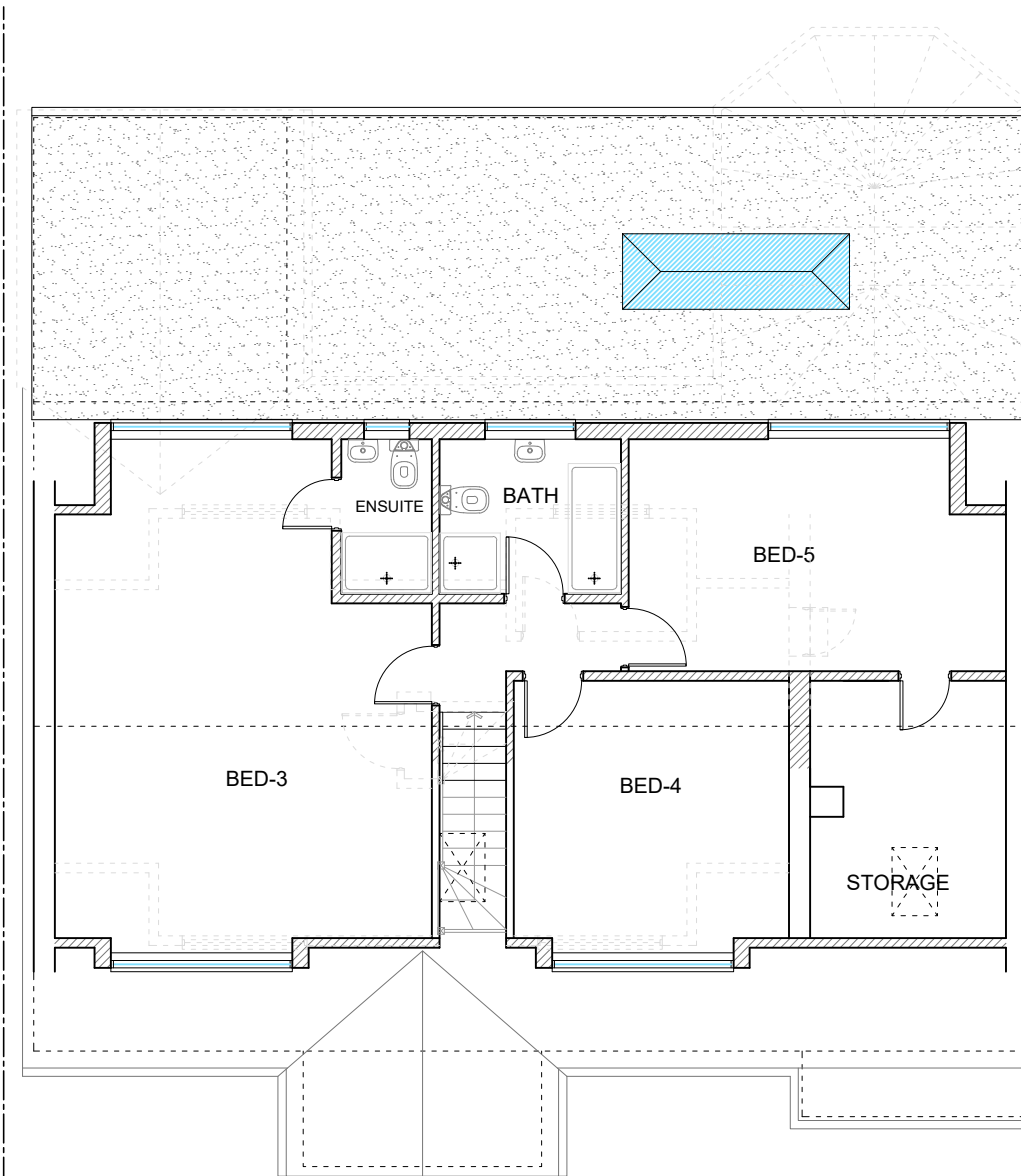


FIRST FLOOR PLAN

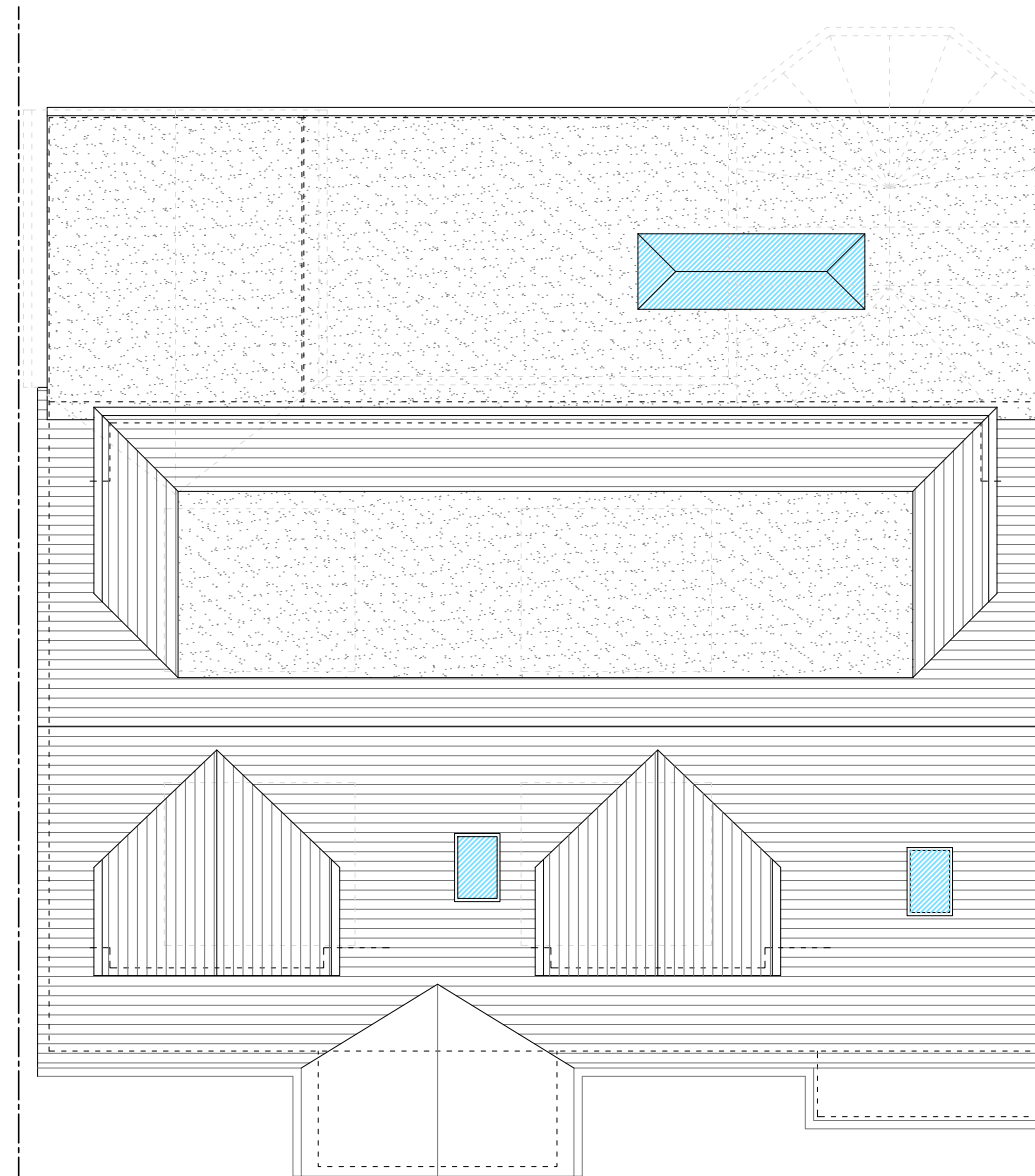


ROOF PLAN

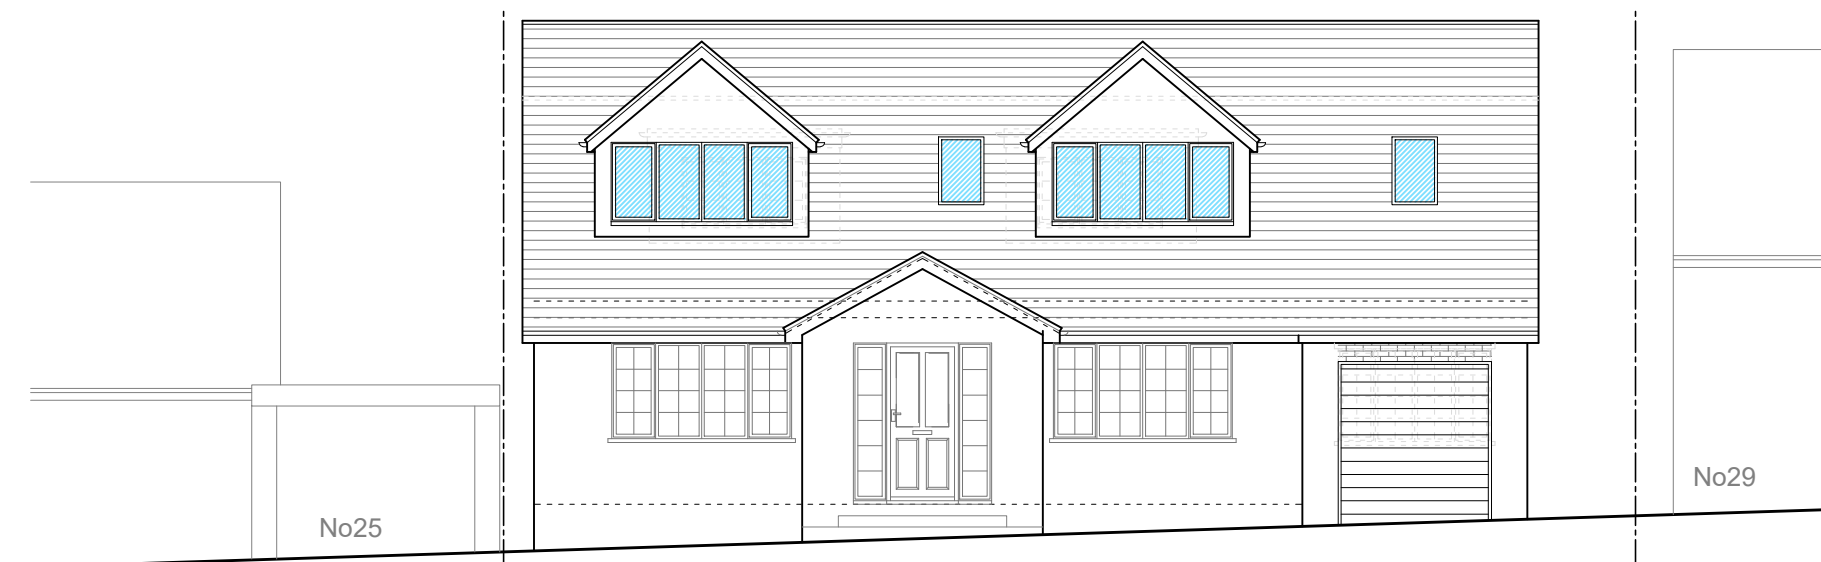


FRONT ELEVATION

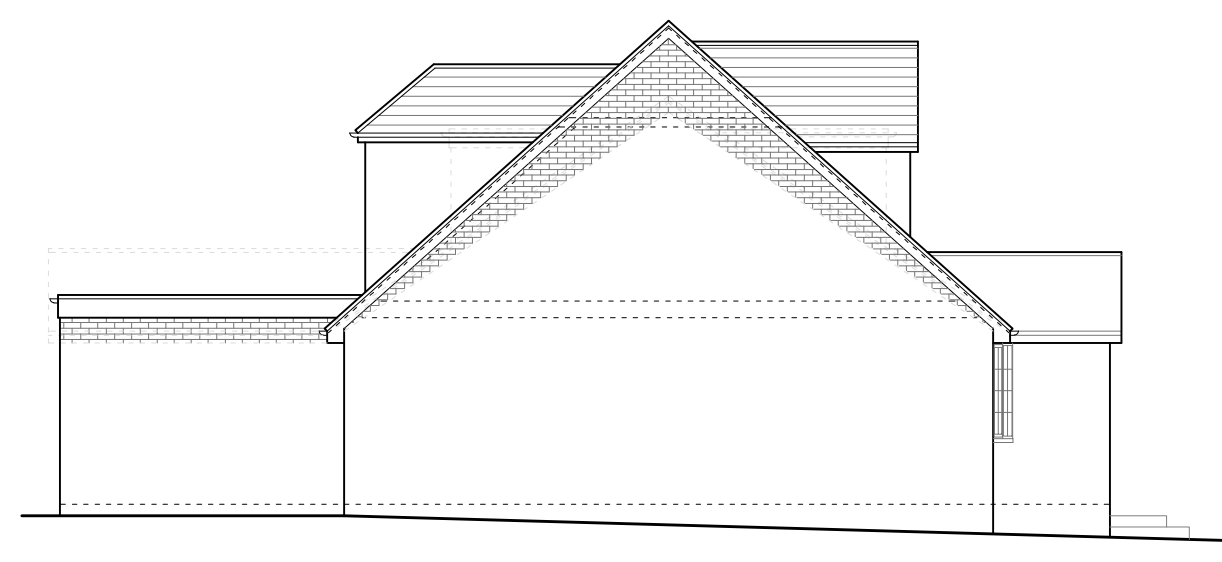

SIDE ELEVATION

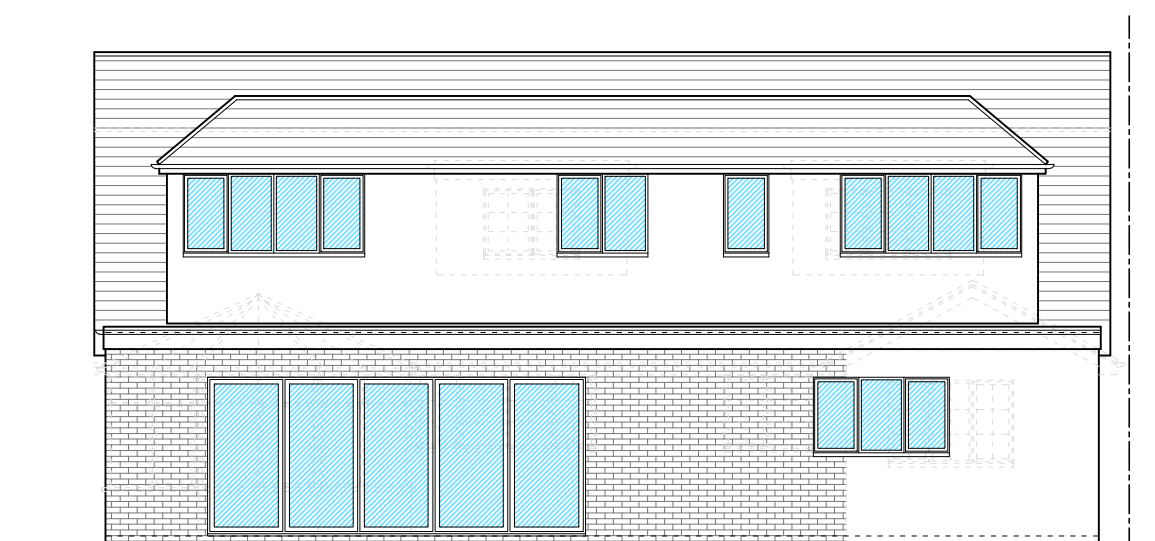

REAR ELEVATION

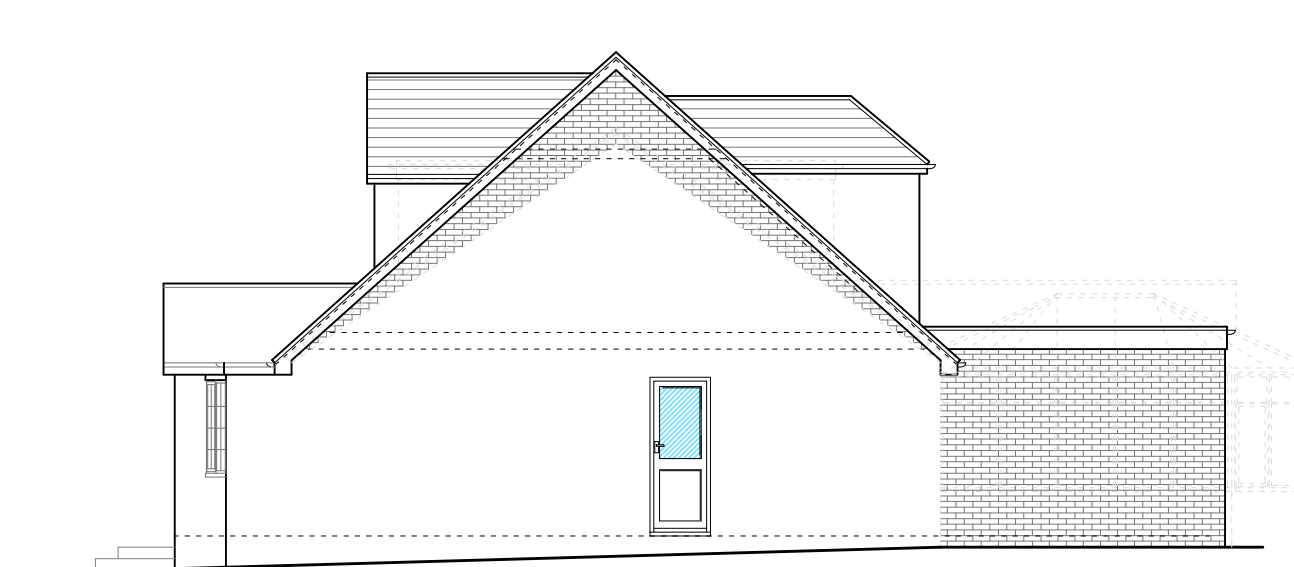

SIDE ELEVATION



THIS DRAWING PRINTED ON A2 SIZE PAPER



Home Extension Designs

HOME EXTENSION DESIGNS
HED HOUSE
60A BRIDGE ROAD EAST
WELWYN GARDEN CITY
HERTS AL7 1JU
tel : 01707 393971
e:info@hed.co.uk

Project: 27 Lytton Fields, Knebworth

Drawing Title: PLANS AND ELEVATIONS
AS PROPOSED

Drawn By: ALI Scale: 1:100 Date: June 2025

Dwg Status: PLANNING Checked:

Drawing No: 6178-P01 Revision: B