




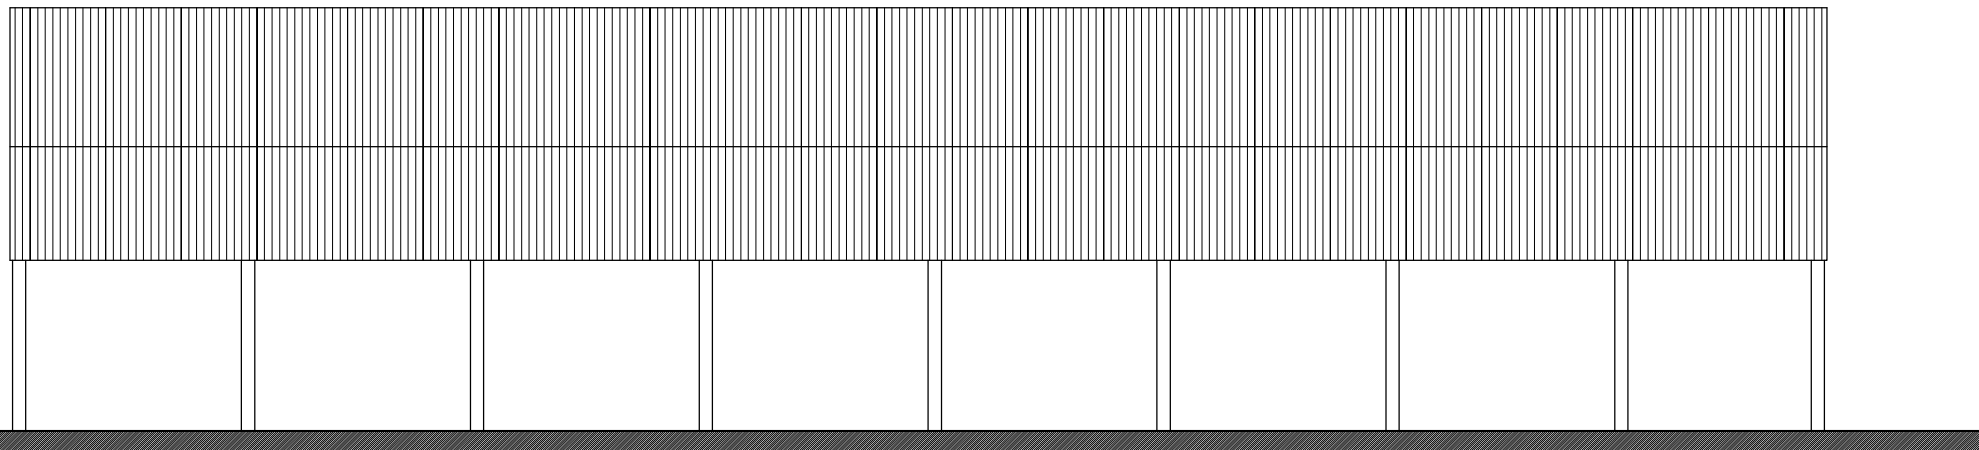


Side Elevation - scale 1:200

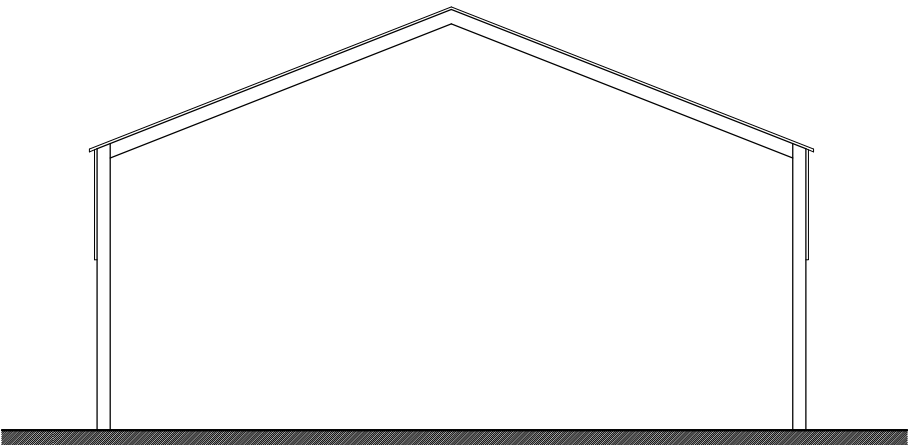


Front Elevation - scale 1:200

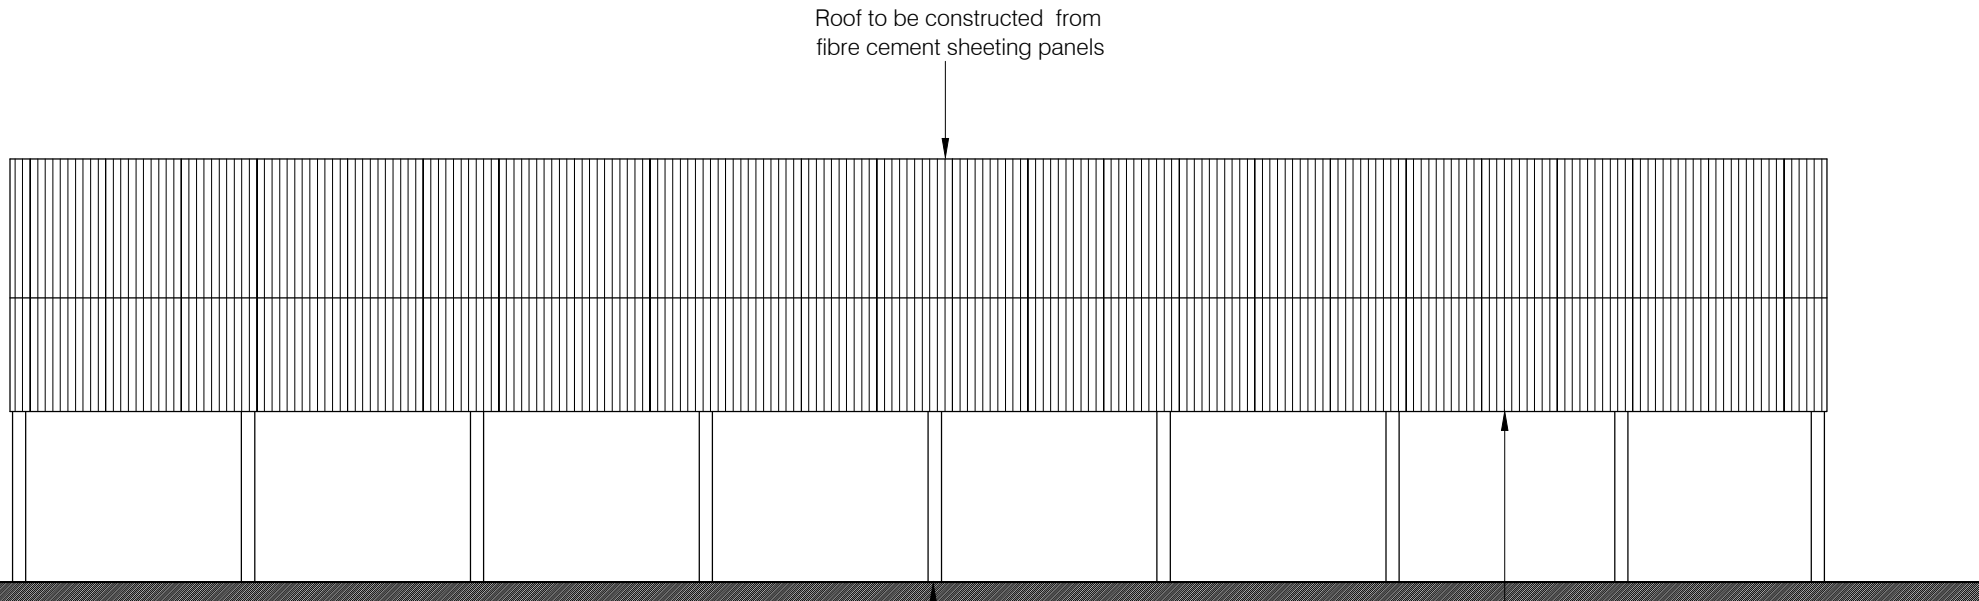


Side Elevation - scale 1:200

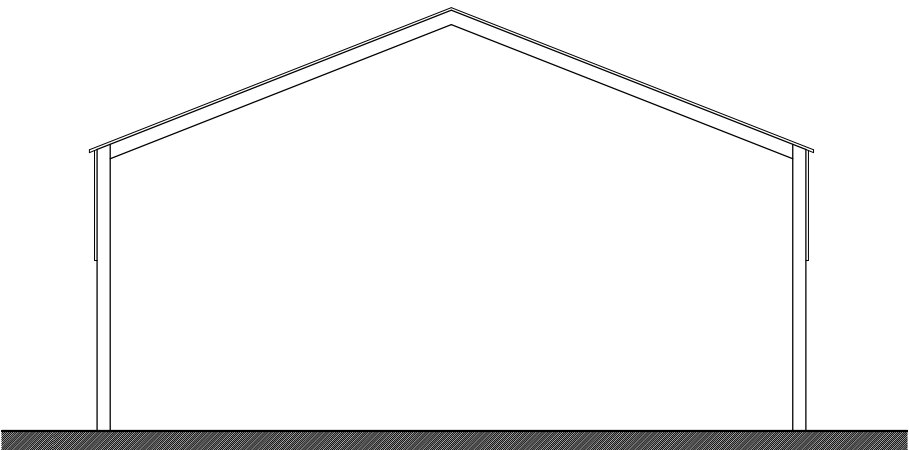

Rear Elevation - scale 1:200

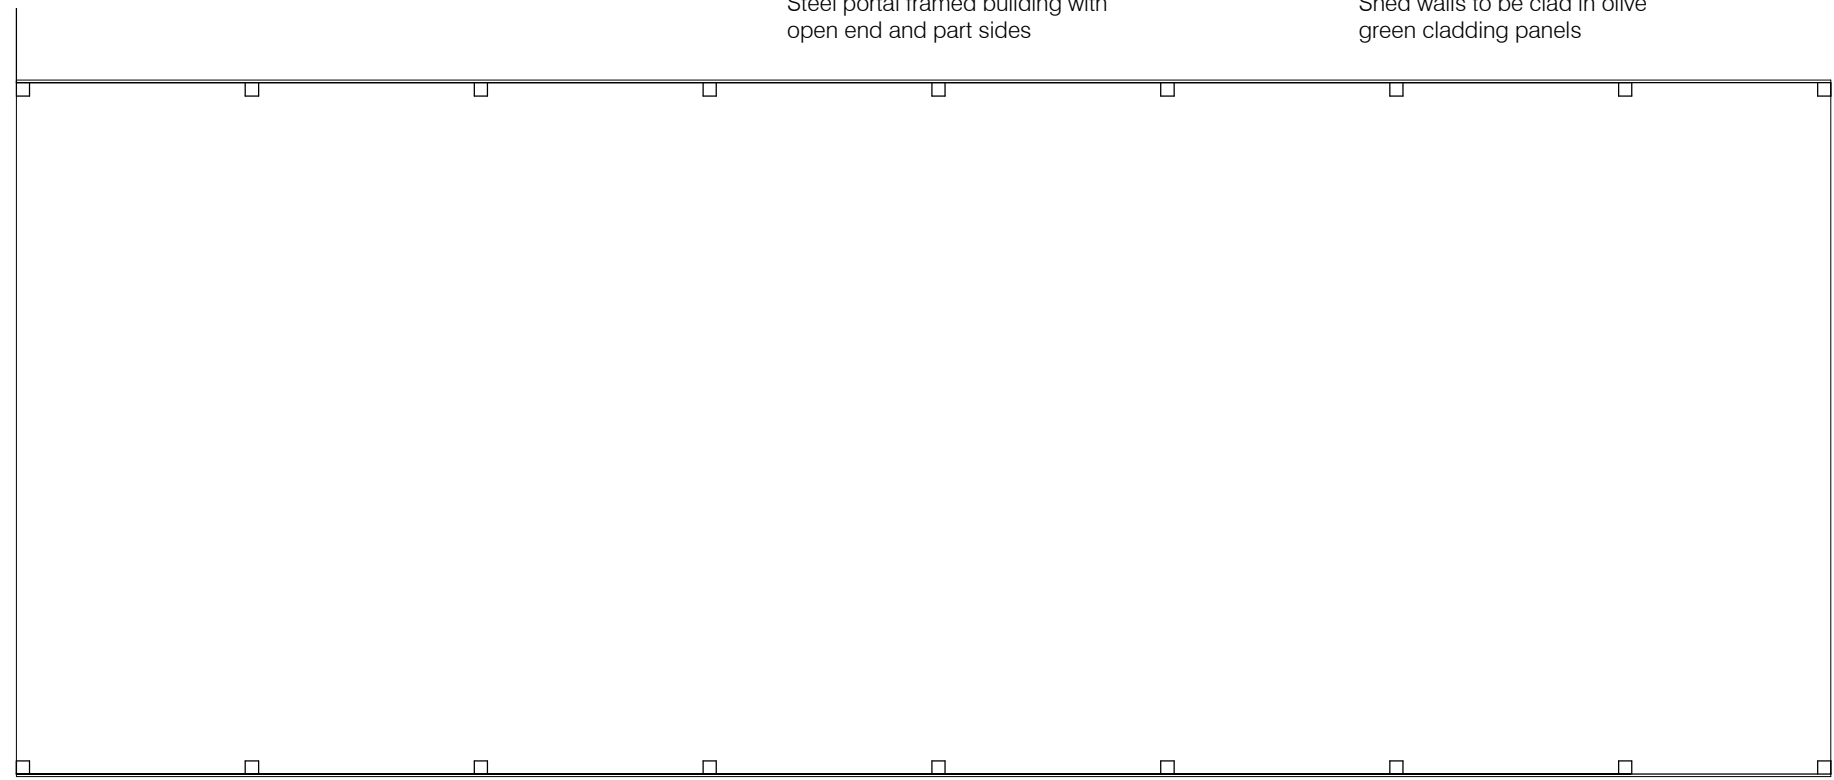

Floor Plan - scale 1:200

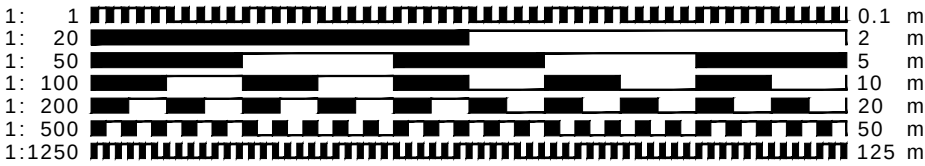

This drawing is protected under © copy right



FOR APPROVAL

CONTRACT
Proposed Straw Barn / Shed
Manor Farm, Bygrave, Baldock,
Hertfordshire

DRAWING TITLE
Proposed Elevations

SCALE 1:200@A3 DRAWING NUMBER REVISION

DATE Dec 2025 PO3

DRAWN JEI

JOB NUMBER RSD-25-13 CHECKED BY

redshed design telephone: 01462 807175, 07884008970
45 Hoo Road fax: 01462 807175
Meppershall e-mail: james/karen@redsheddesign.co.uk
Bedfordshire www.redsheddesign.co.uk
sg17 5lp