


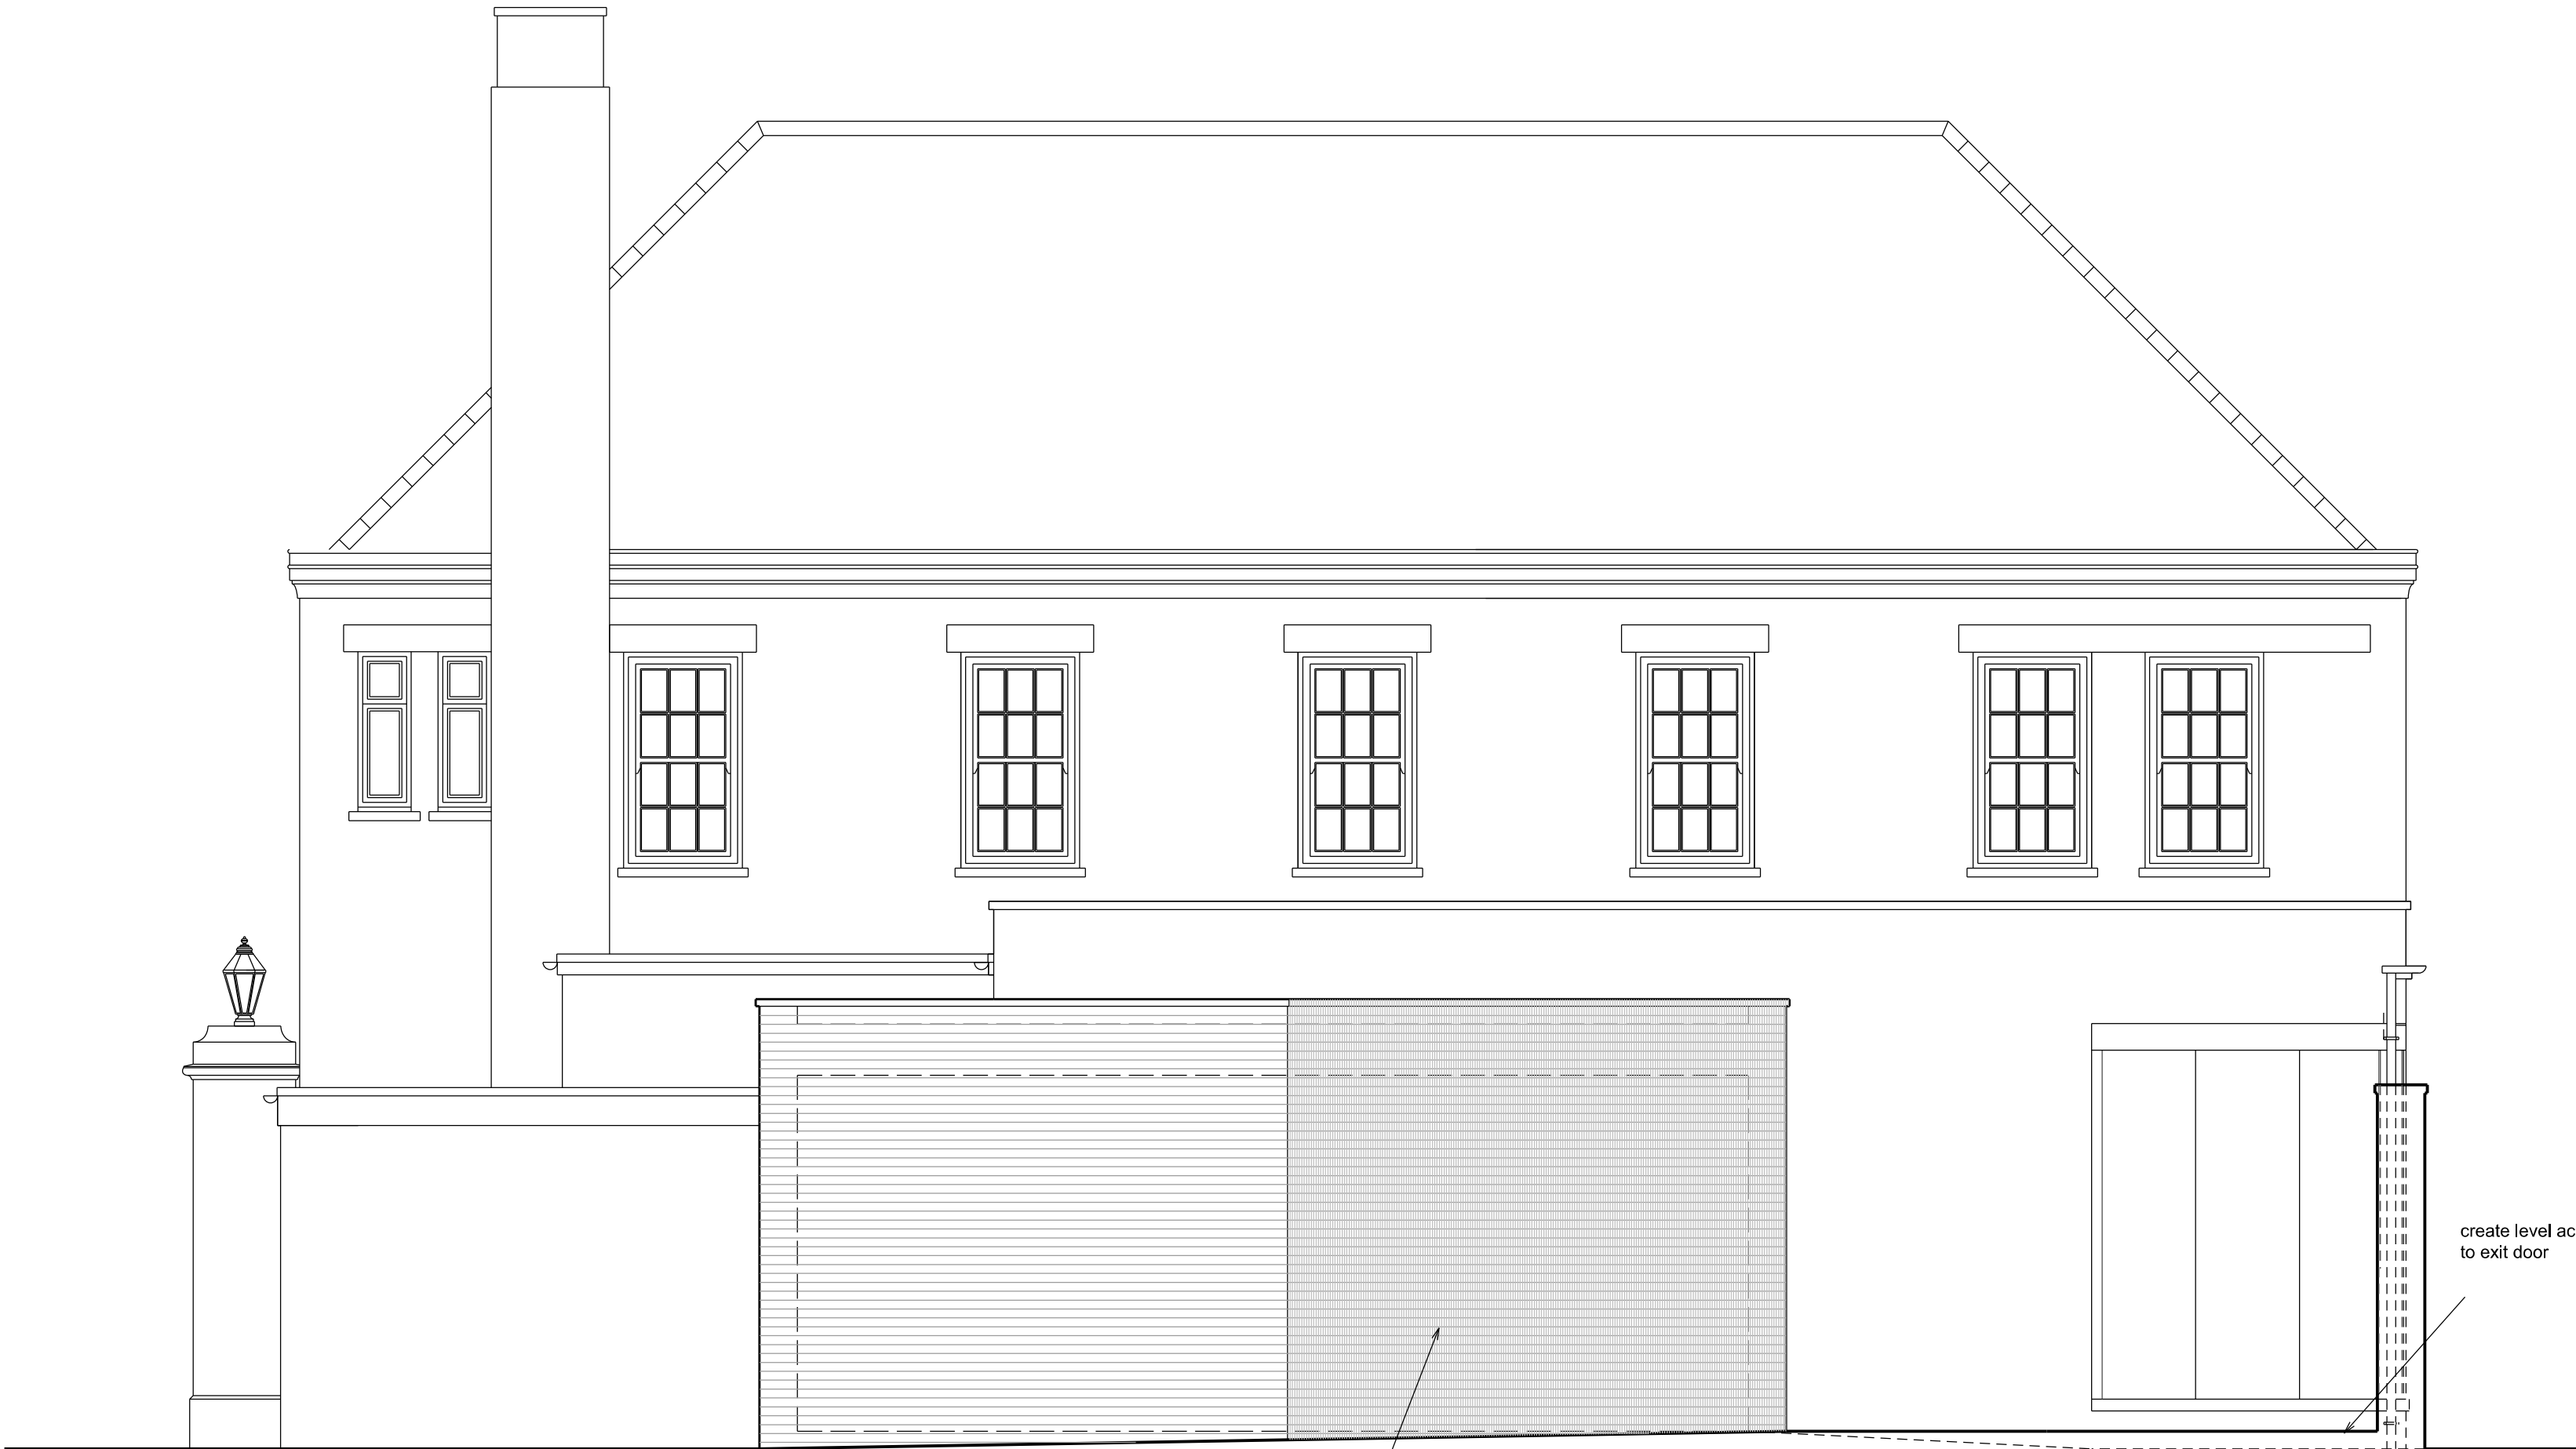


SIDE ELEVATION D : D FROM KING STREET



REAR ELEVATION/CROSS SECTION E : E FROM CAR PARK

new single storey extension, comprising of new cavity wall construction with facing brick to match existing, with parapet walls to the perimeter, flat roof in a grp finish, with seamless glass door and screen, with exposed steel lintol over to match existing

metres

 

Copyright. This drawing and design and all the information contained therein is the sole copyright of Concept IDL and reproduction in any form is forbidden unless permission is obtained in writing.

CONTRACTORS PLEASE NOTE

- 1) Warning, no dimensions to be scaled from this drawing. All contractors to visit the site and be responsible for taking and checking all dimensions relative to this work. The designer must be advised of any discrepancies in writing.
- 2) This drawing must be read in conjunction with the specification / bill of quantities and related drawings. Any structural work must be carried out to the exact specification and requirements of the client's appointed structural engineer, and any amendments must have his express prior written authority.
- 3) All structural work must be inspected at all relevant stages by the structural engineer and the Local Authority's Building Surveyor and comply with their requirements. Any costs and claims for damages, loss of trade, etc. Incurred by failing to do so are the sole liability of the contractor.
- 4) Any discrepancies between drawings and/or drawings and specification, should be reported to the designer prior to any work commencing.

A	18.02.25	AMENDED TO HERITAGE OFFICER COMMENTS	APD
Date	Revisions	Inl.	

Concept

Architecture - Interior Design - Project Management

Suit 1, Sheffield Business Park Ltd
Sheffield Business Centre, Europa Link
Sheffield, S9 1XZ
Tel: 01709 371 170
Email: office@concept-uides.co.uk
Website: www.concept-uides.co.uk
Facebook: www.facebook.com/conceptidl

Client

McMULLENS

Job Title

THE JOLLY POSTIE,
2 BALDOCK STREET,
ROYSTON,
SG8 5AY.

Drawing Title

PROPOSED SIDE AND
REAR EXTERNAL
ELEVATIONS

Scale

1:50 @ A1

Drawn By

APD

Date

DEC. 2024

Checked By

Drg.no.

3603-14

Rev.

A