


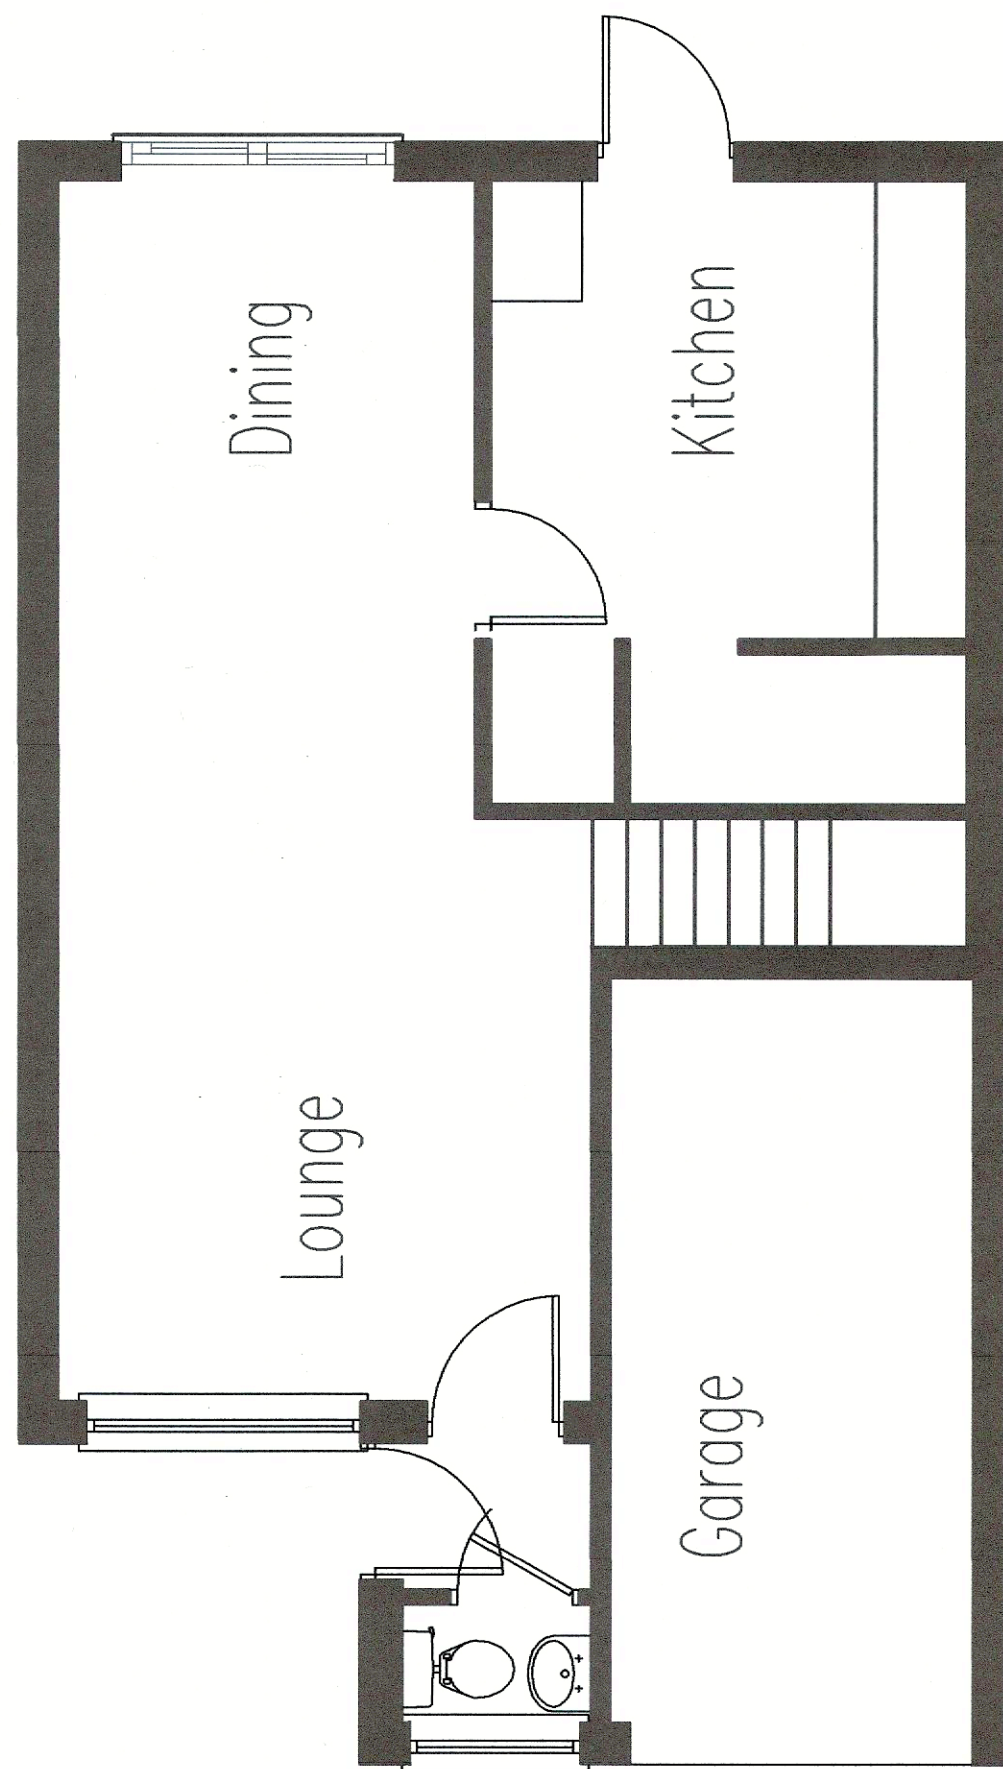


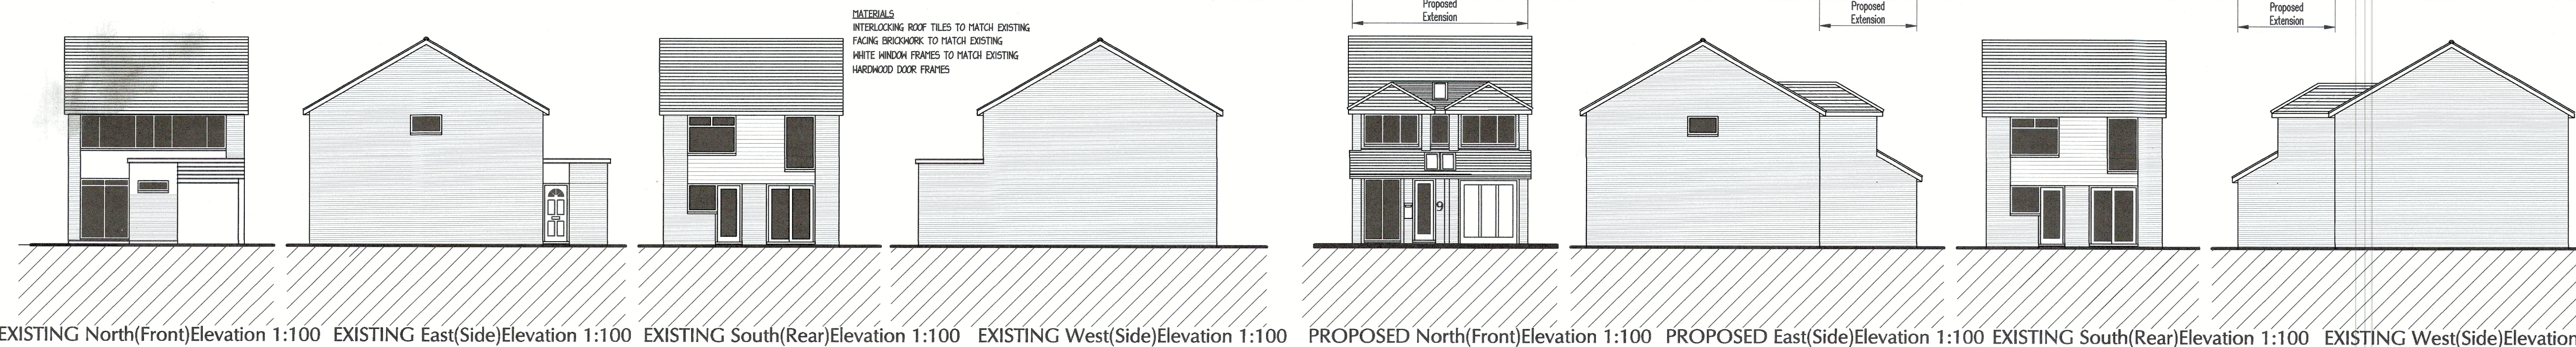


EXISTING Ground Floor Plan 1:50
Site Location Plan 1:1250

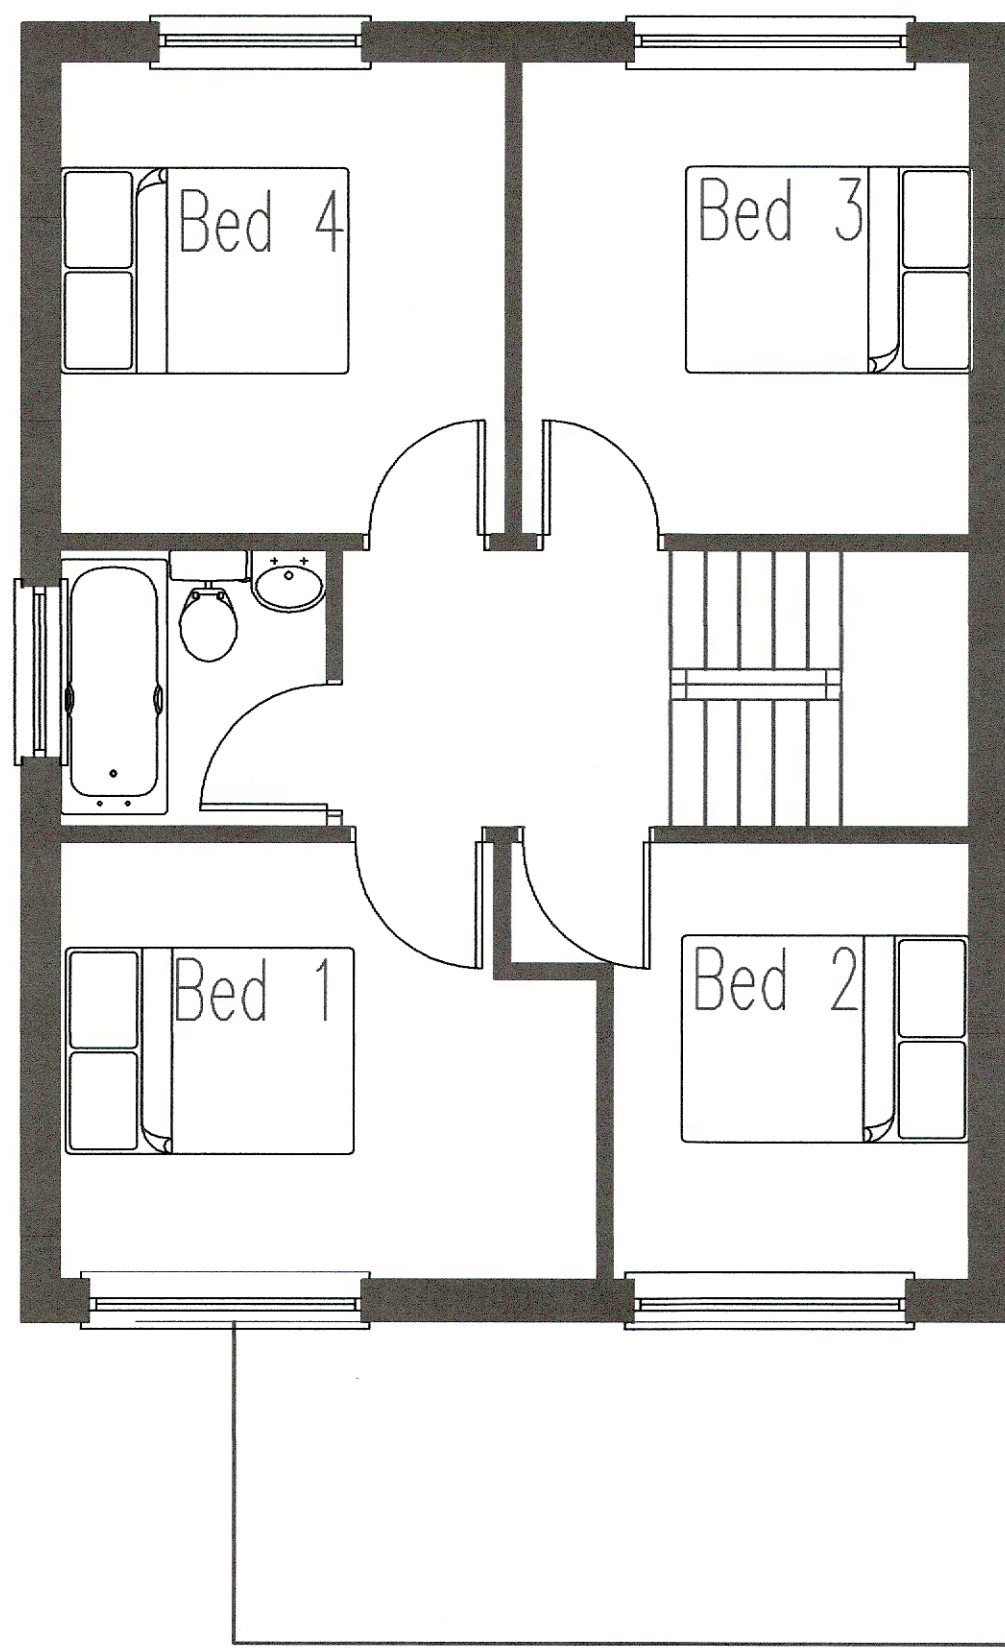




EXISTING First Floor Plan 1:50
Block/Roof Plan 1:500

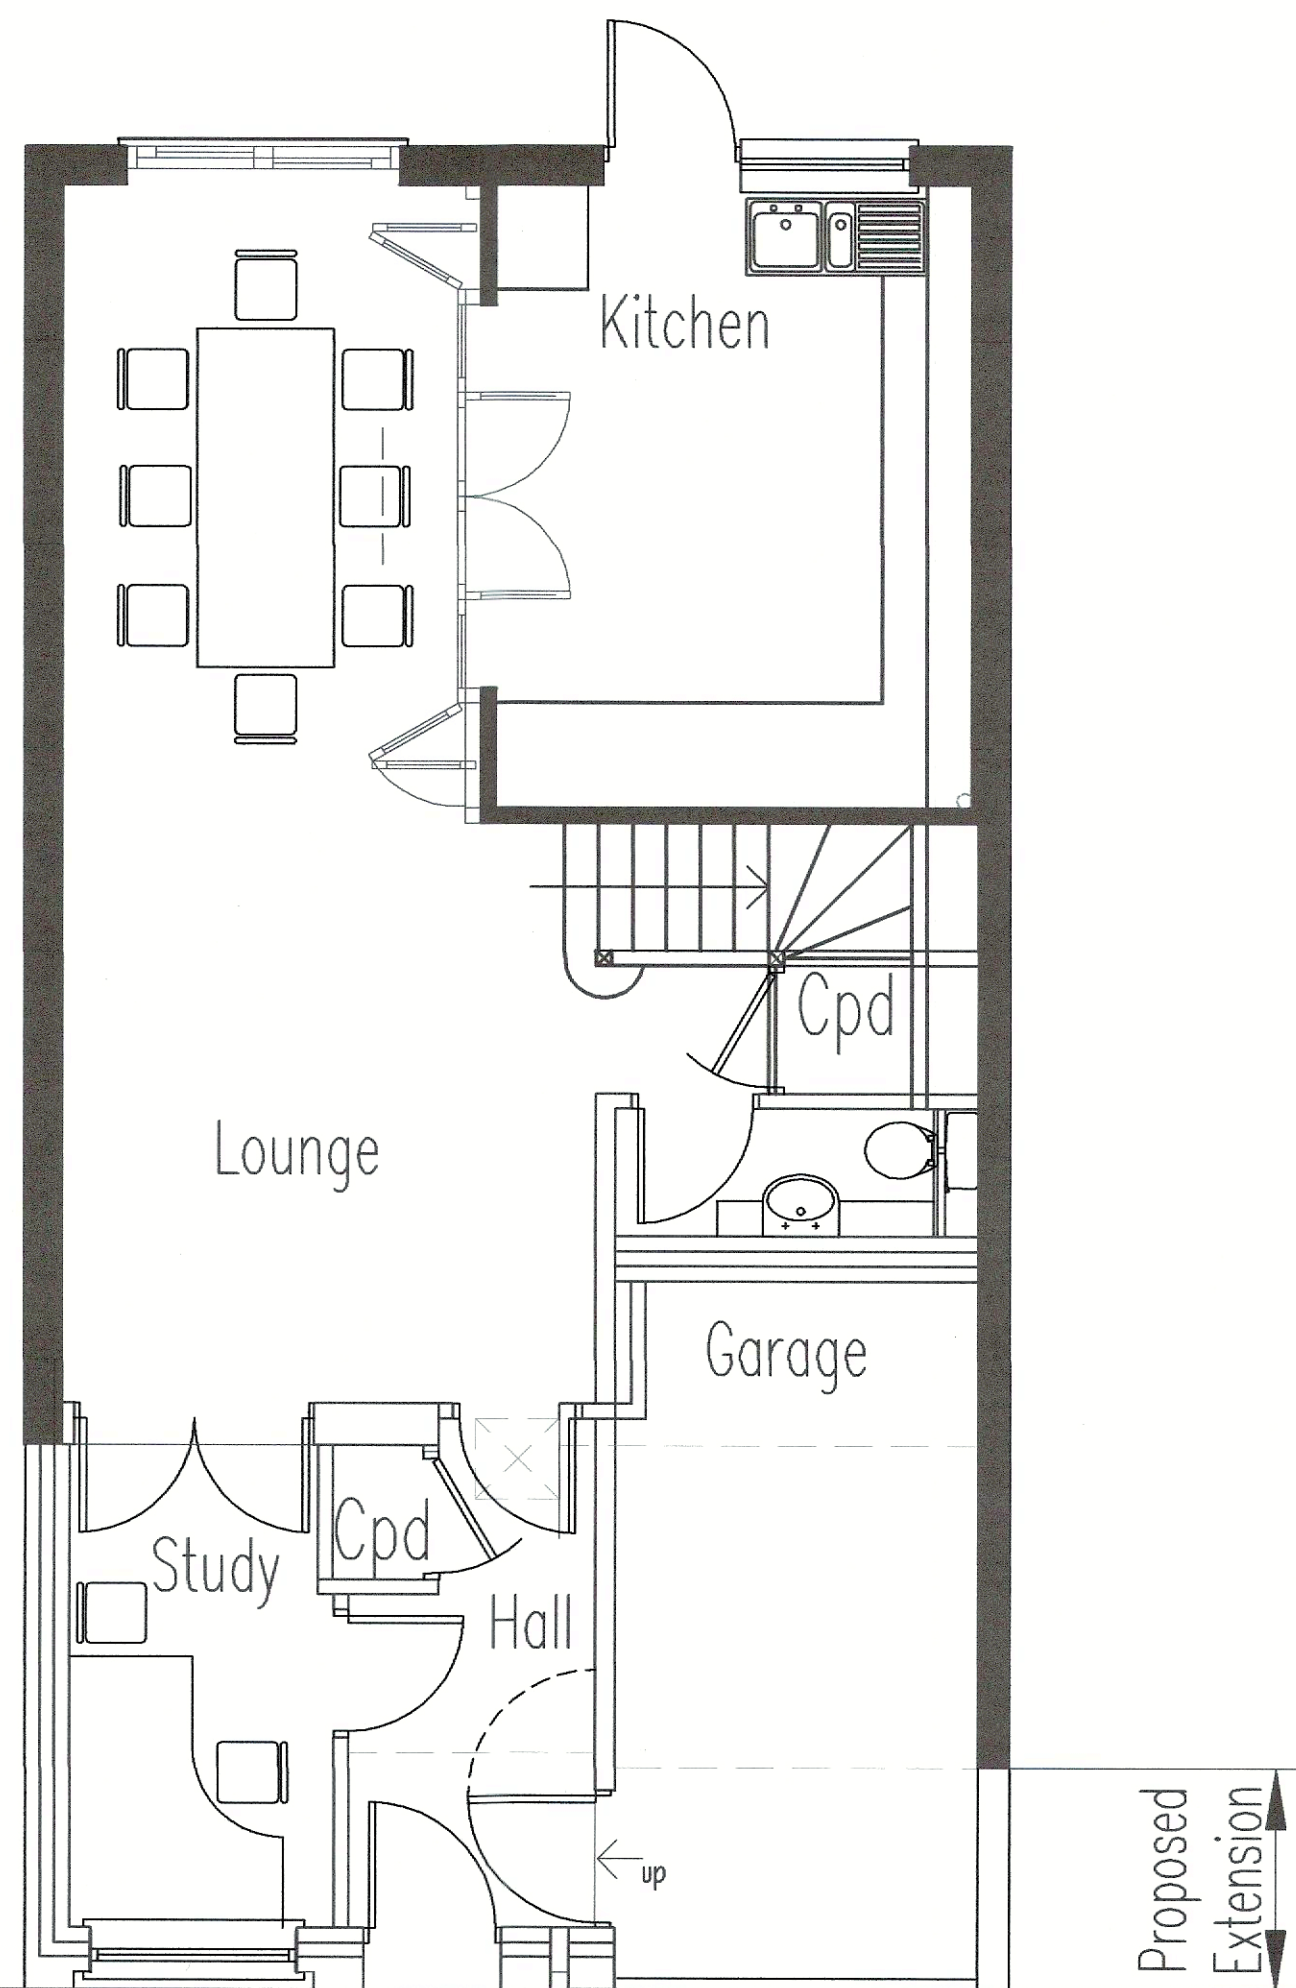

PROPOSED Ground Floor Plan 1:50

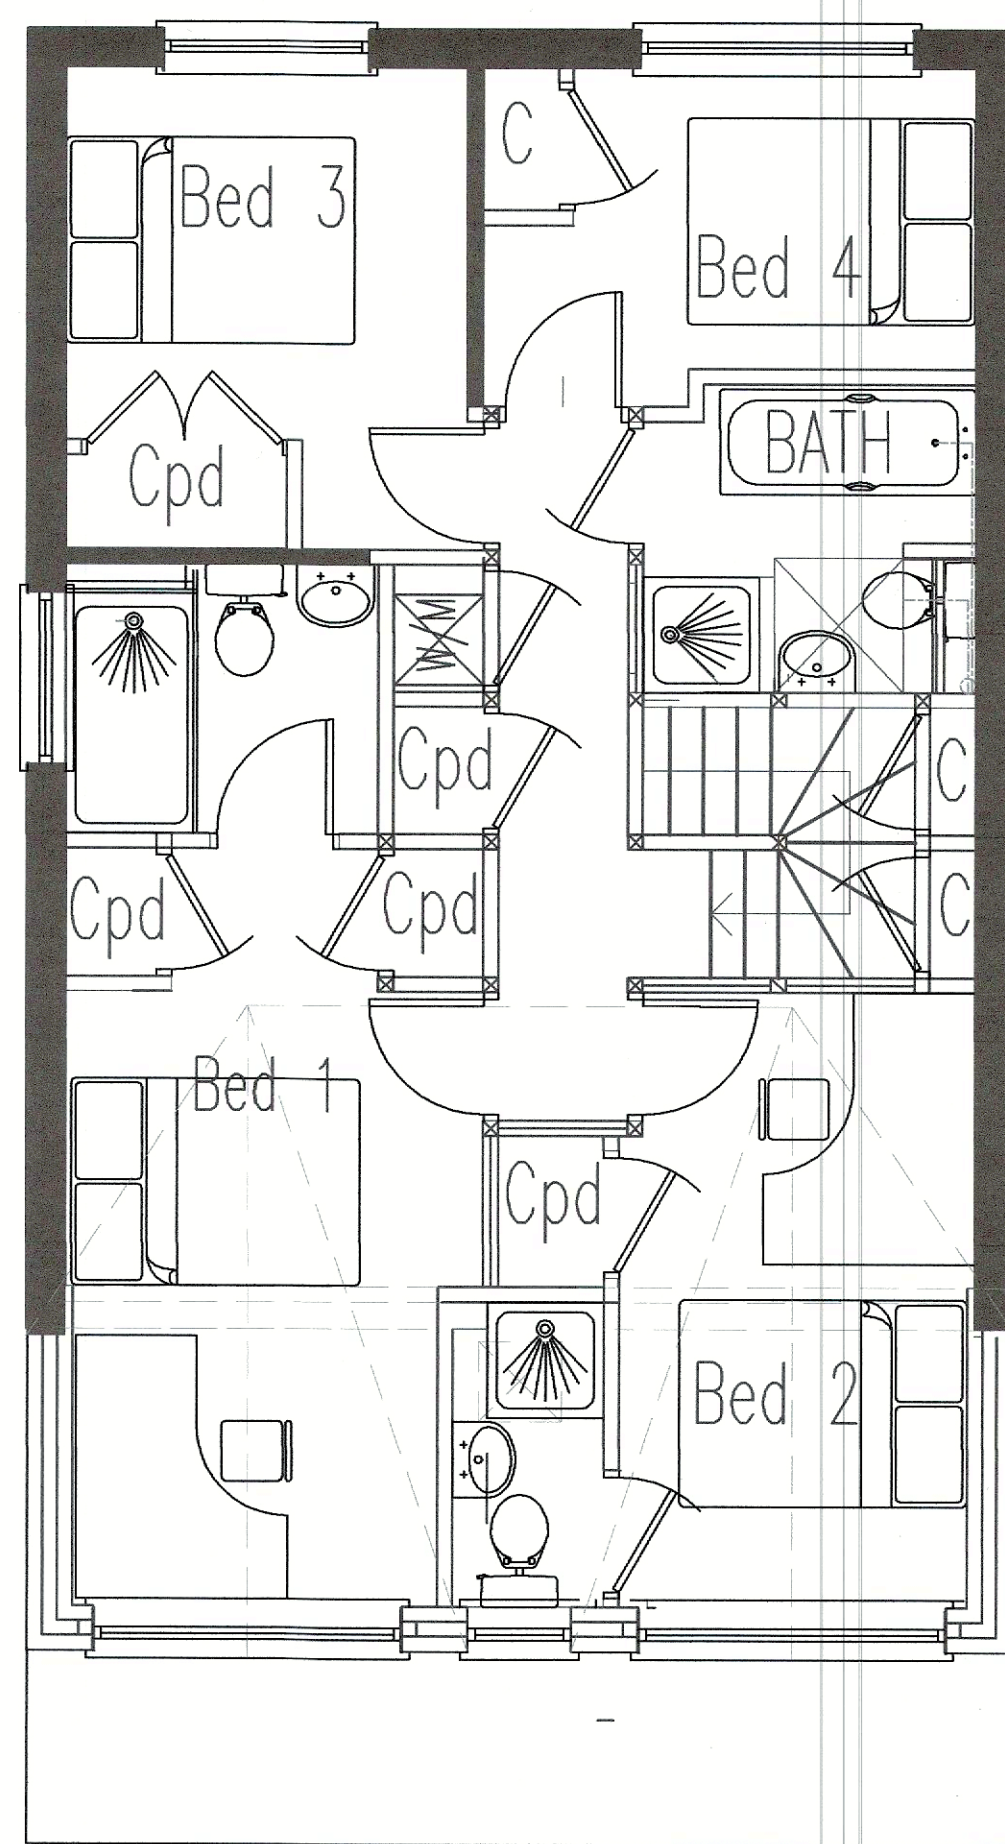

PROPOSED First Floor Plan 1:50

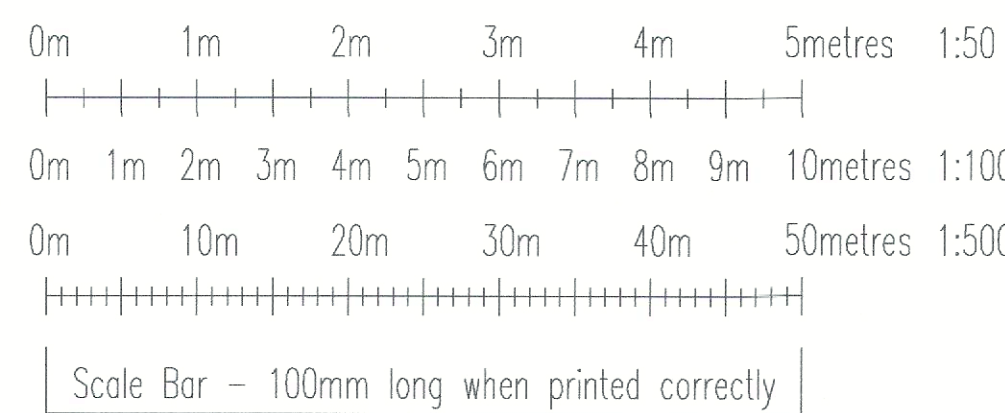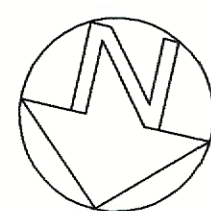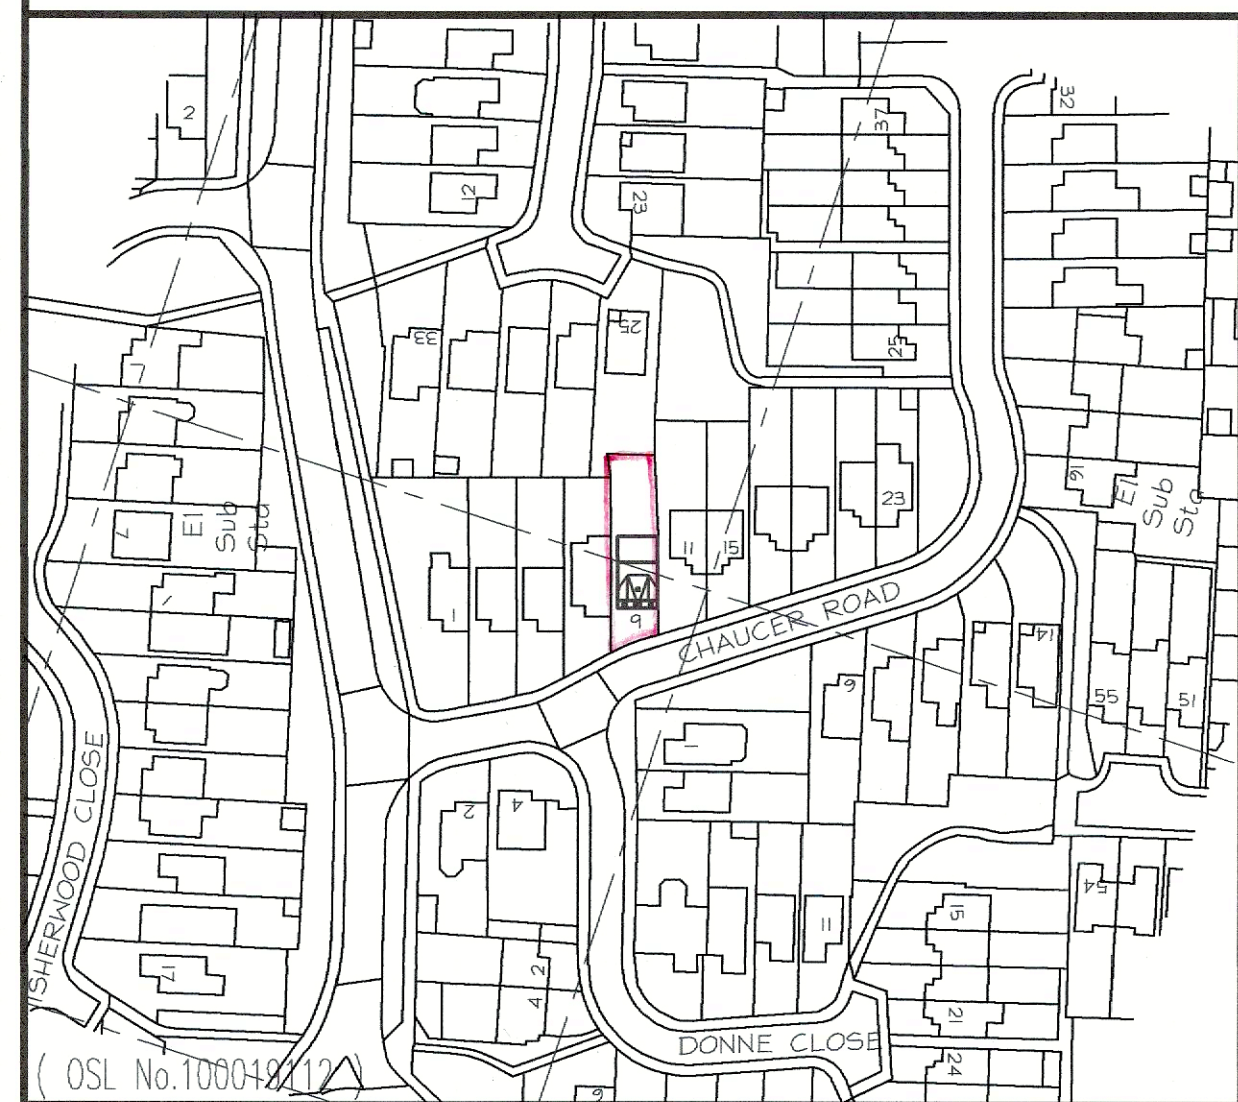

Rev	Description	Date
B	Planning Drawing	Apr'25
C	Revised Planning Drawing	Jun'25
D	Layout Revised	Jul'25
E	Layout Revised	Jul'25
F	2 No. Rooflights Removed	Jul'25
G	Sides of Front Extension in Brickwork	Aug'25

Written dimensions only to be taken from this Drawing.
All dimensions are to be checked on site before any work commences and any discrepancies are to be notified to the Architect - All dimensions are in millimetres.

Job Title	Proposed Extension 9 Chaucer Road Royston Hertfordshire SG8 5AP
Client	Mr & Mrs W Eagles
Drawing Title	Plans & Elevations As Existing & As Proposed
Scale	1:50 & 1:100 @ A1
Drawn By	MRE
Checked	
Date	May'24
Drawing No	24004
Rev	5
G	

The J S Partnership
Chartered Architects, Planning & Interior Design Consultants
1, The Crescent, Wokingham, Surrey RG3 7DB
Tel: 01865-330130
e-mail: martin@jsarchitects.com