



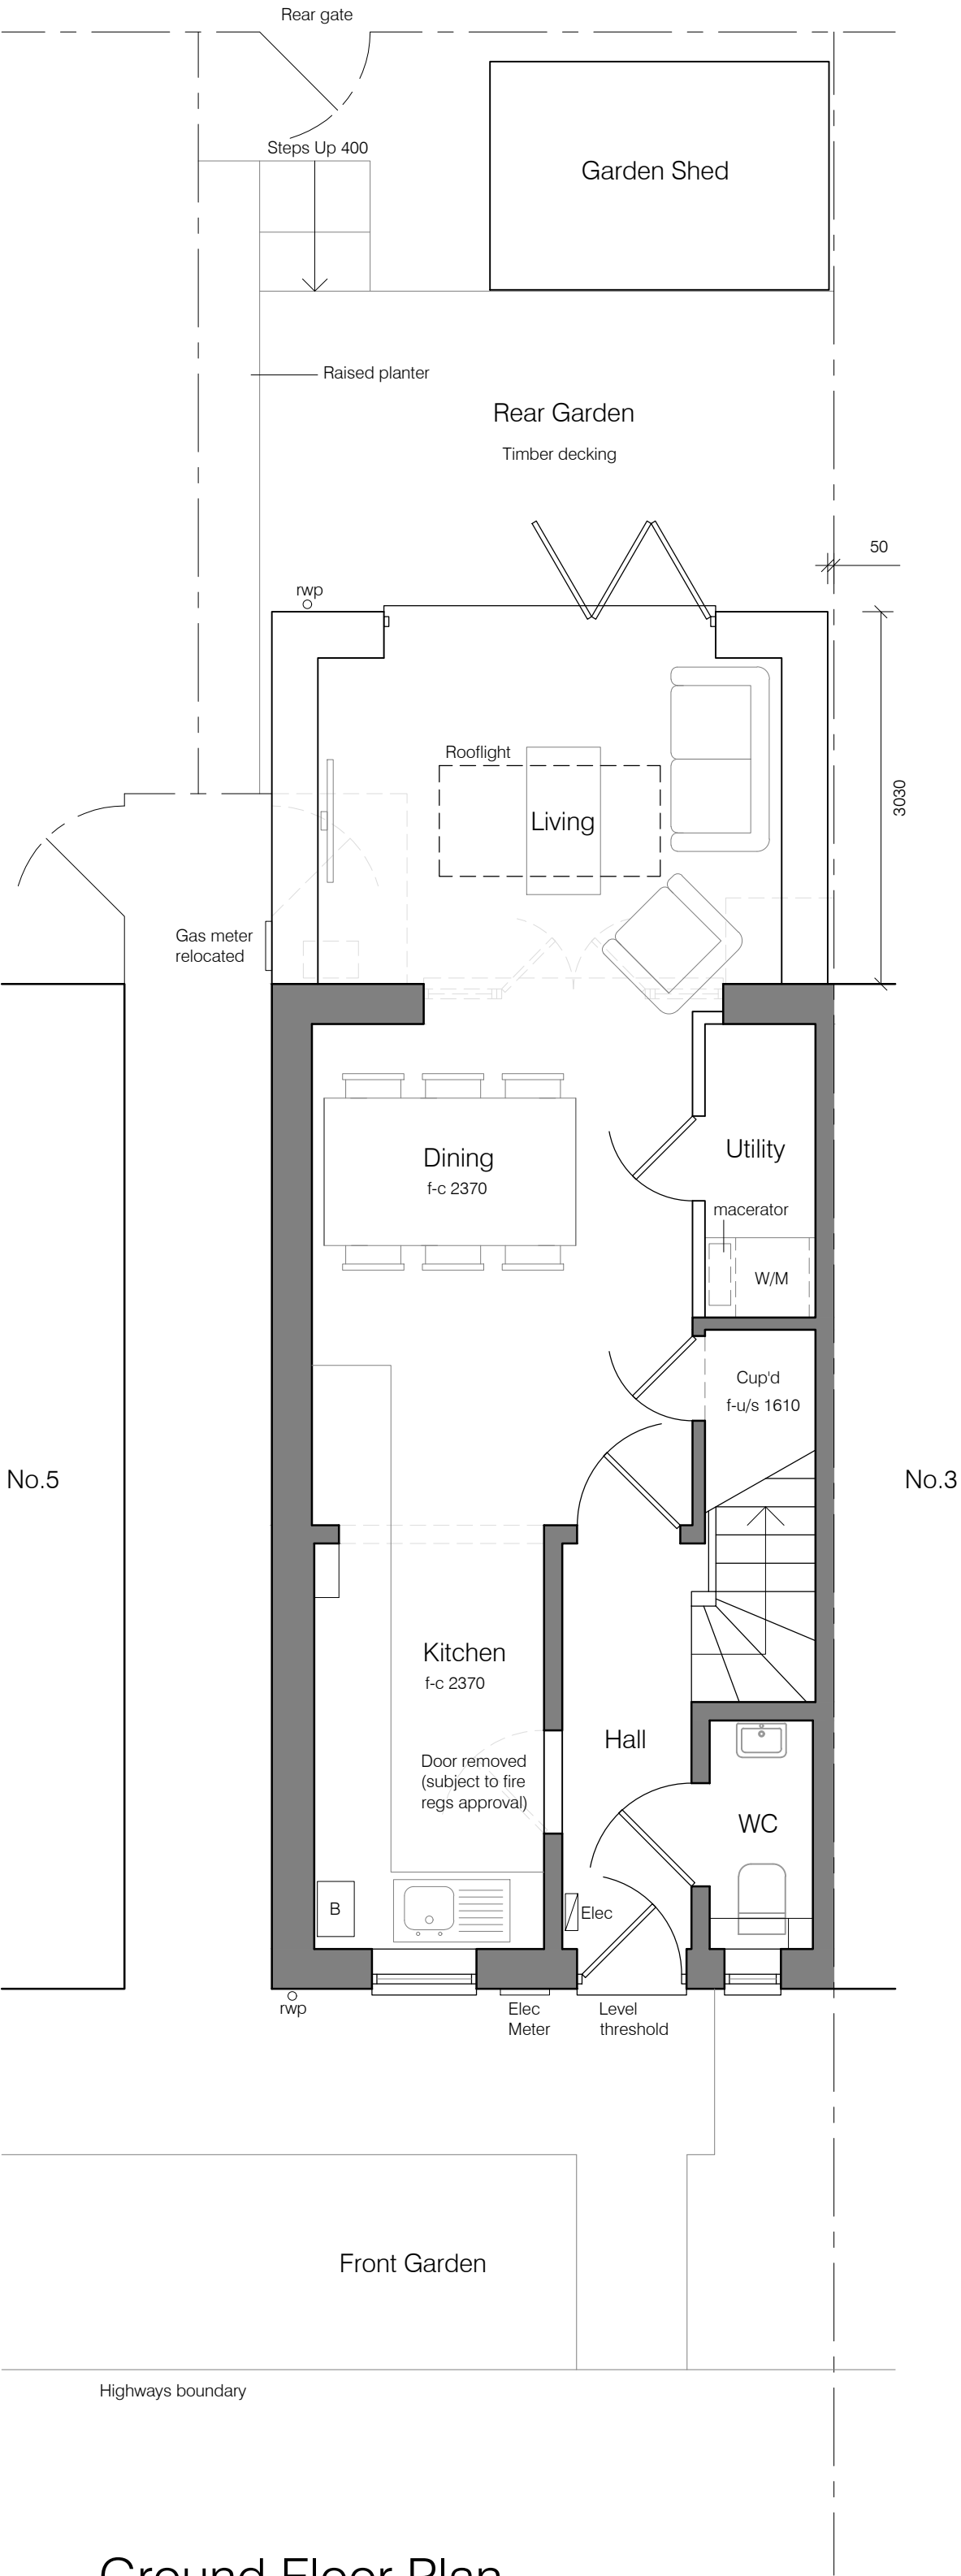


Ground Floor Plan

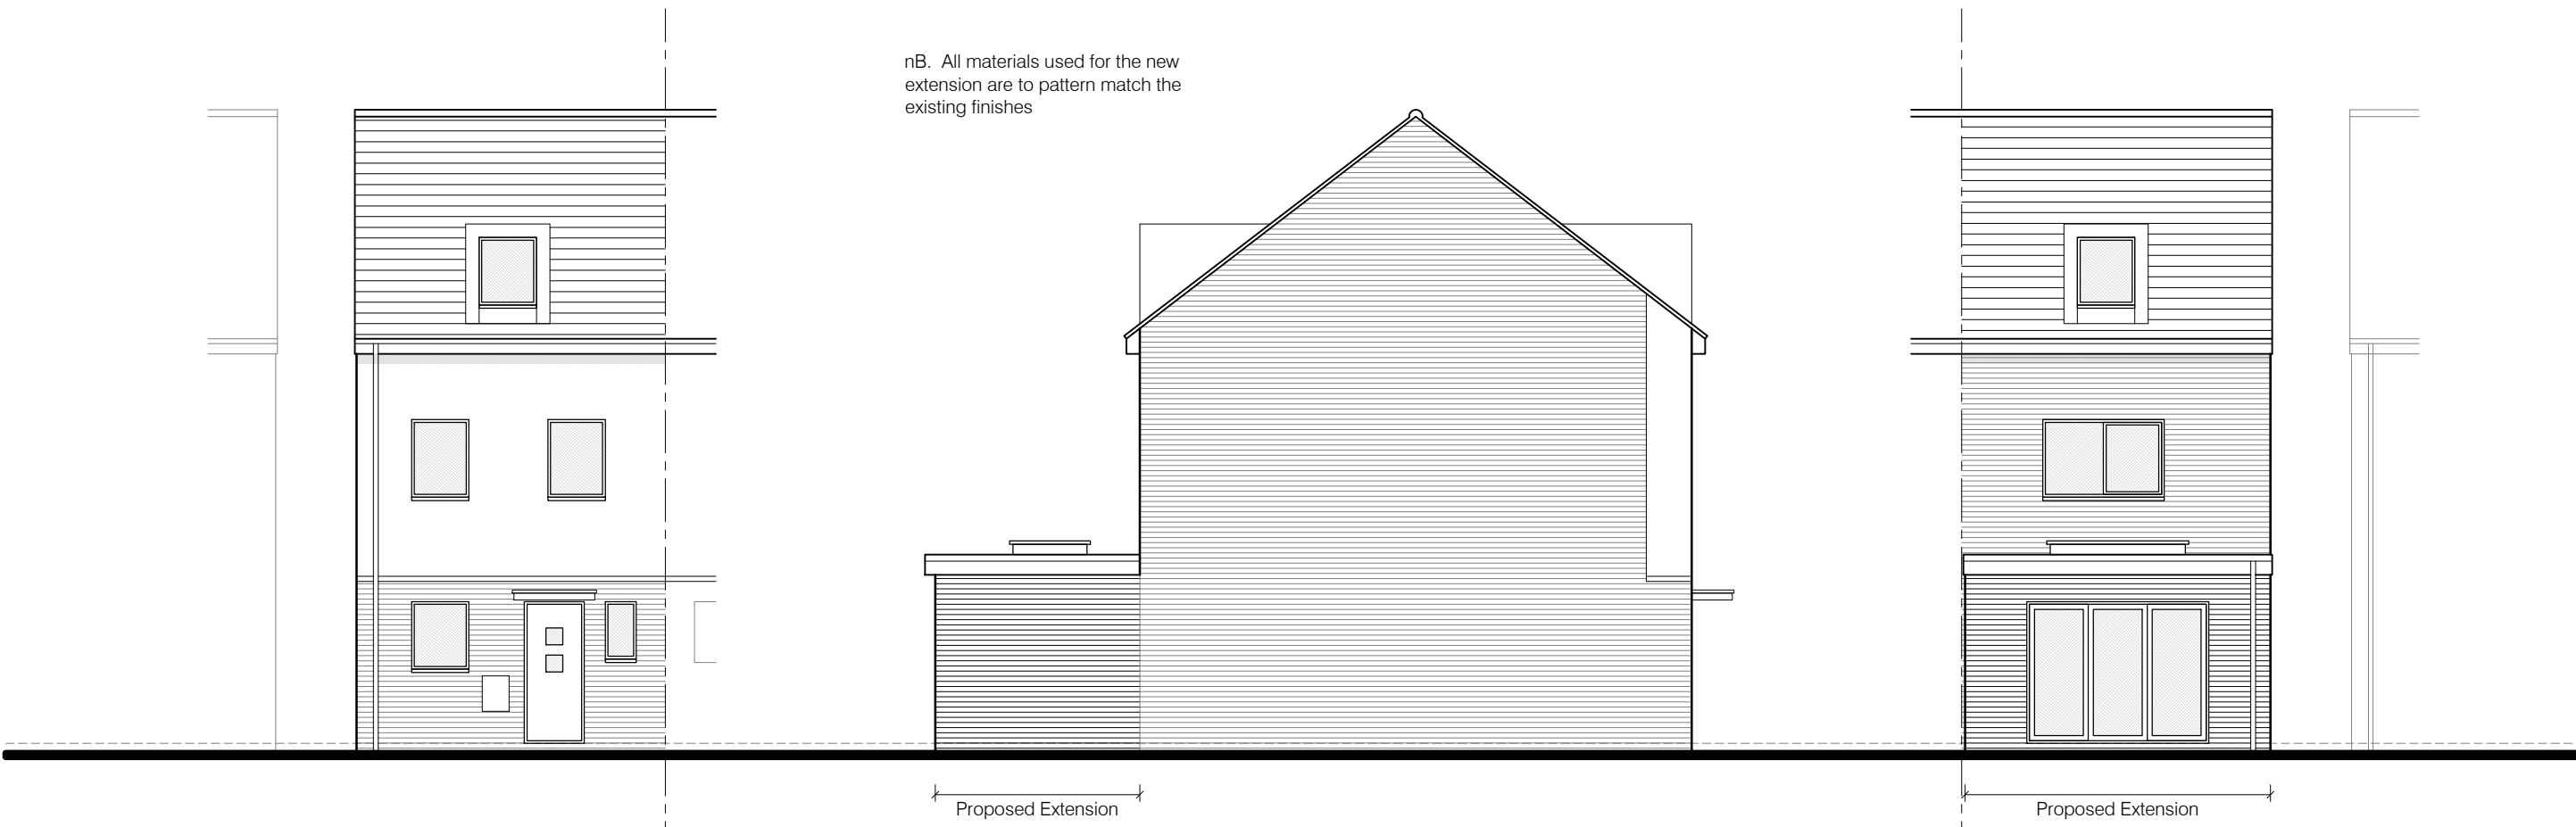


North Elevation

East Elevation

South Elevation

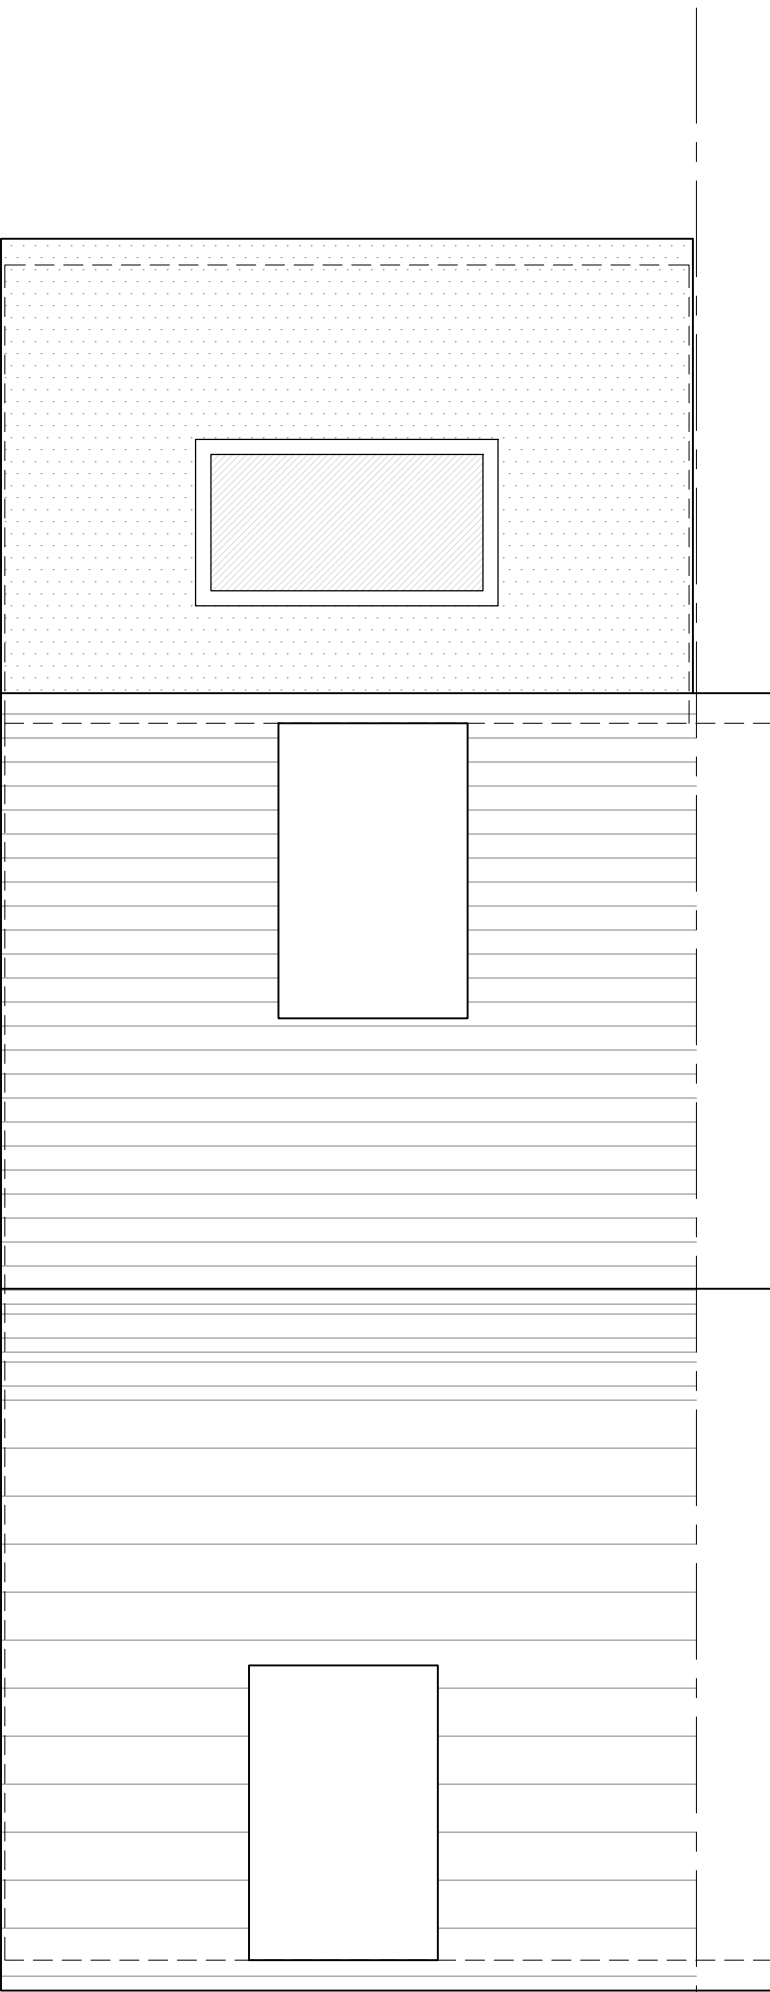

Roof Plan

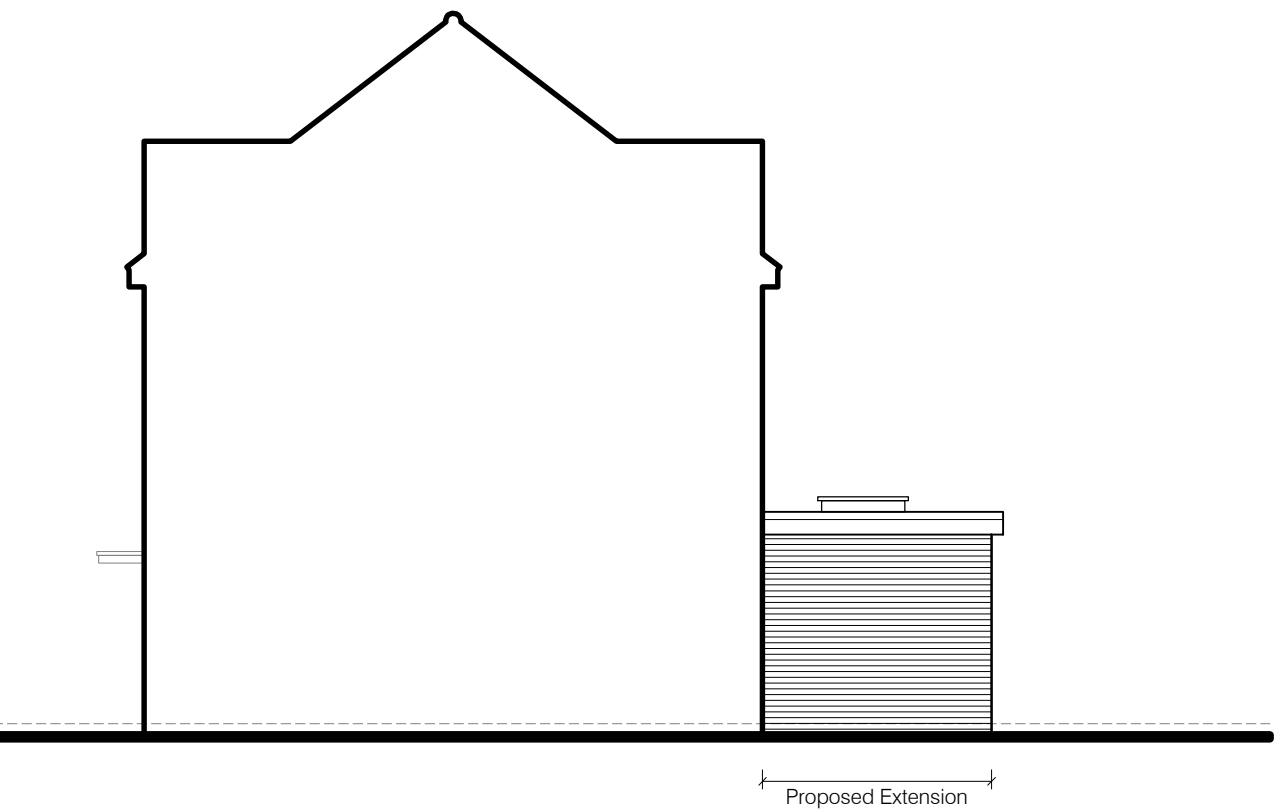

West Elevation

Notes:

This drawing is a print and must not be scaled from without reference being made to the accompanying scale bar. All dimensions of existing buildings to be verified on site.

This drawing is to be read in conjunction with all other drawings, relevant specifications and preliminary / general conditions associated with the project.

All materials and workmanship to comply with Approved Document 7 to support Regulation 7 2013 edition of the Building Regulations 2010.

The Contractor is to check all drawings for dimensional and co-ordination accuracy. Any discrepancy between the details shown and those by others are to be reported to the Client / Contract Administrator.

This drawing remains the copyright of **ajf project design**.



A	26.01.26	Client amendments
REV	DATE	NOTE

PRELIMINARY

ajf project design
chartered architectural technologists - building surveyors

Baldock
Hertfordshire

tel: 07970 273238
email: info@ajfprojectdesign.co.uk

CLIENT	Mr D Dias
PROJECT	Extension and Alteration 4 Clothall Corner Baldock Herts SG7 6FN
DRAWING TITLE	Plans and elevations as proposed
SCALE	1:50/100 @ A1
DATE	Dec 2025
DRAWN	AJF
JOB NUMBER	0321
DRAWING NUMBER	301
REVISION	A
CHECKED BY	

