



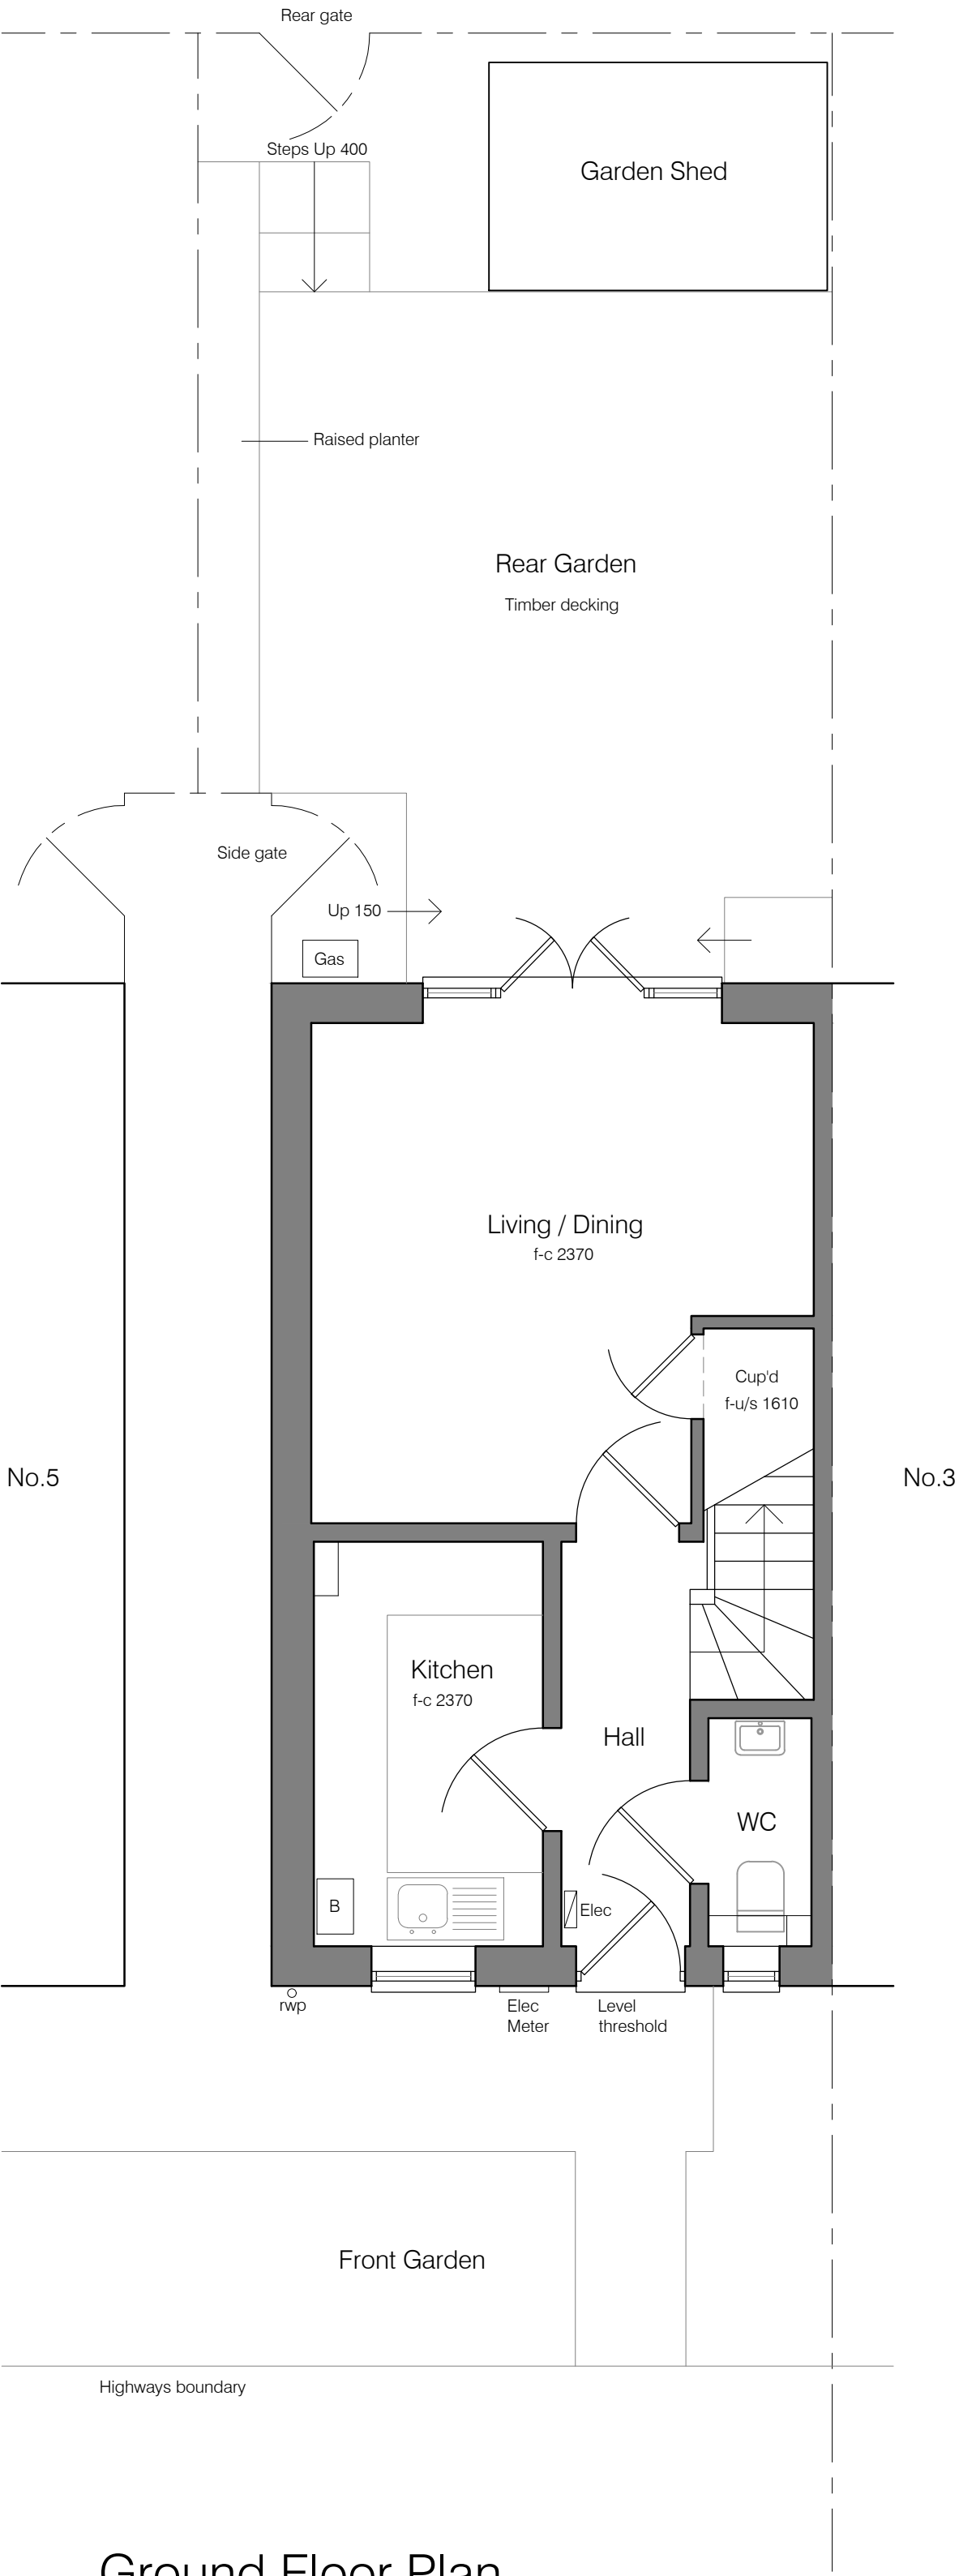


Ground Floor Plan

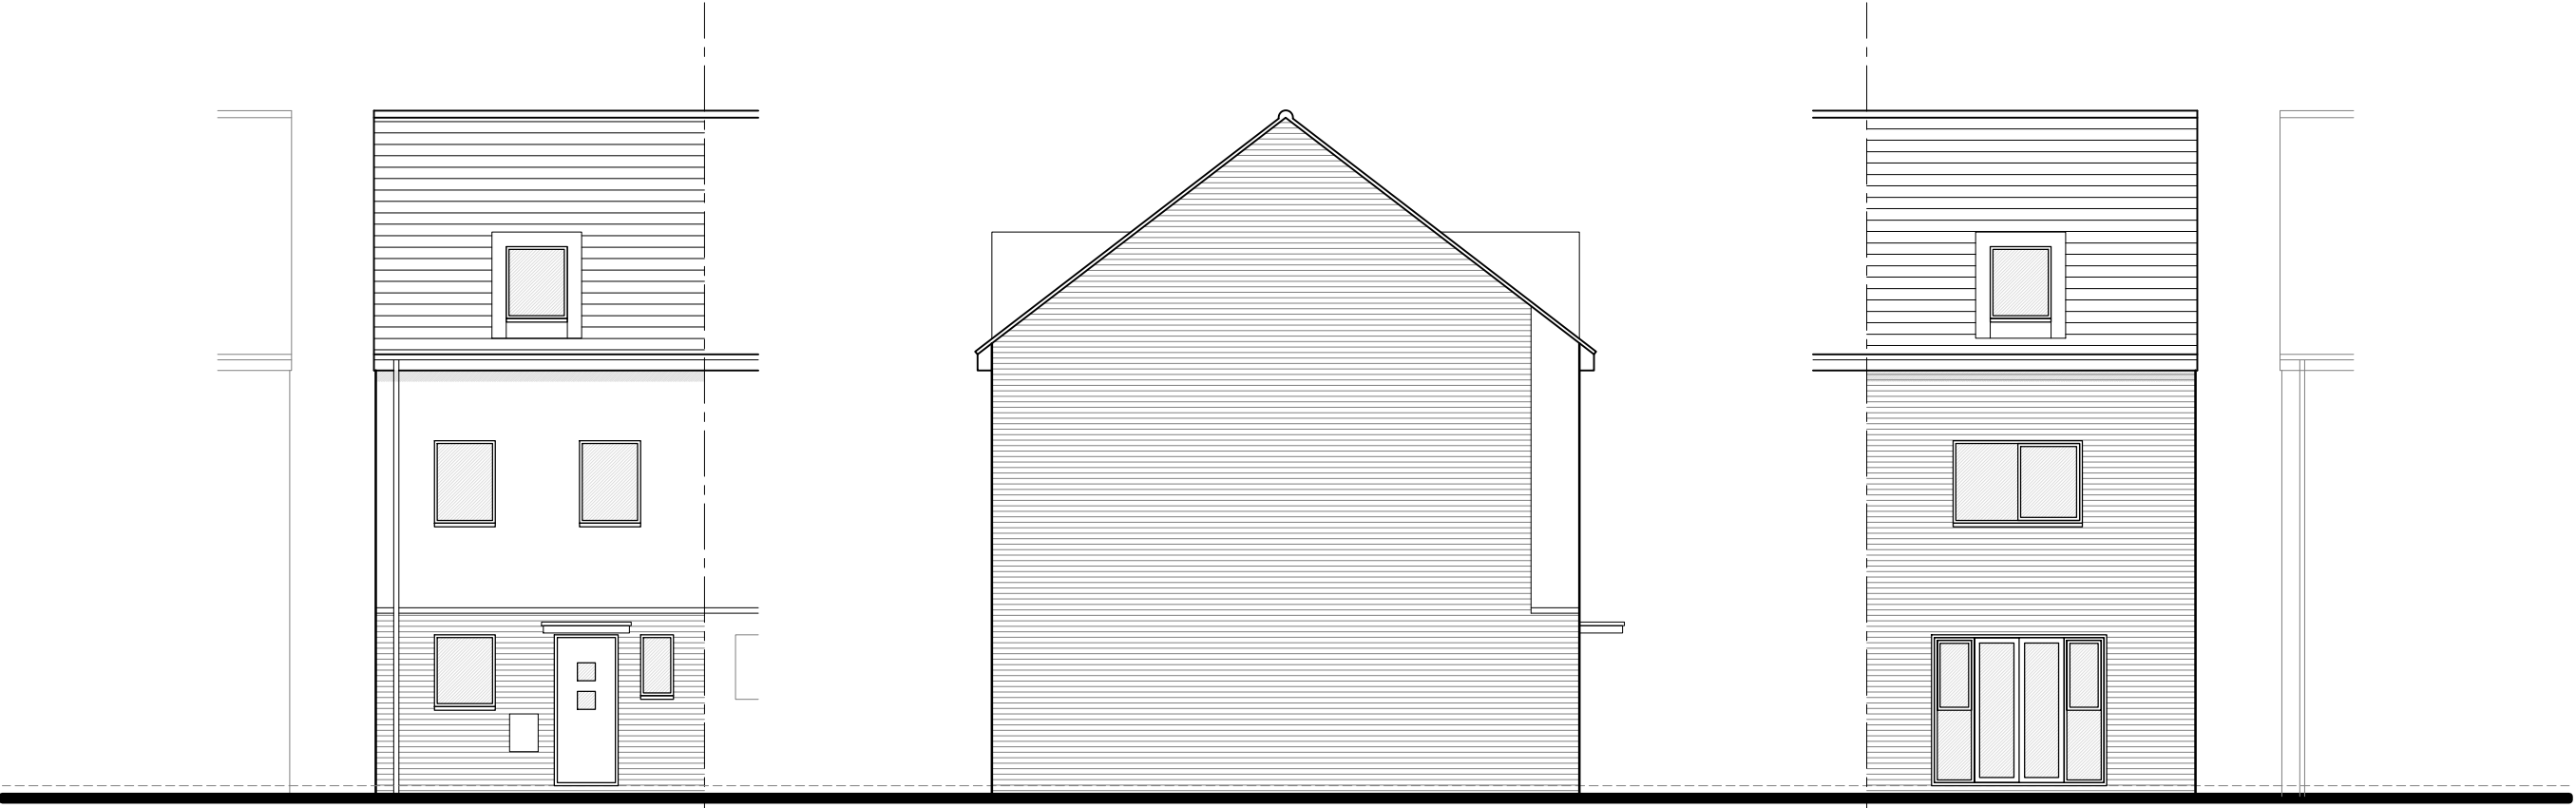


North Elevation

East Elevation

South Elevation

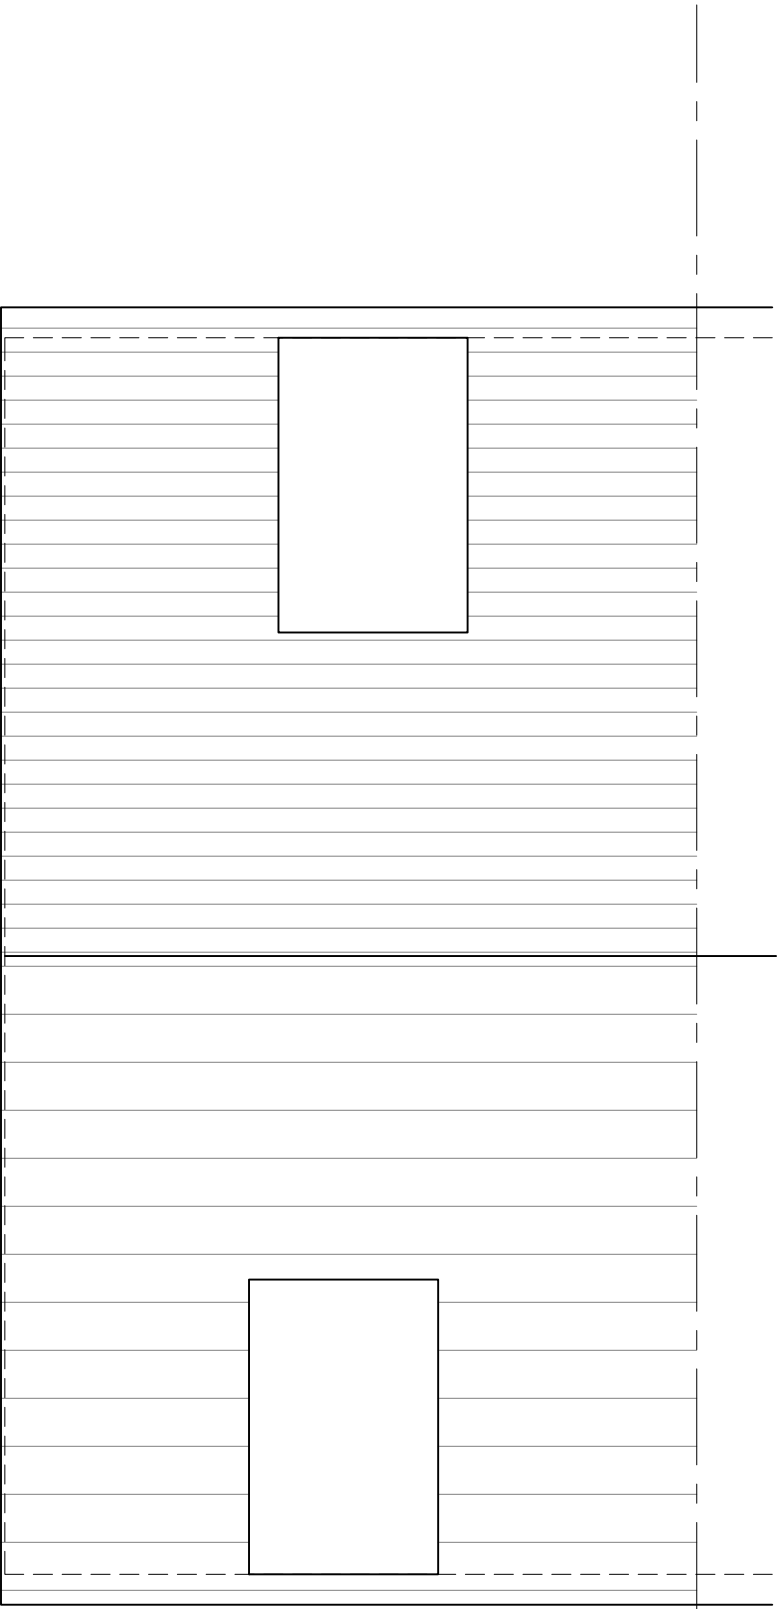

Roof Plan

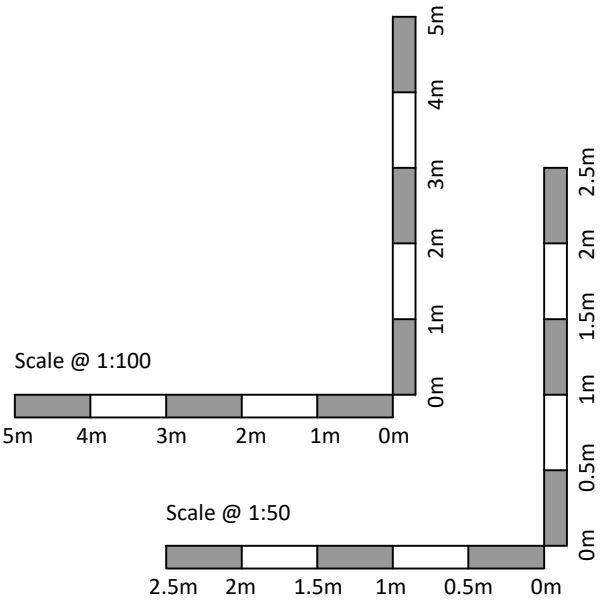

Notes:

This drawing is a print and must not be scaled from without reference being made to the accompanying scale bar. All dimensions of existing buildings to be verified on site.

This drawing is to be read in conjunction with all other drawings, relevant specifications and preliminary / general conditions associated with the project.

All materials and workmanship to comply with Approved Document 7 to support Regulation 7 2013 edition of the Building Regulations 2010.

The Contractor is to check all drawings for dimensional and co-ordination accuracy. Any discrepancy between the details shown and those by others are to be reported to the Client / Contract Administrator.

This drawing remains the copyright of ajf project design.



REV	DATE	NOTE
SURVEY		
ajf project design		
chartered architectural technologists - building surveyors		
Baldock Hertfordshire		
tel: 07970 273238 email: info@ajfprojectdesign.co.uk		
CLIENT Mr D Dias		
PROJECT Extension and Alteration 4 Clothall Corner Baldock Herts SG7 6FN		
DRAWING TITLE Plans and elevations as existing		
SCALE 1:50/100 @ A1	DRAWING NUMBER	REVISION
DATE Dec 2025		
DRAWN AJF		
JOB NUMBER 0321		
	201	CHECKED BY