




Front Elevation

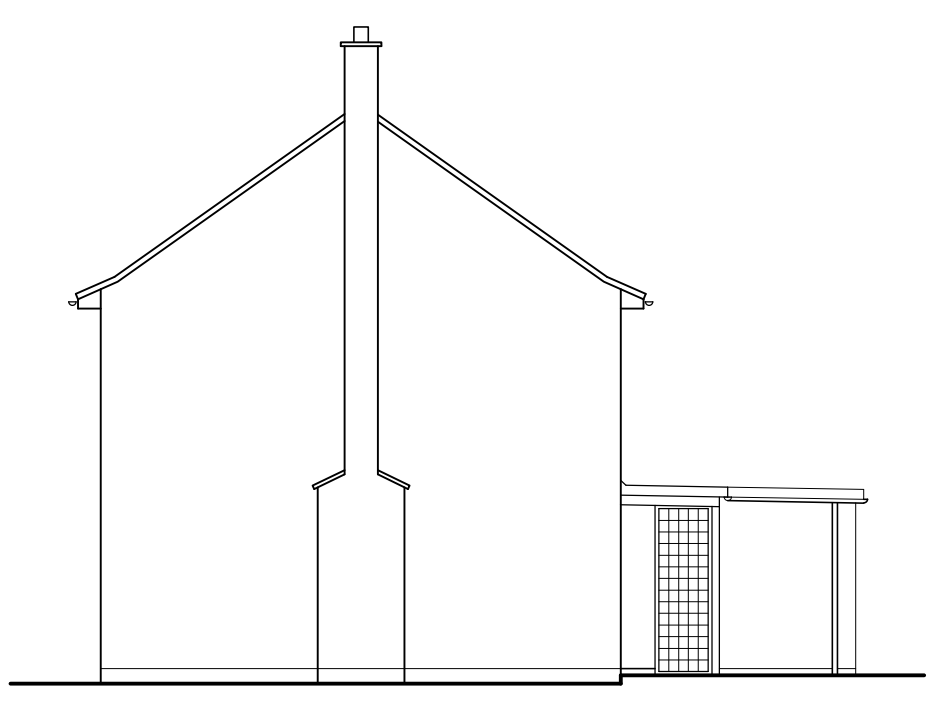


Side Elevation




Rear Elevation




Side Elevation

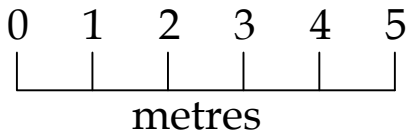


Scale Bar @ 1:100

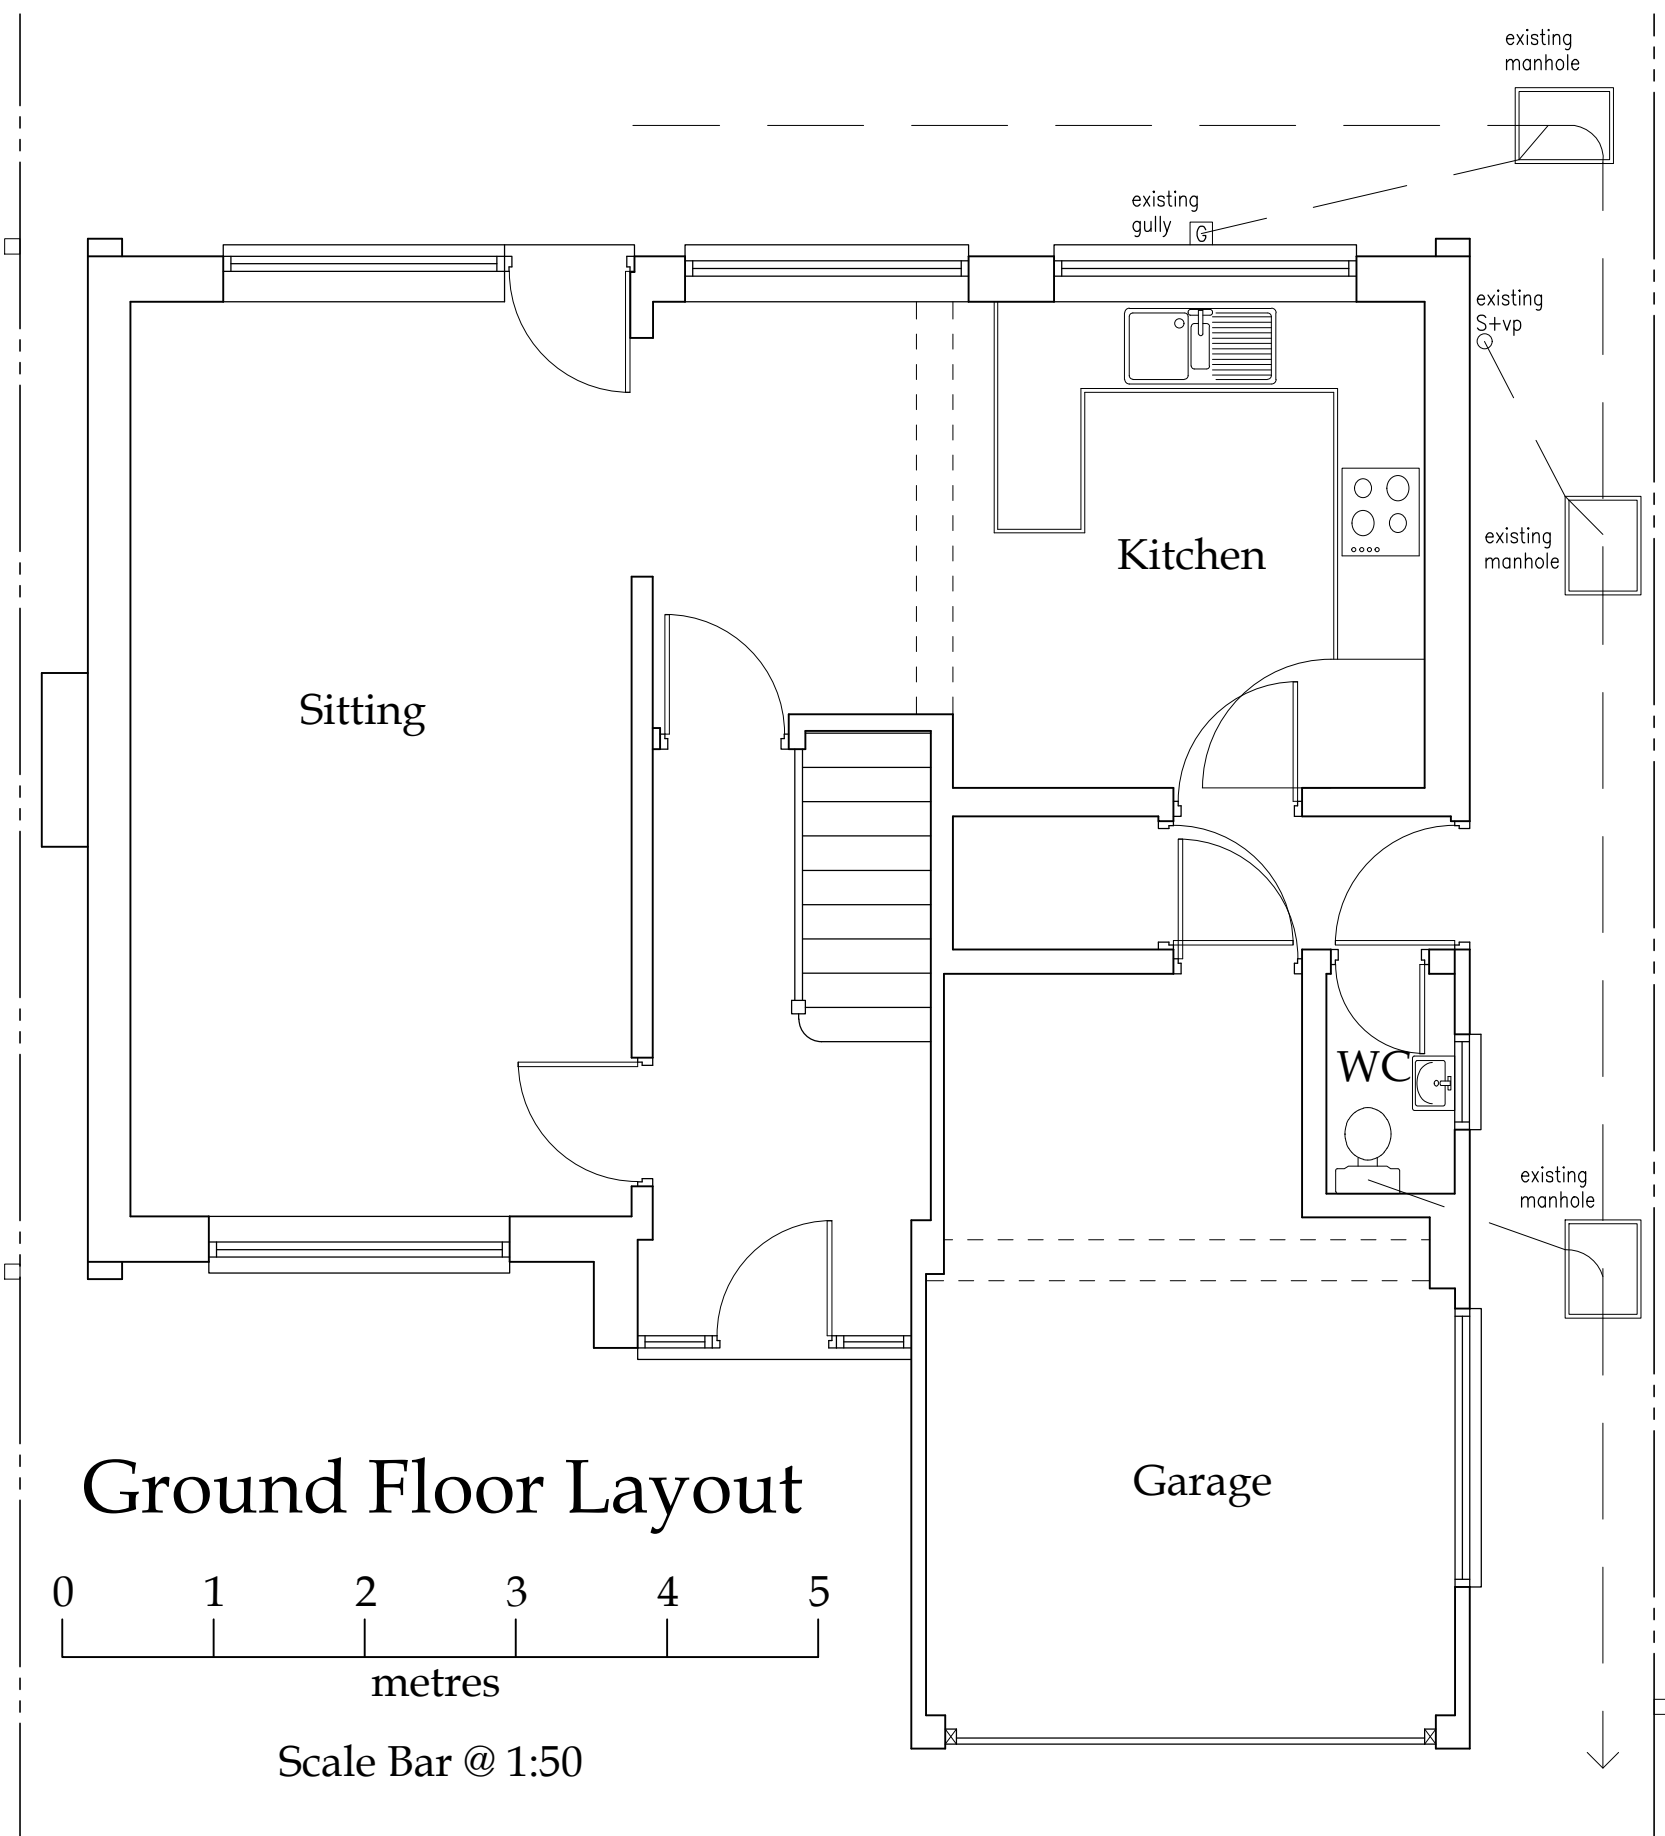


Ground Floor Layout

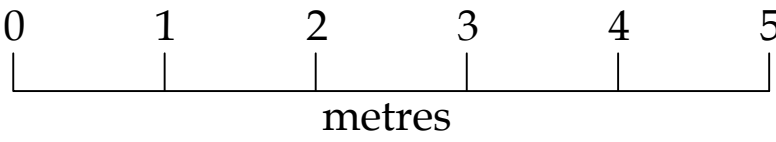


Scale Bar @ 1:50

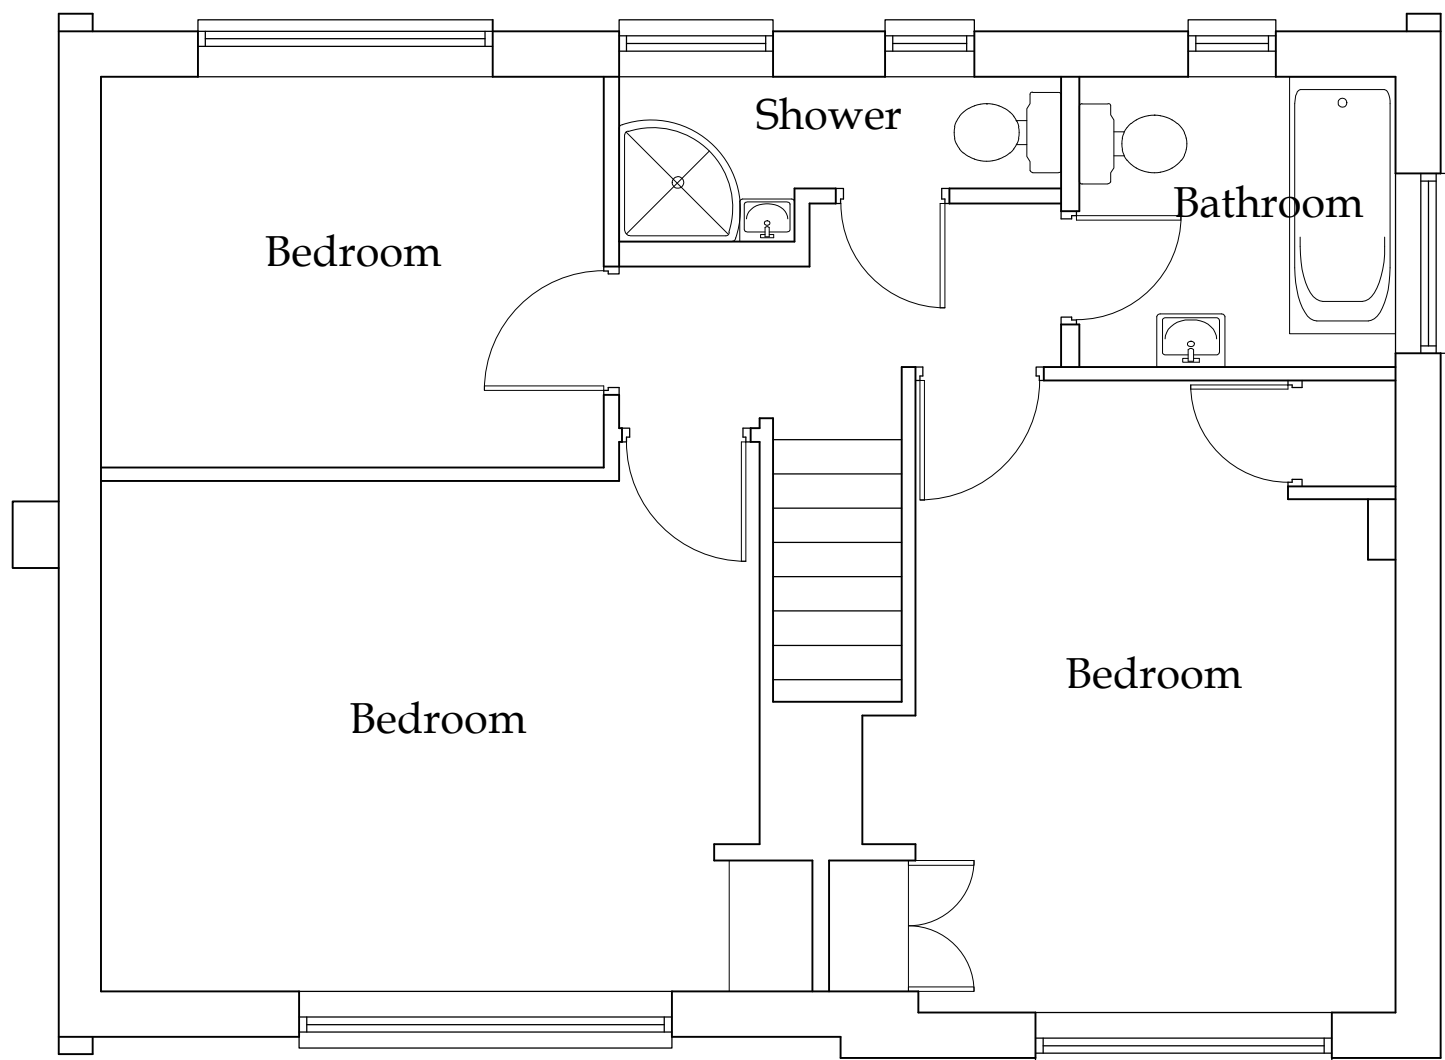

First Floor Layout

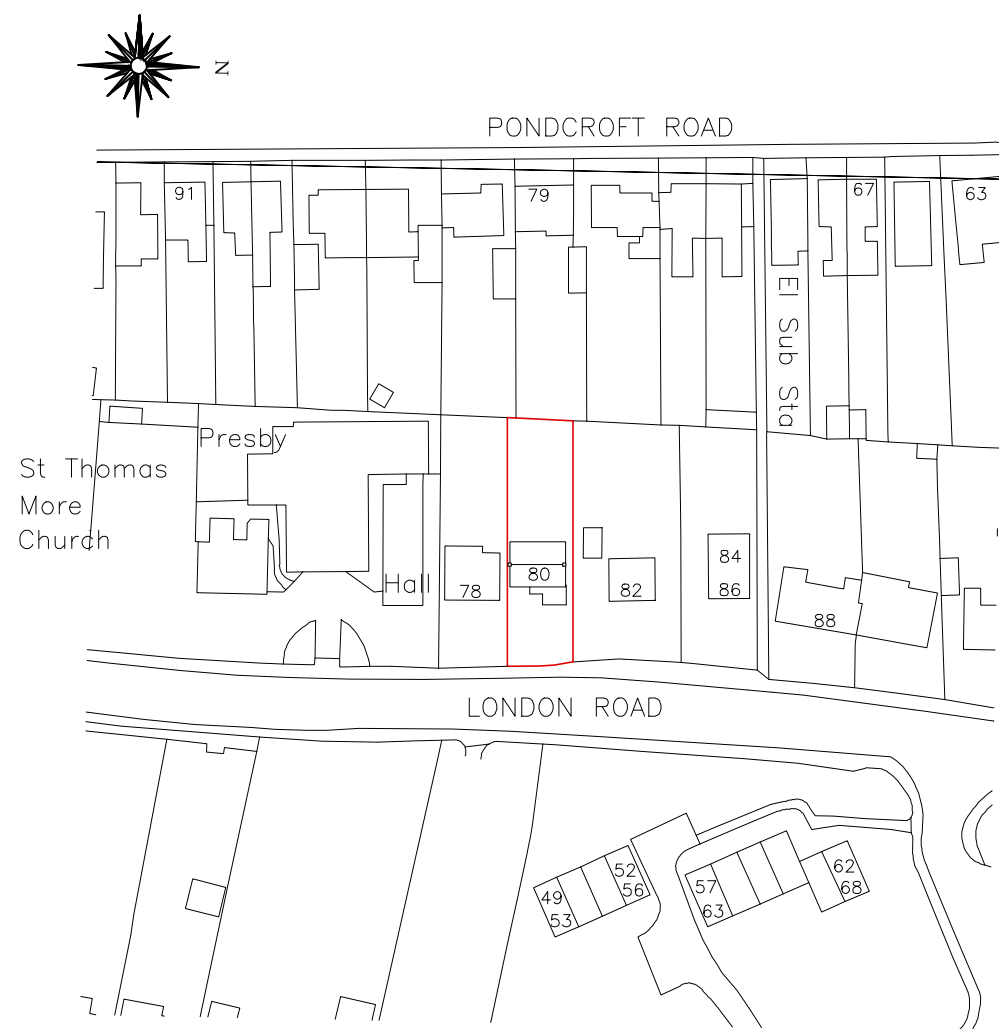

Location Plan

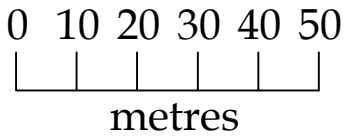

Scale Bar @ 1:1250

all dimensions to be checked on site as work commences and any discrepancies or omissions reported immediately.

client **Mr. & Mrs. Mandefield,
80 London Road,
Knebworth,
SG3 6HB.**

job title: **Proposed Two Storey Rear Extension
And Garage Conversion.**

dwg title: **Existing Floor Plans,
Location Plan and Elevations.**

dwg. no:	2022032-SU-001	drawn by:	PK	scales:	1:50,100,1250 @ A1
revision suffix:	-	status:	Survey	date:	Mar 2022
Rev.	Description				Date
-					-

KDR ARCHITECTURAL LTD.

ARCHITECTURAL AND DEVELOPMENT CONSULTANTS

P.O. Box 1643,
Kempston,
MK42 5EJ.

C.A.B.E
VAT Reg. No. 338 0209 20



Tel: 01582 ~476404

www.kdr.org.uk
enquiries@kdr.org.uk