


- LEGEND - Walls
- Existing Wall to Remain
 - First Brick 102mm
 - Blockwork to be rendered
 - Slidework Partition

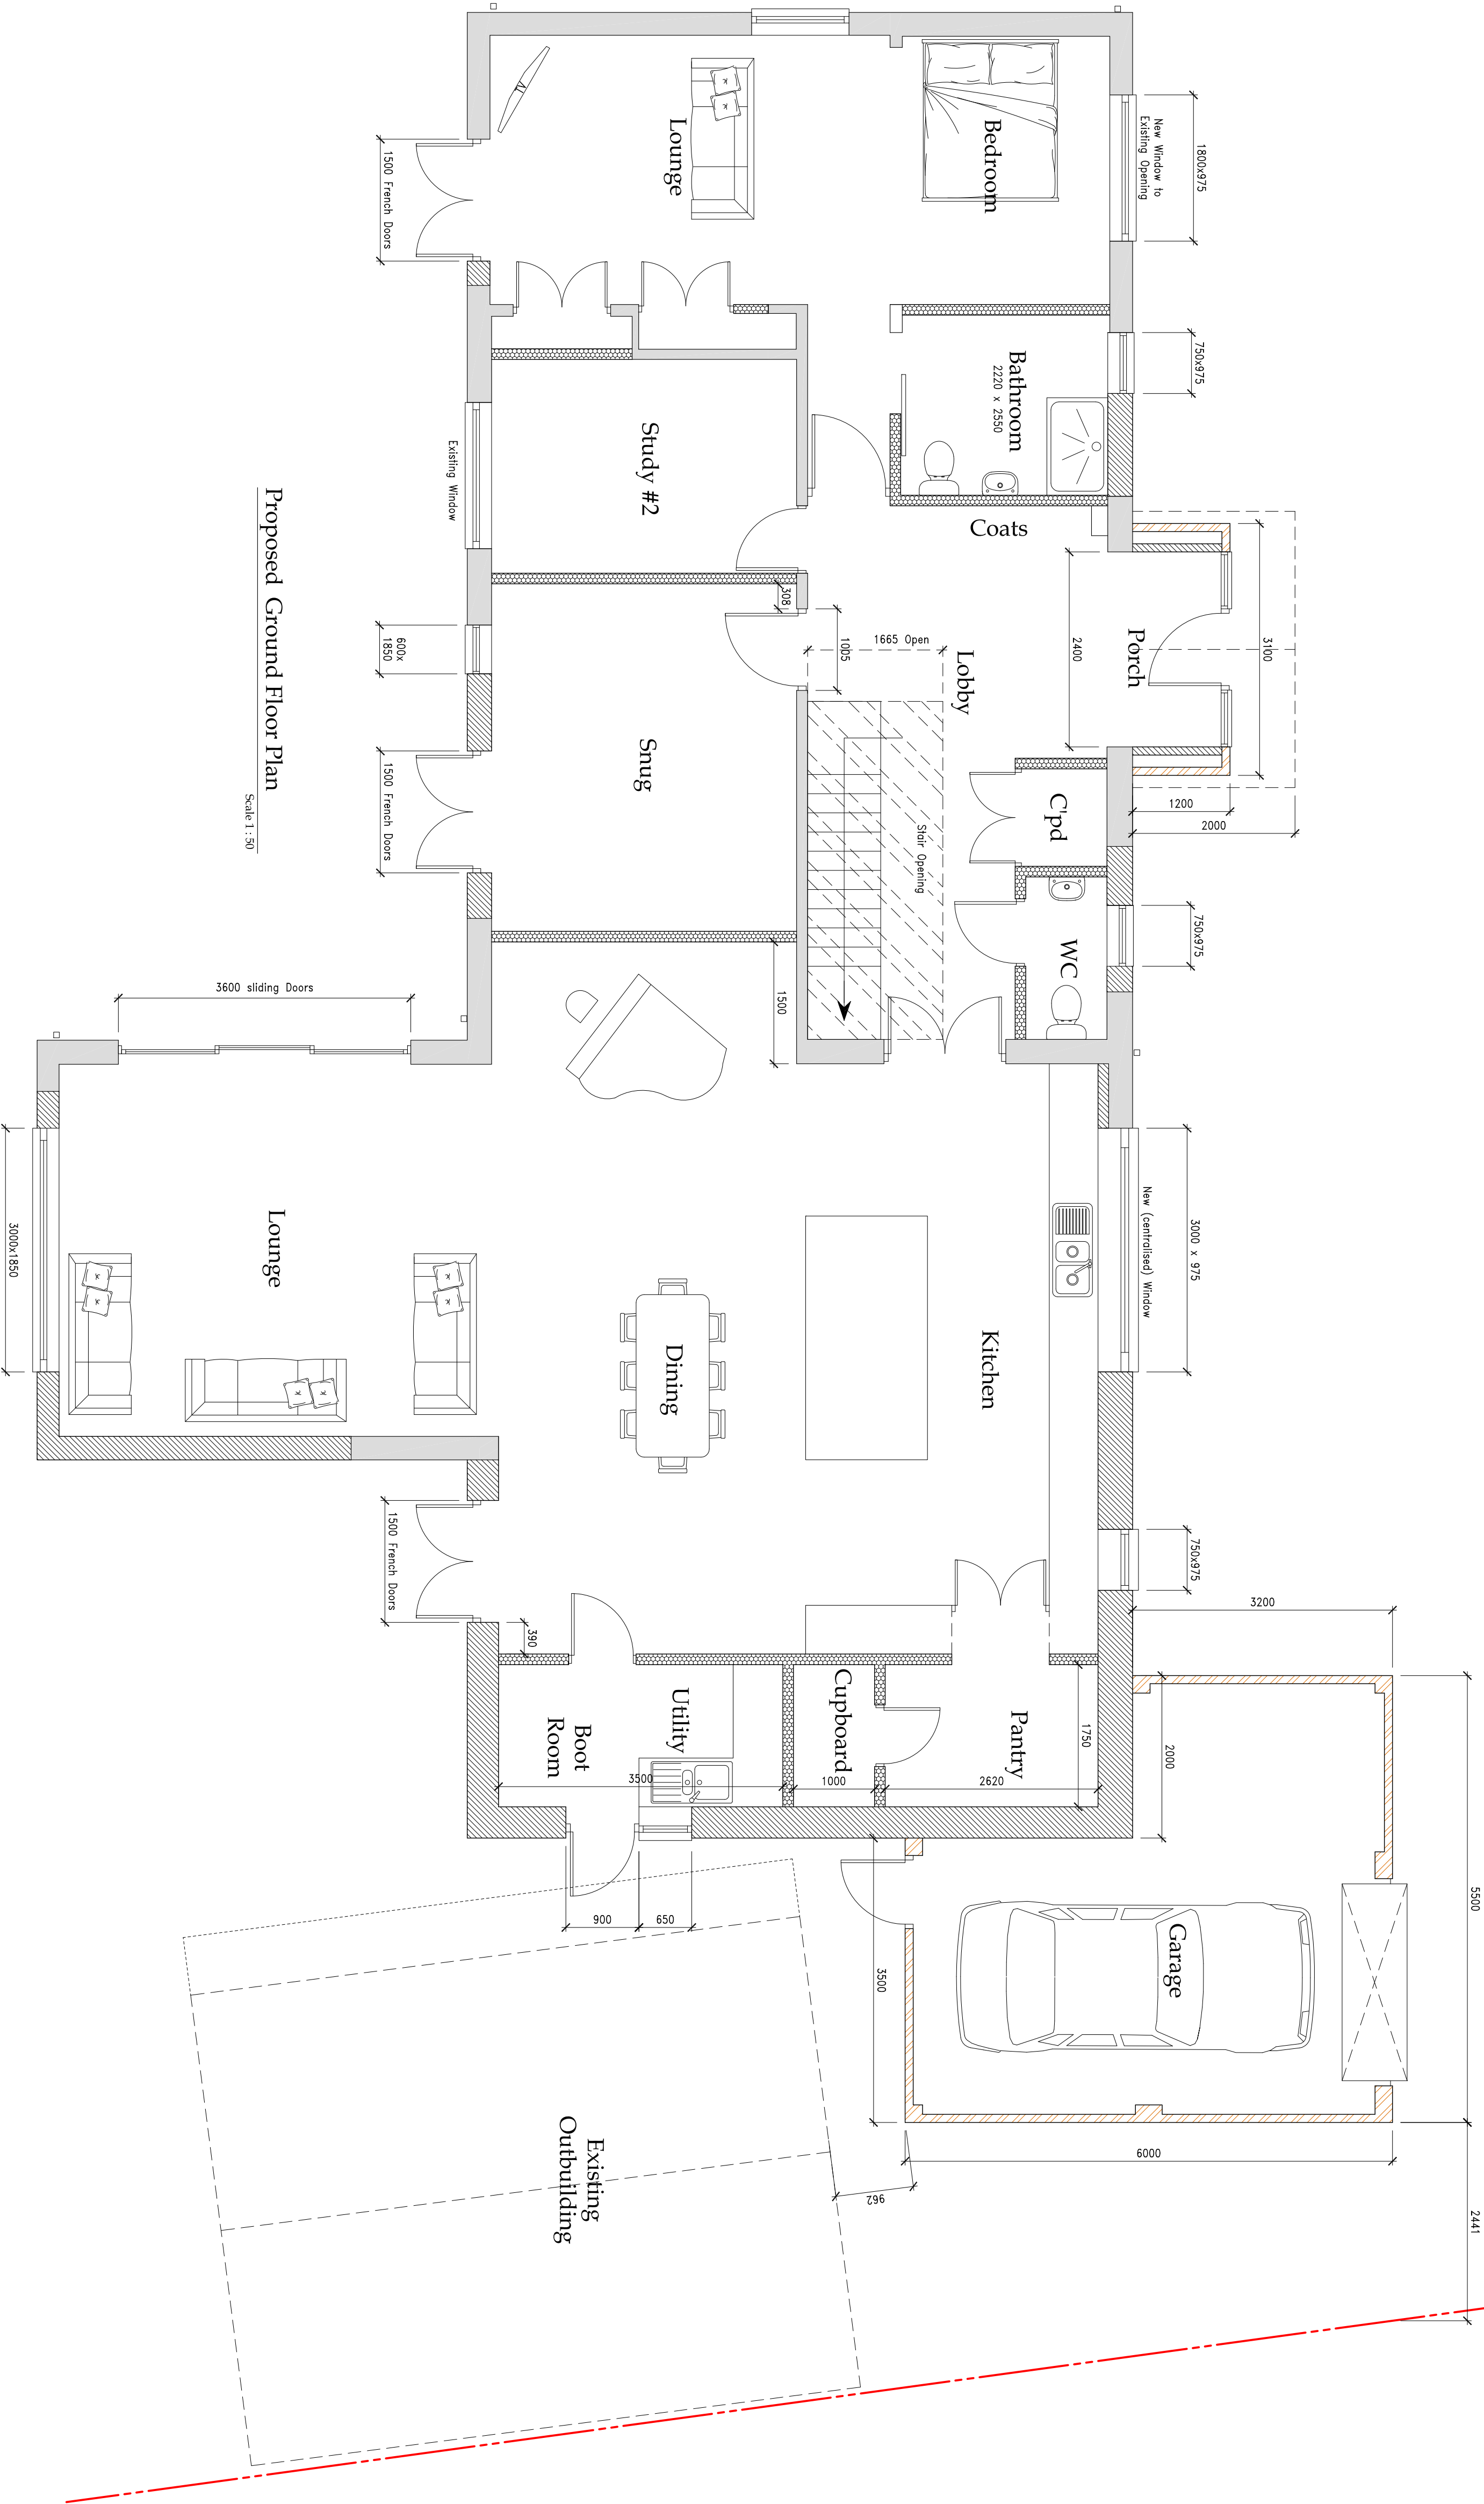

Proposed Ground Floor Plan

Scale: 1:50

Scale: 1:50

Title: Proposed Two Storey Side / Rear Extension Pitched Roofs to Existing Extended Dormers New Porch & Garage, following Demolition of Existing Porch & Garage Solar Panels and Replacement Fenestration				
Detail: Proposed Ground Floor Plan				
Property:	Treetops Newlands Lane Hitchin SG4 9BB			
Client:	Mr & Mrs Conway		Drawing size:	A1
Scale:	1:50 1:100	Date:	March 2026	Rev
3rd ANGLE		Sheet:	3 of 4	0781-3 A

NOTES: These Plans are submitted for use by approved contractors. Contractors must ensure all work complies with current Building Regulations. And that any changes to the original design are approved by the architect.