


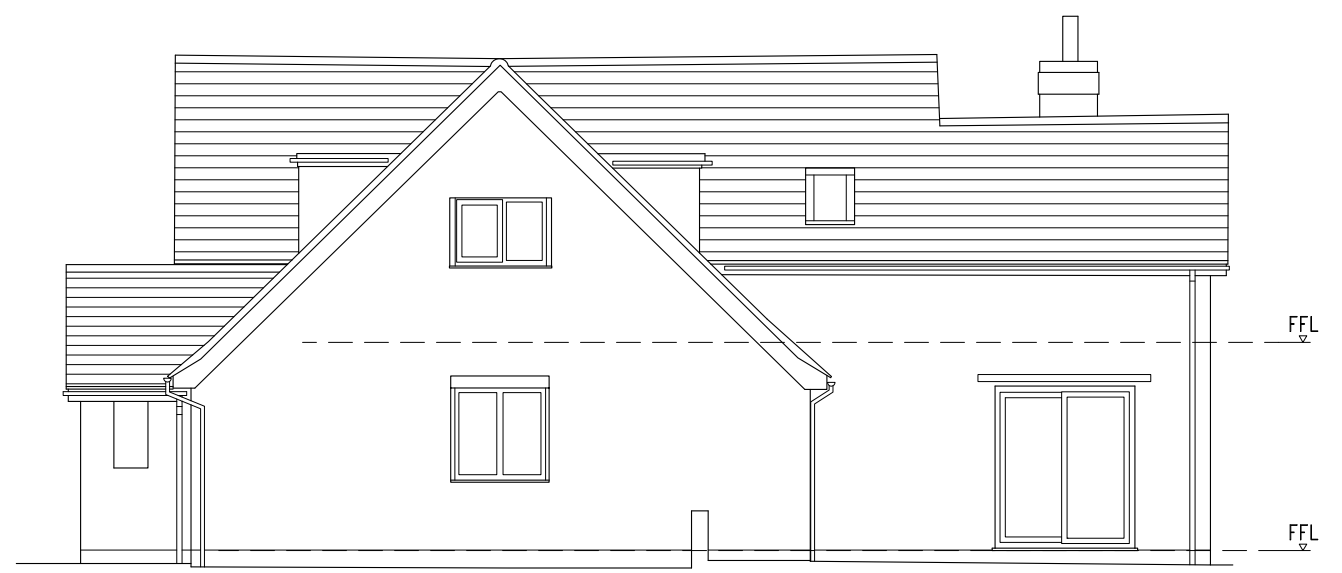


Existing Front Elevation

North / East Scale 1 : 100




Existing Side Elevation

South West Scale 1 : 100

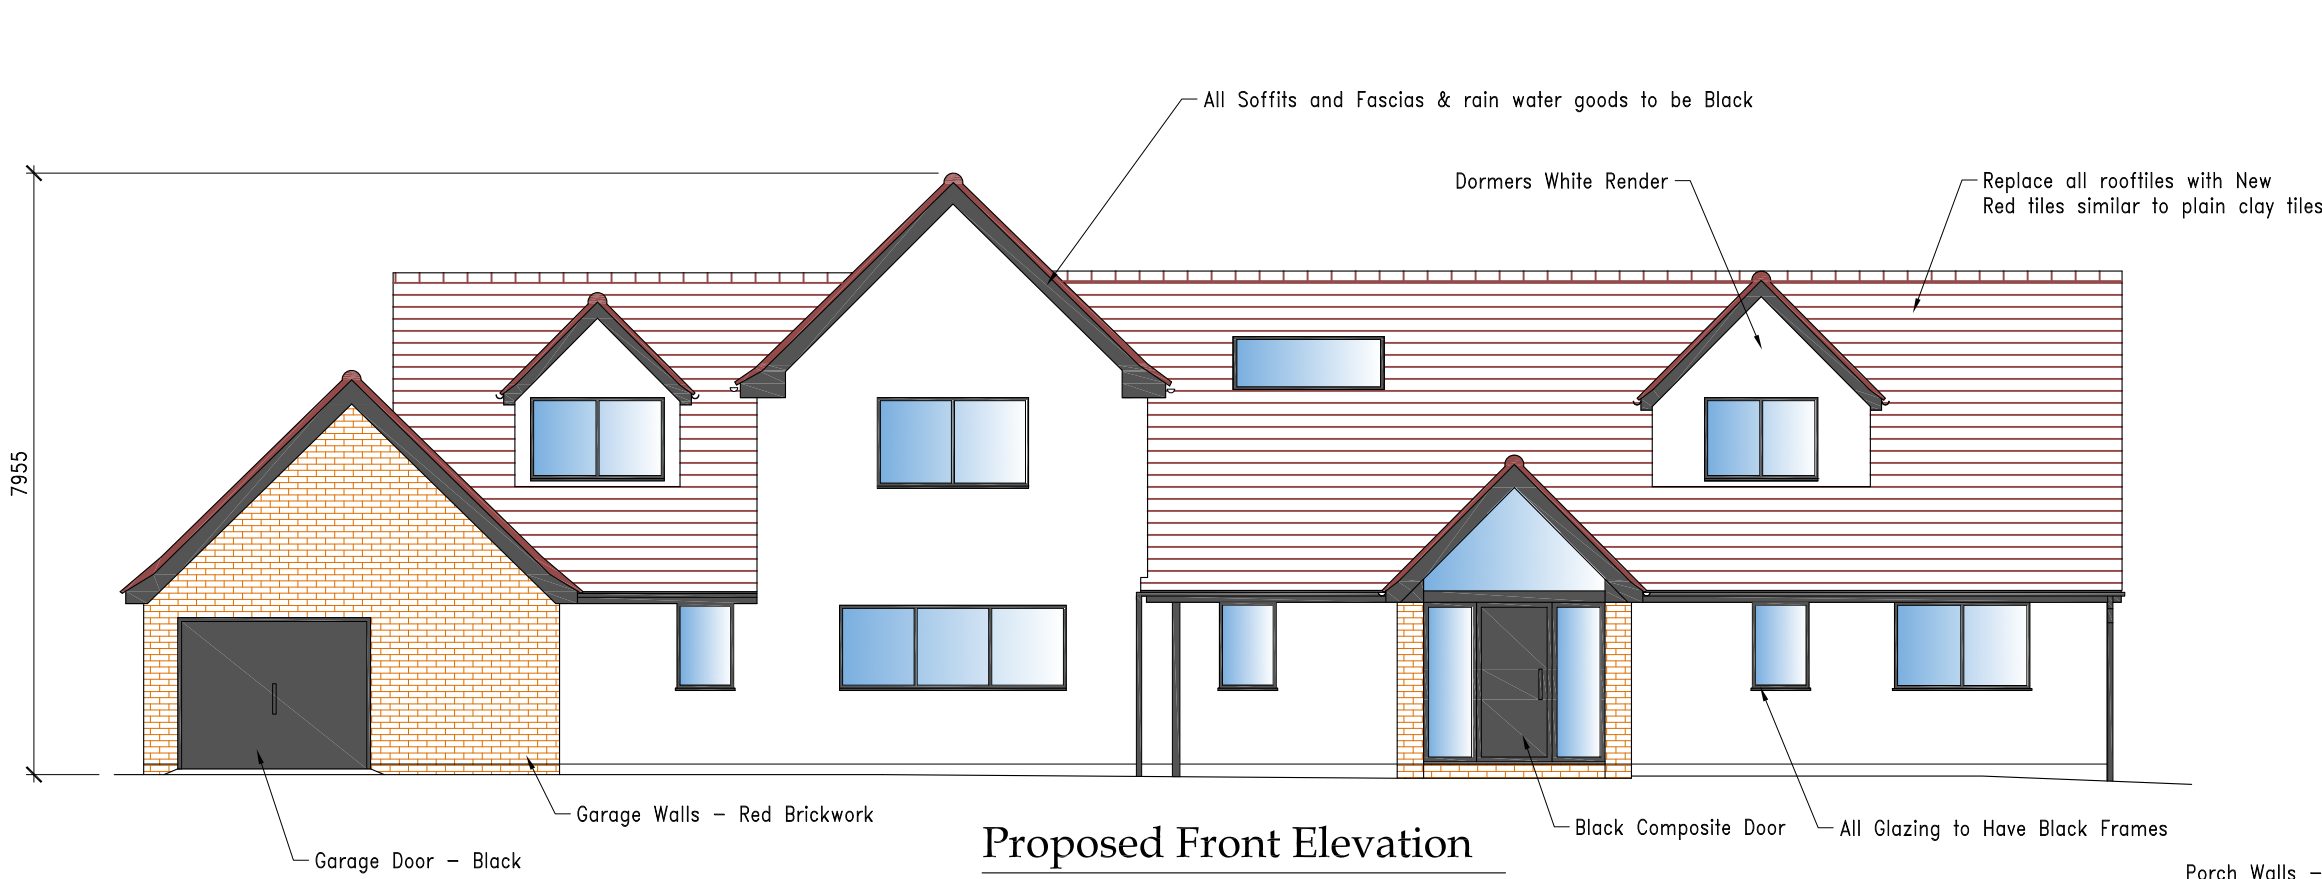


Proposed Front Elevation

North / East Scale 1 : 100

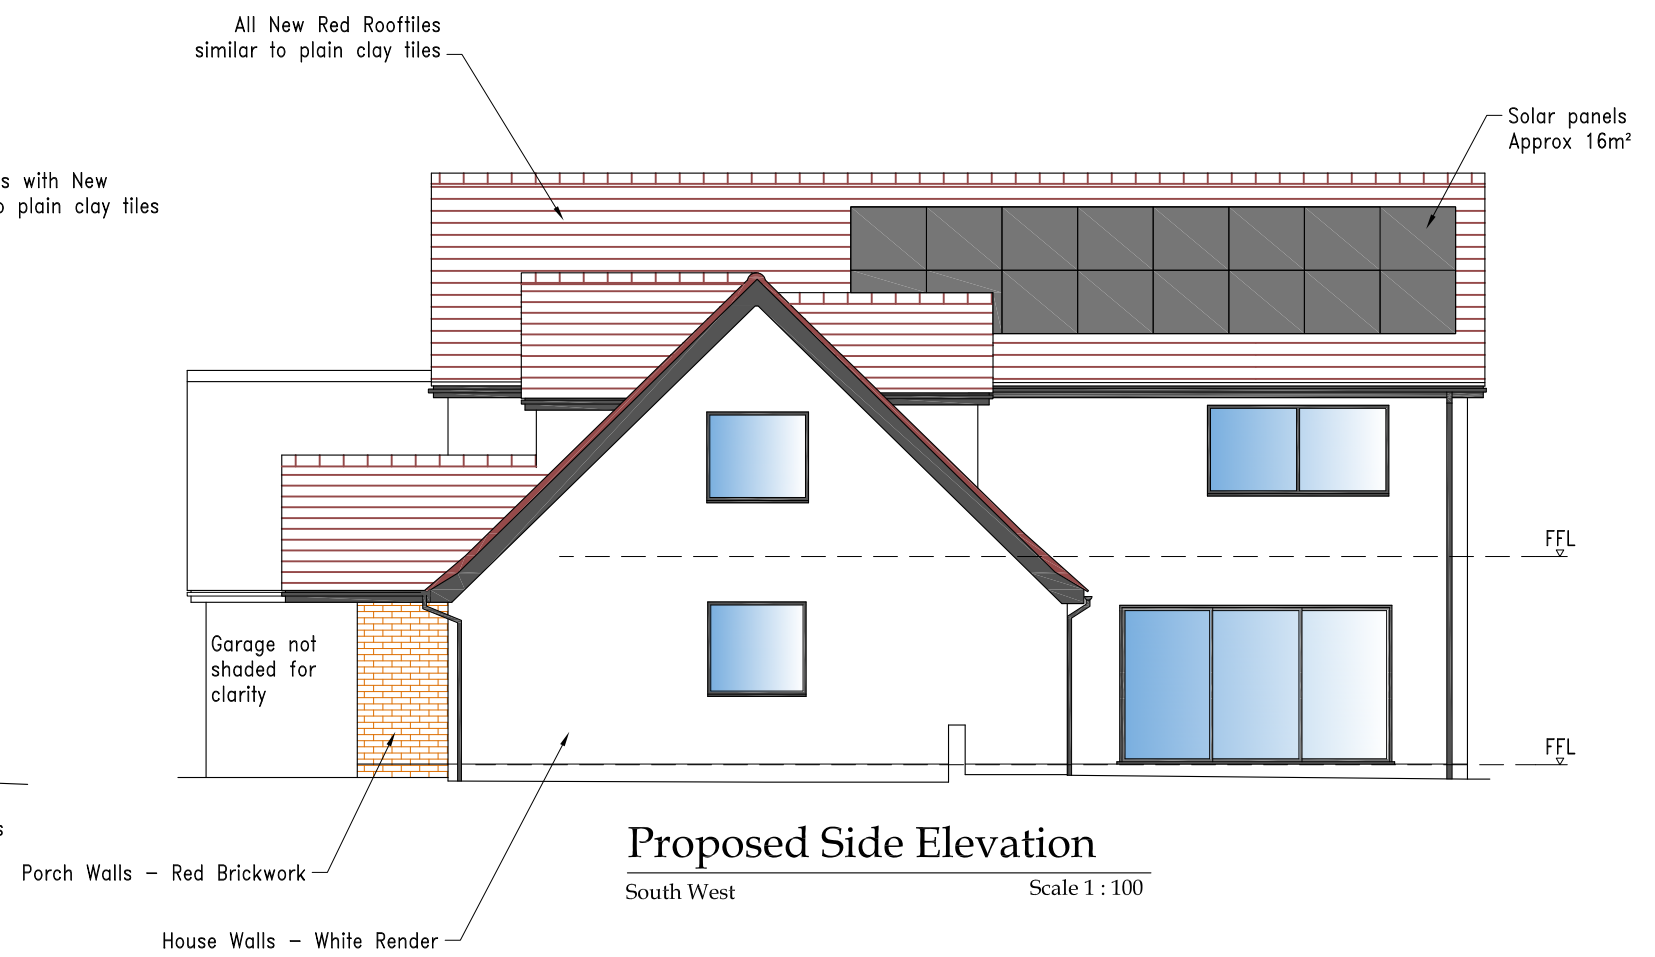

Proposed Side Elevation

South West Scale 1 : 100

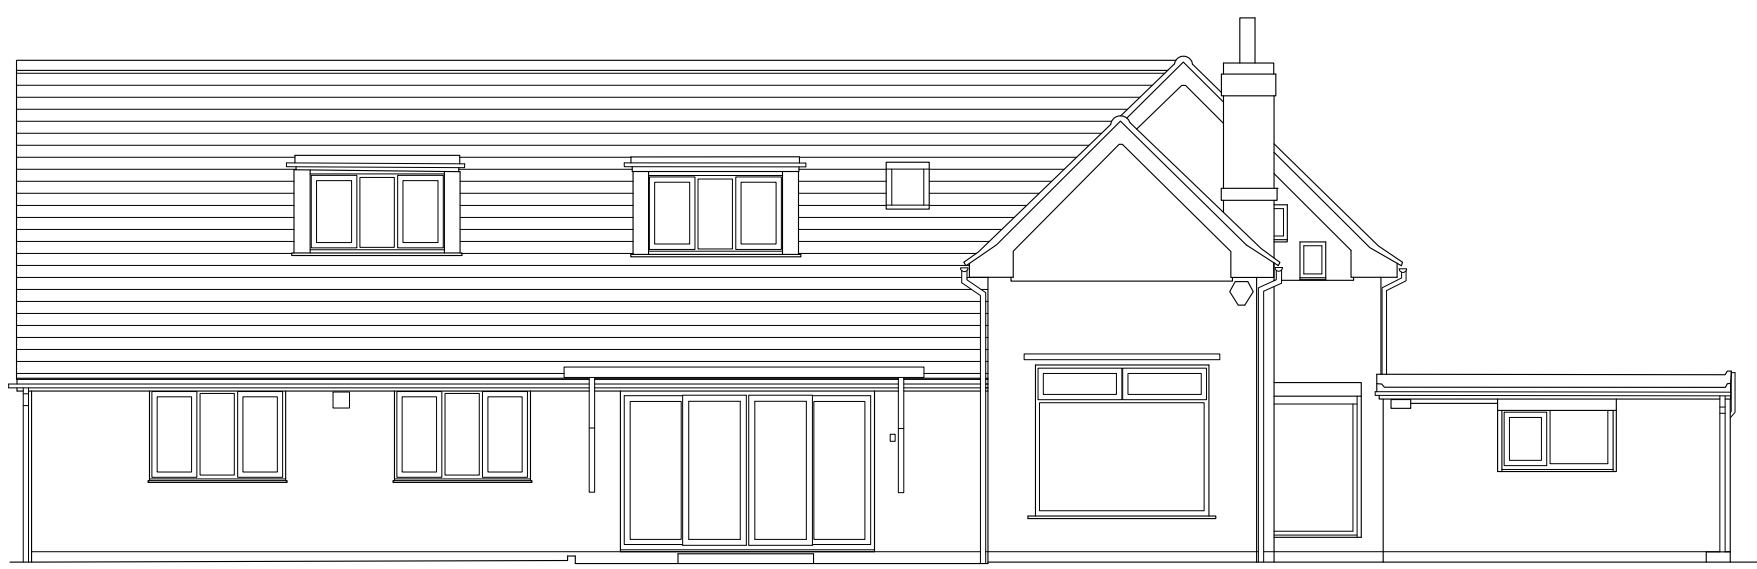

Existing Rear Elevation

South / East Scale 1 : 100




Existing Side Elevation

North East Scale 1 : 100



Proposed Rear Elevation

South / East Scale 1 : 100

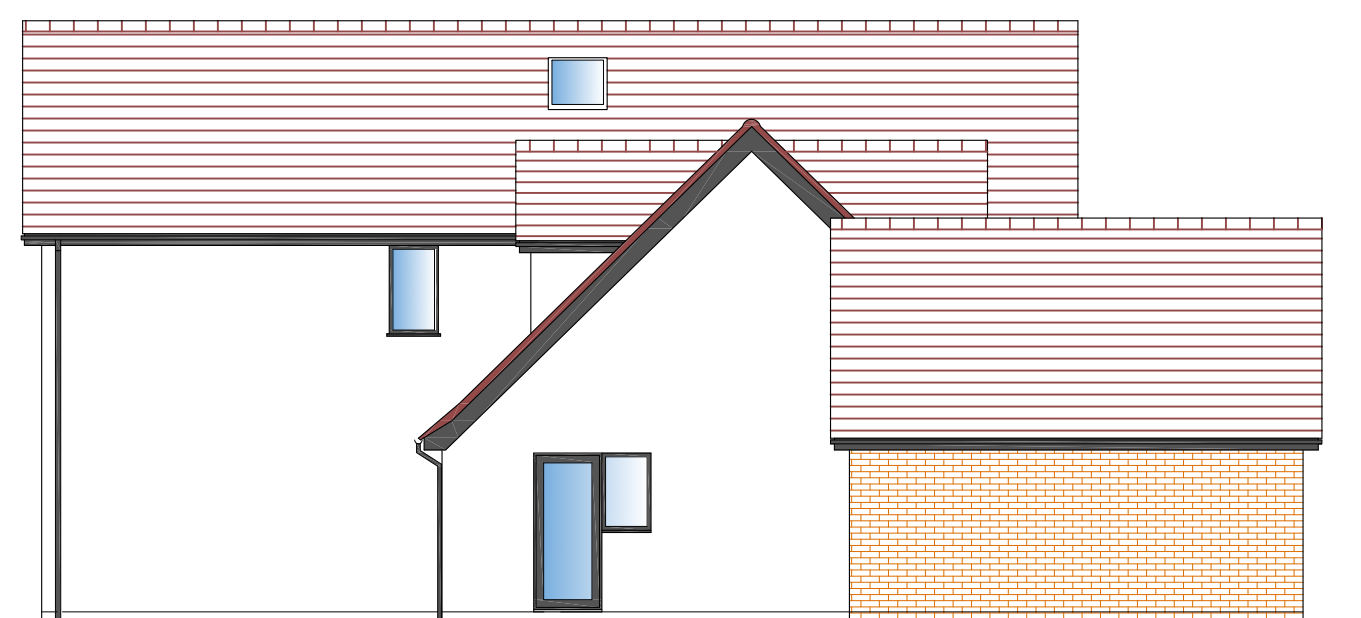

Proposed Side Elevation

North East Scale 1 : 100

Title: Proposed Two Storey Side / Rear Extension
Pitched Roofs to Existing Extended Dormers
New Porch & Garage, following Demolition of
Existing Porch & Garage
Solar Panels and Replacement Fenestration

Detail: Existing & Proposed Elevations

Property: Treetops Newlands Lane Hitchin SG4 9BB

Client: Mr & Mrs Conway Drawing size A1

Scale's: 1:50 1:100 Date: March 2026 Drawing No. Rev

3rd ANGLE Sheet: 2 of 4 0781-2 A

Important: These Plans are designed for use by competent construction contractors that are familiar with current Building Regulations And Who are capable of making alternative decisions should the need arise.