



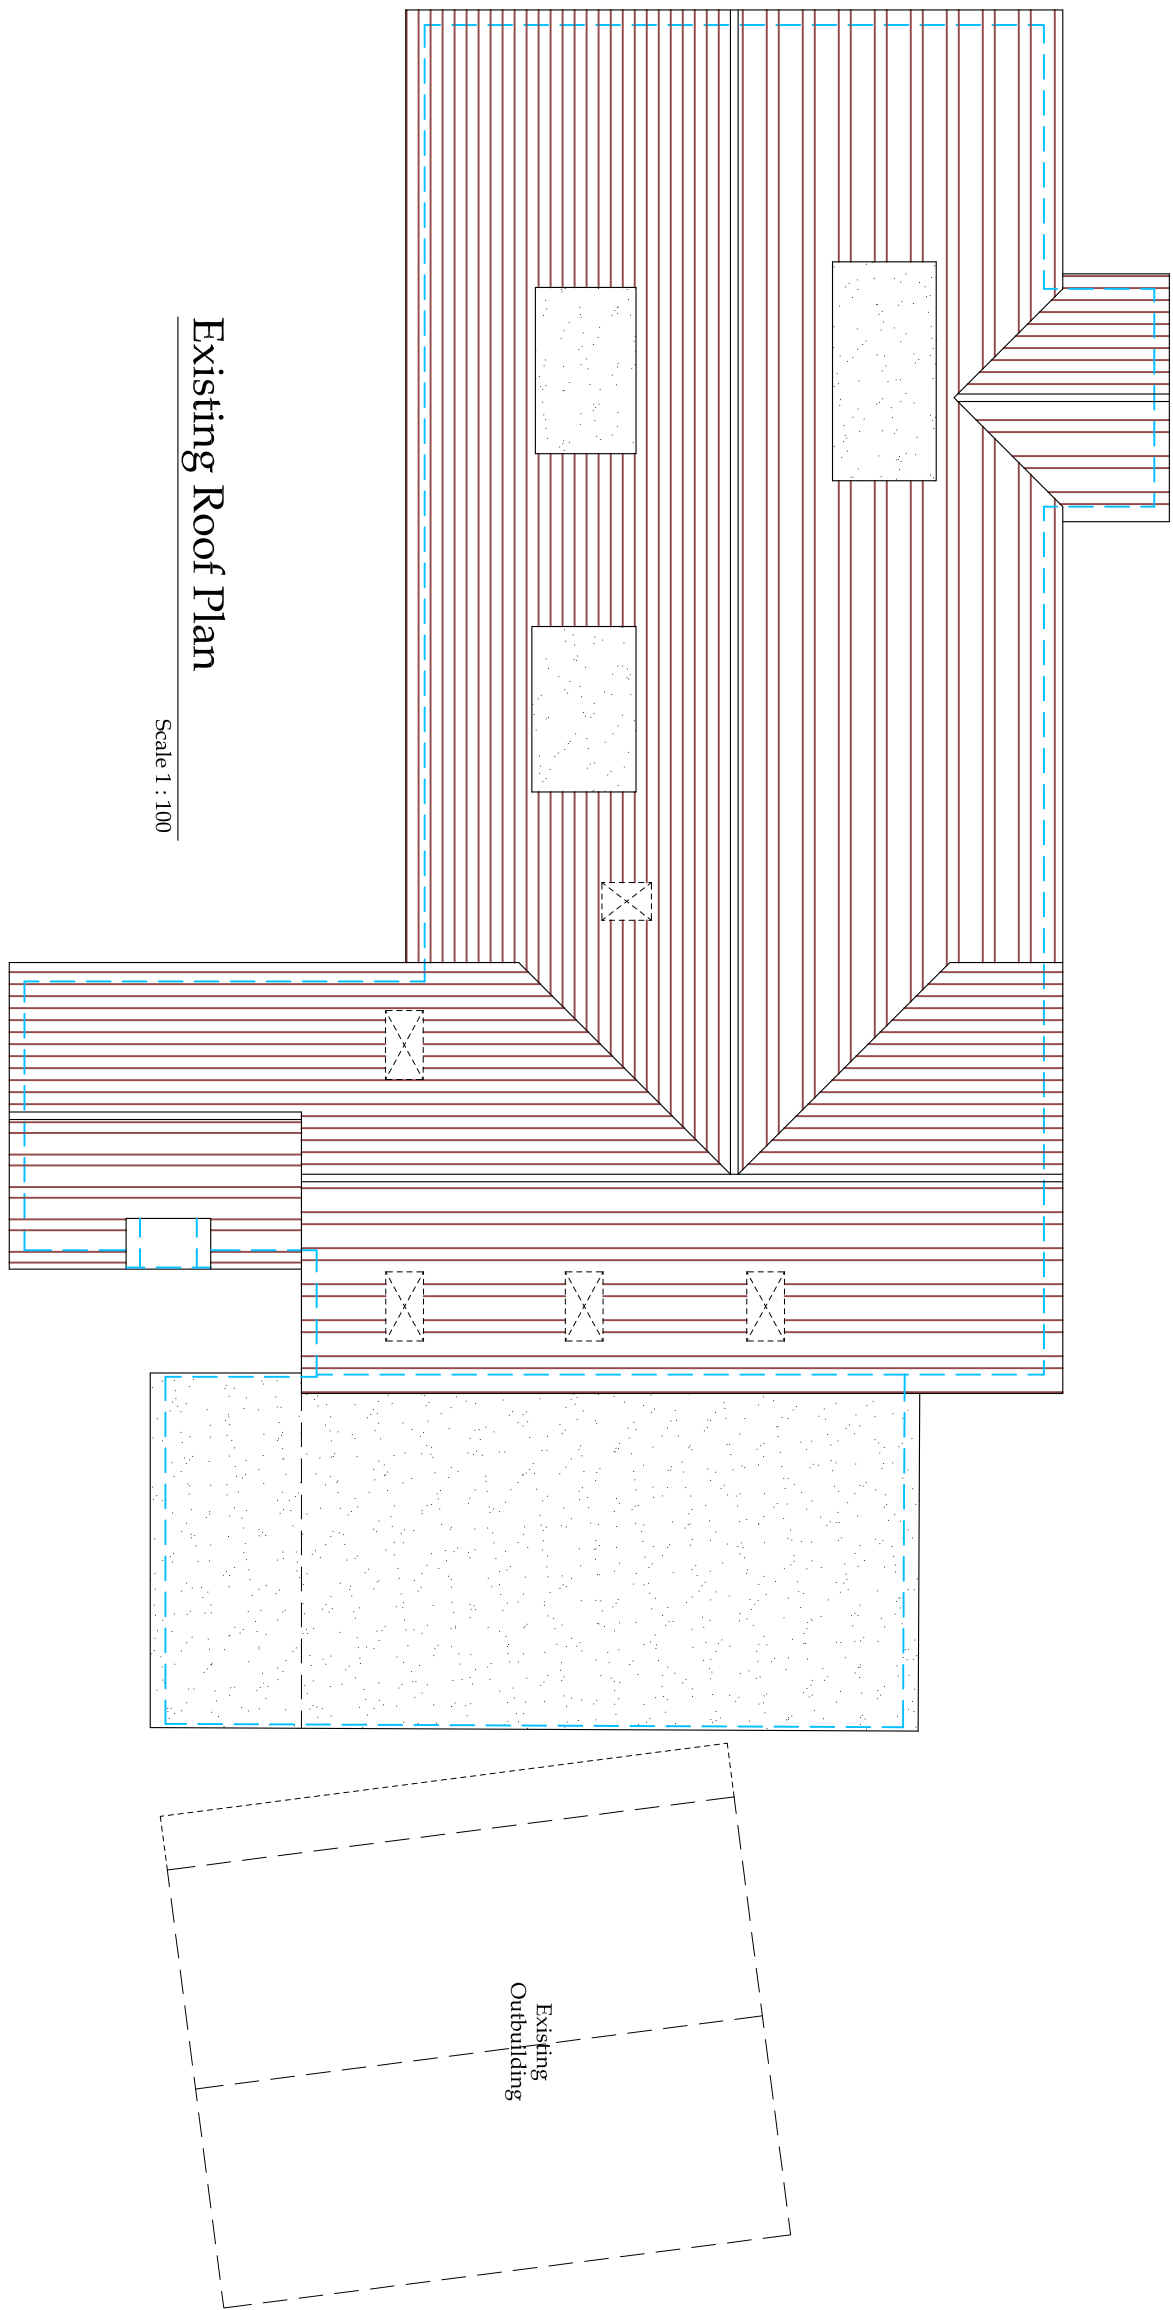

Existing Roof Plan

Scale 1 : 100

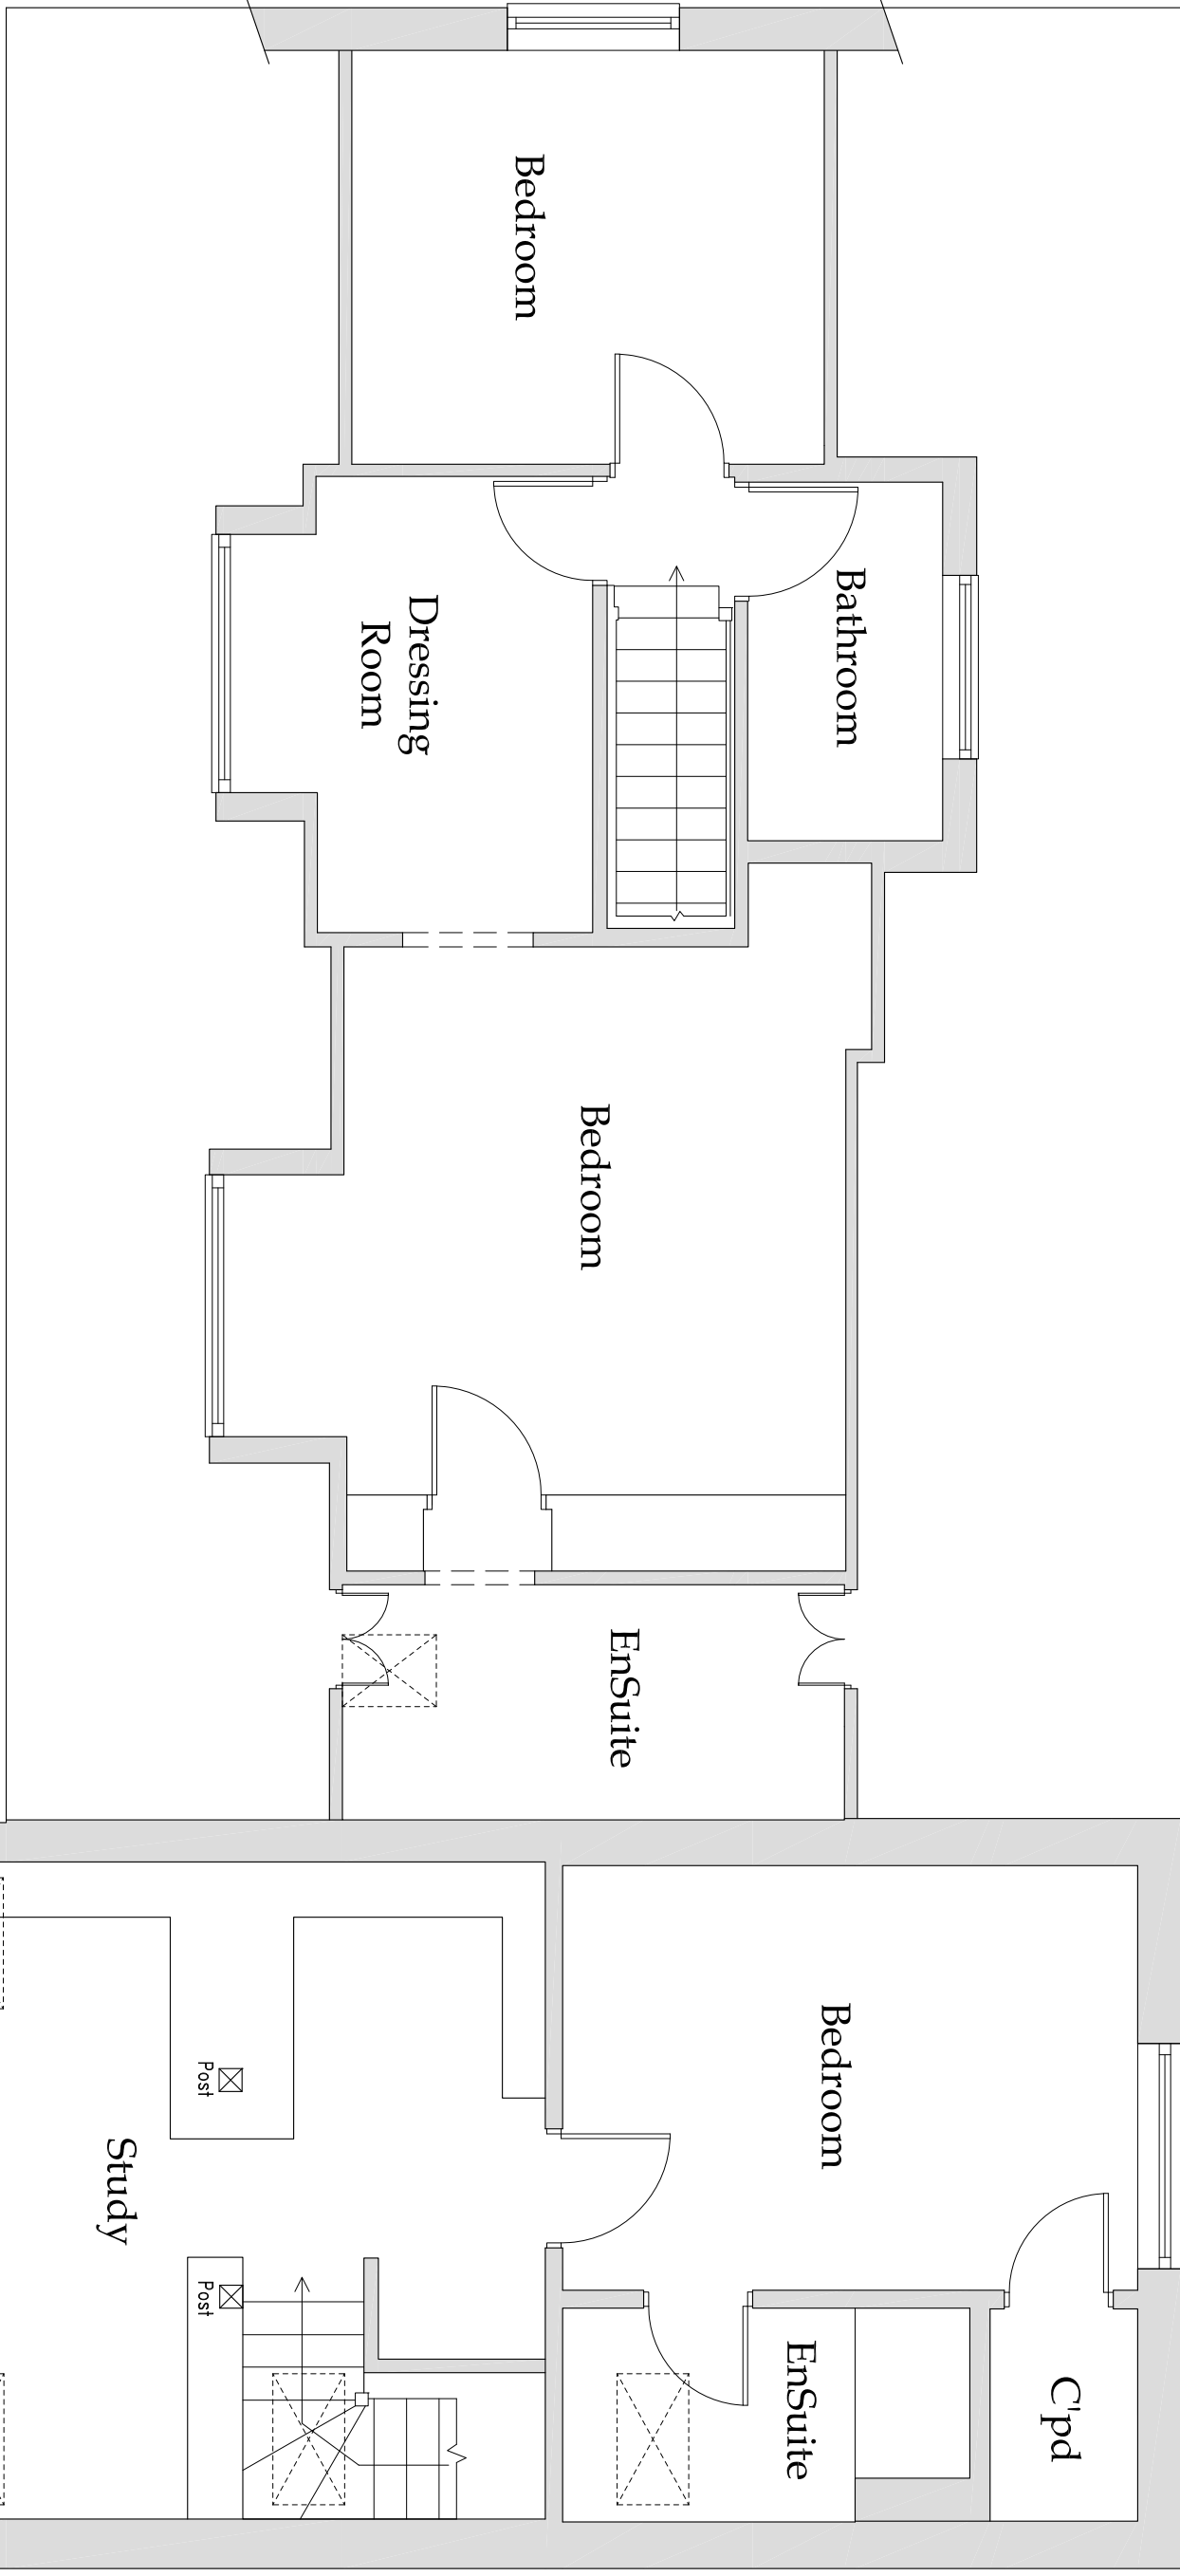


Existing First Floor Plan

Scale 1 : 50



Existing Ground Floor Plan

Scale 1 : 50

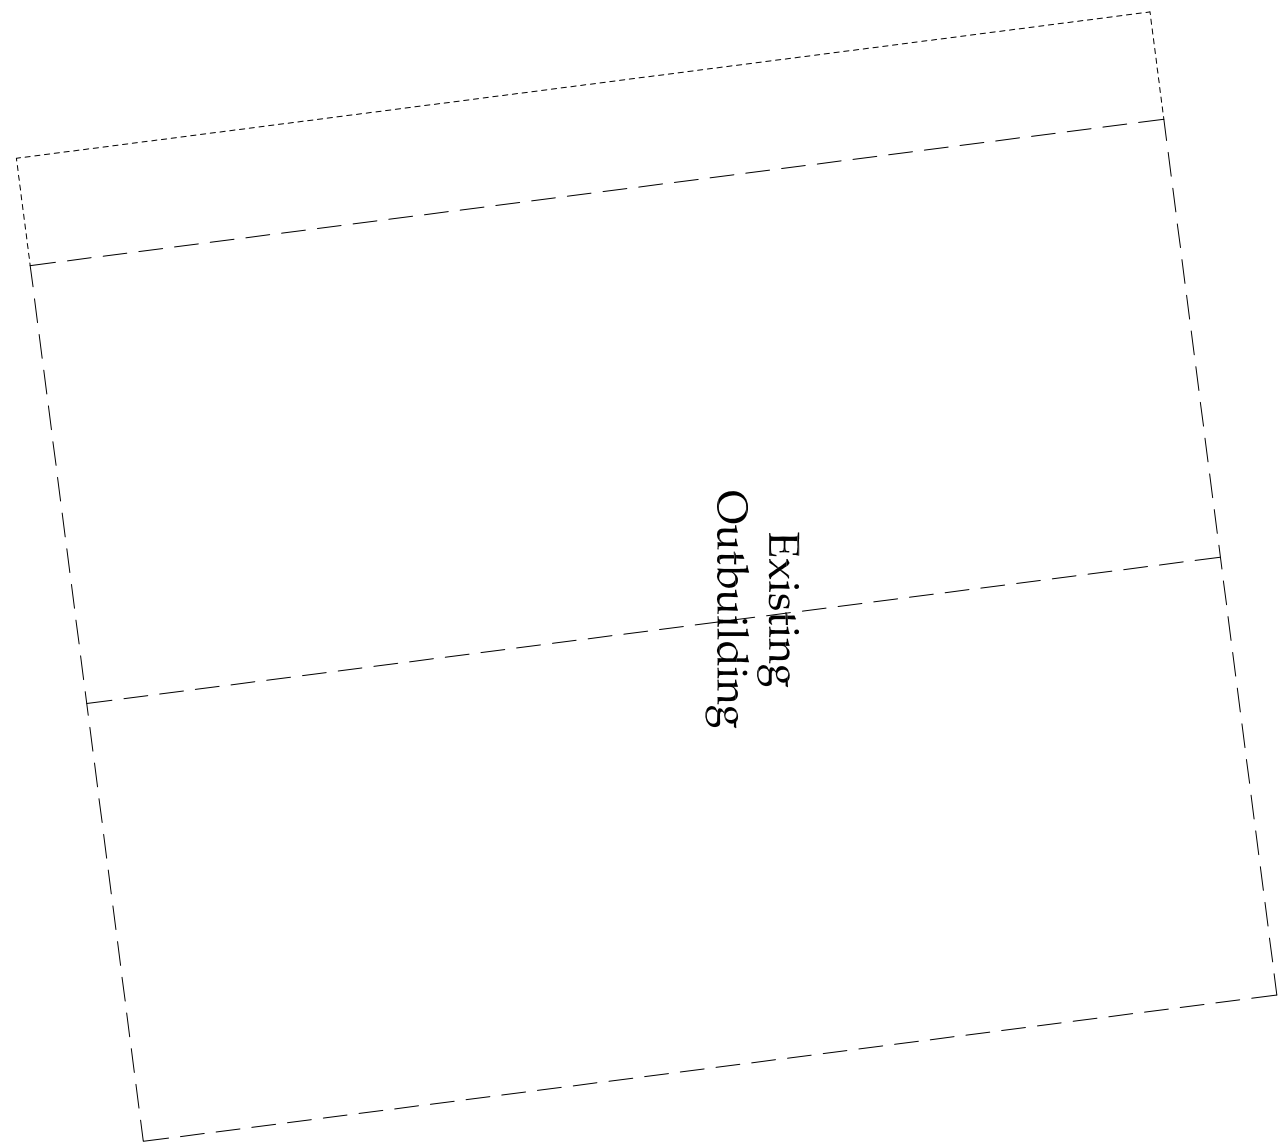

Existing Outbuilding

|   |                  |                  |  |  |
|---|------------------|------------------|--|--|
| Title: Proposed Two Storey Side / Rear Extension<br>Pitched Roofs to Existing Extended Dormers<br>New Porch & Garage, following Demolition of<br>Existing Porch & Garage<br>Solar Panels and Replacement Fenestration |                  |                  |  |  |
| Detail: Existing Floor Plans & Roof Plan   |                  |                  |  |  |
| Property: Treetops Newlands Lane Hitchin SG4 9BB   |                  | Drawing size: A1 |  |  |
| Client: Mr & Mrs Conway   |                  | Rev              |  |  |
| Scale's: 1:50 1:100   | Date: March 2026 |                  |  |  |
| 3rd ANGLE   | Sheet: 1 of 4    | 0781-1 A         |  |  |