




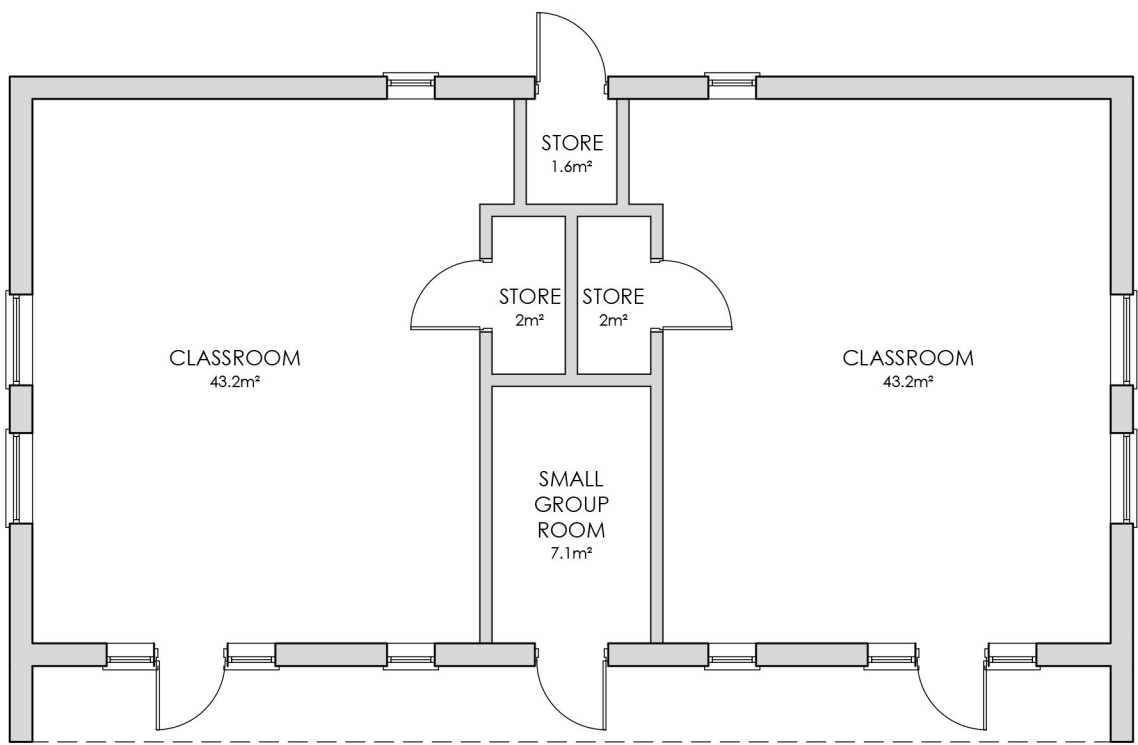

TWIN CLASSROOM BLOCK - Floor Plan

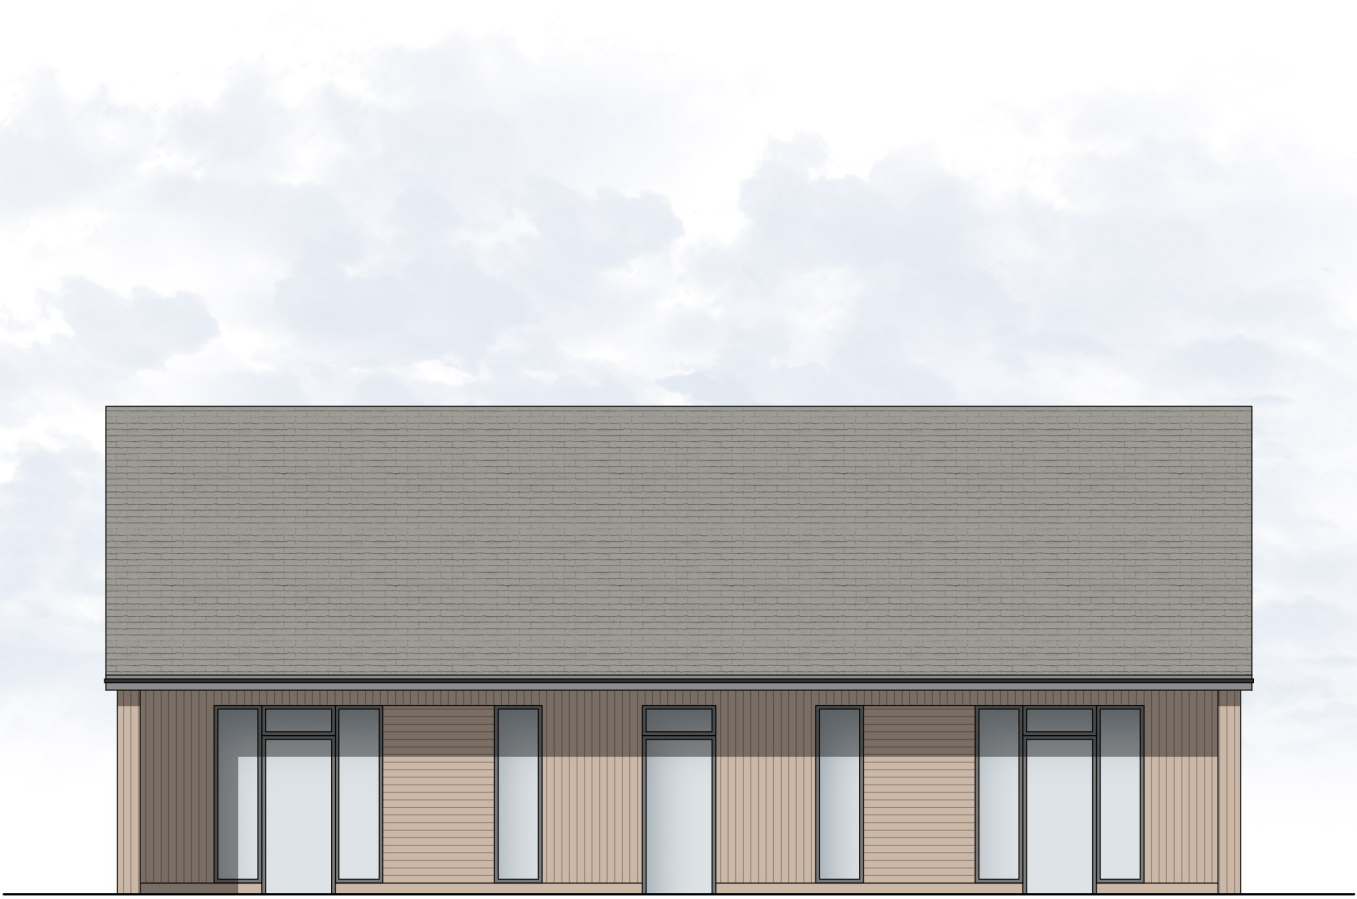


Front Elevation

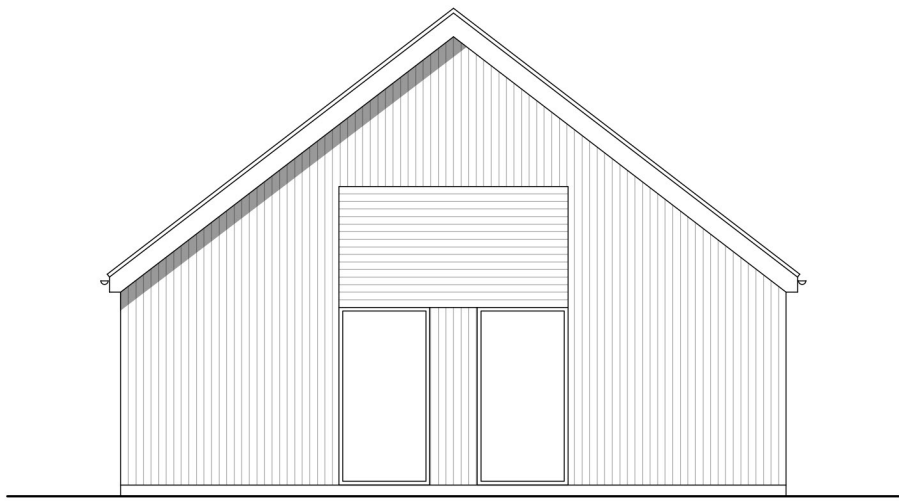


Side Elevation

Twin Classroom Block GIA: 110.2m²				
Revision Note & Date				
Rev	Date	Note	Amended	Checked

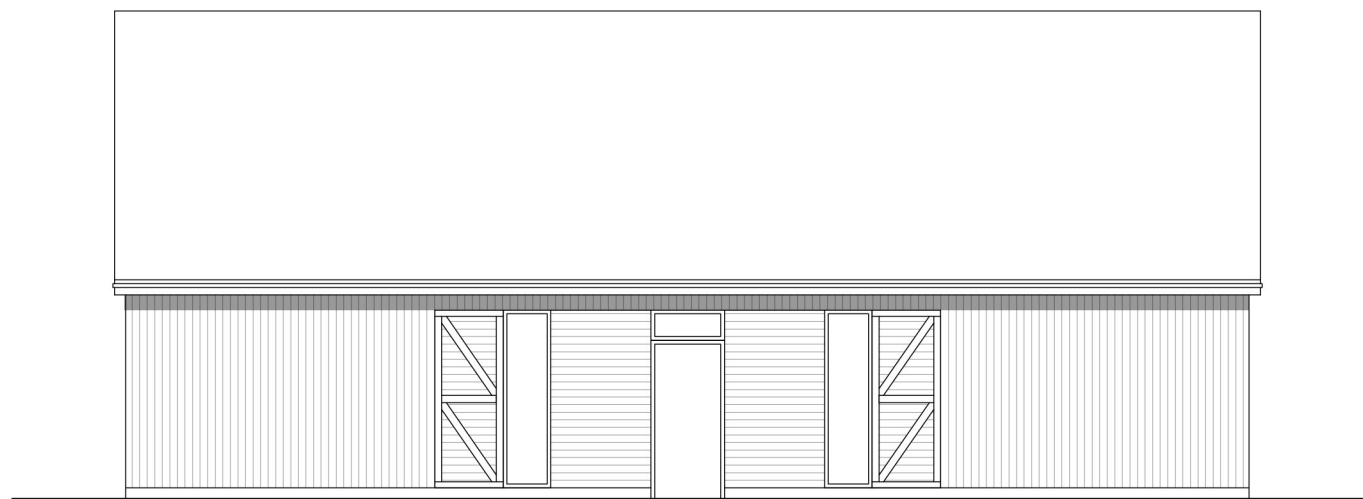

Rear Elevation

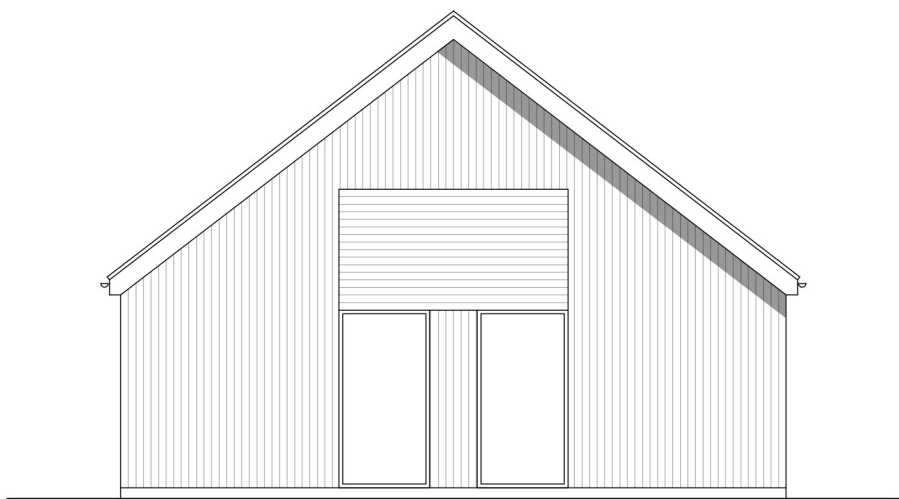

Side Elevation

ON

ARCH
TECT
URE

On Architecture
Logan House
St Andrews Close
Canterbury
CT1 2RP

onarchitecture.co.uk
info@onarchitecture.co.uk
01227 634334

Project Title
Proposed Residential Development,
Land at Pound Farm, Bedford Road

Client Details
Bugler Group Ltd

Drawing Title
Twin Classroom Block - Proposed Plans
& Elevations

BIM Number
N/A

Scale 1:100 @ A1	Date Jan 2026	Drawn IA	Checked RDT
---------------------	------------------	-------------	----------------

Drawing Status
Planning Issue

Project No. 22.072	Drawing No. 160	Status P	Revision -
-----------------------	--------------------	-------------	---------------