


Scale: 1:100


0 1 3 5 10m




Front Elevation

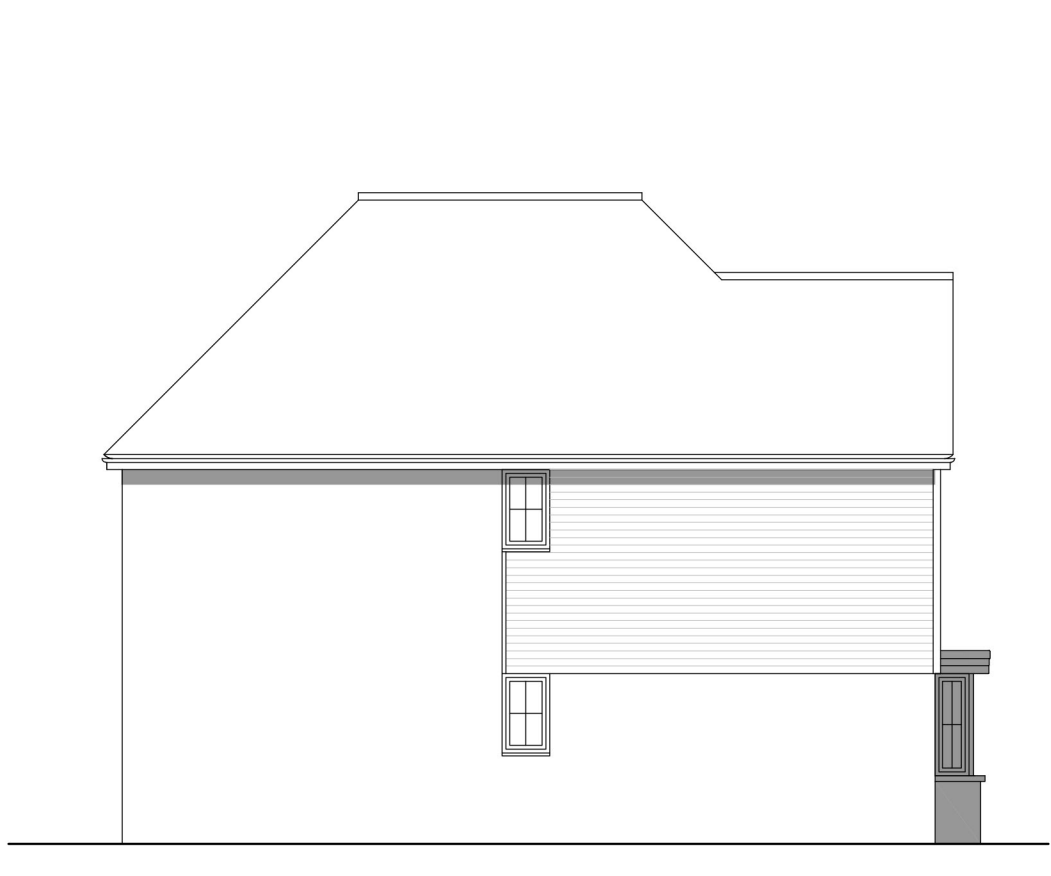

Side Elevation

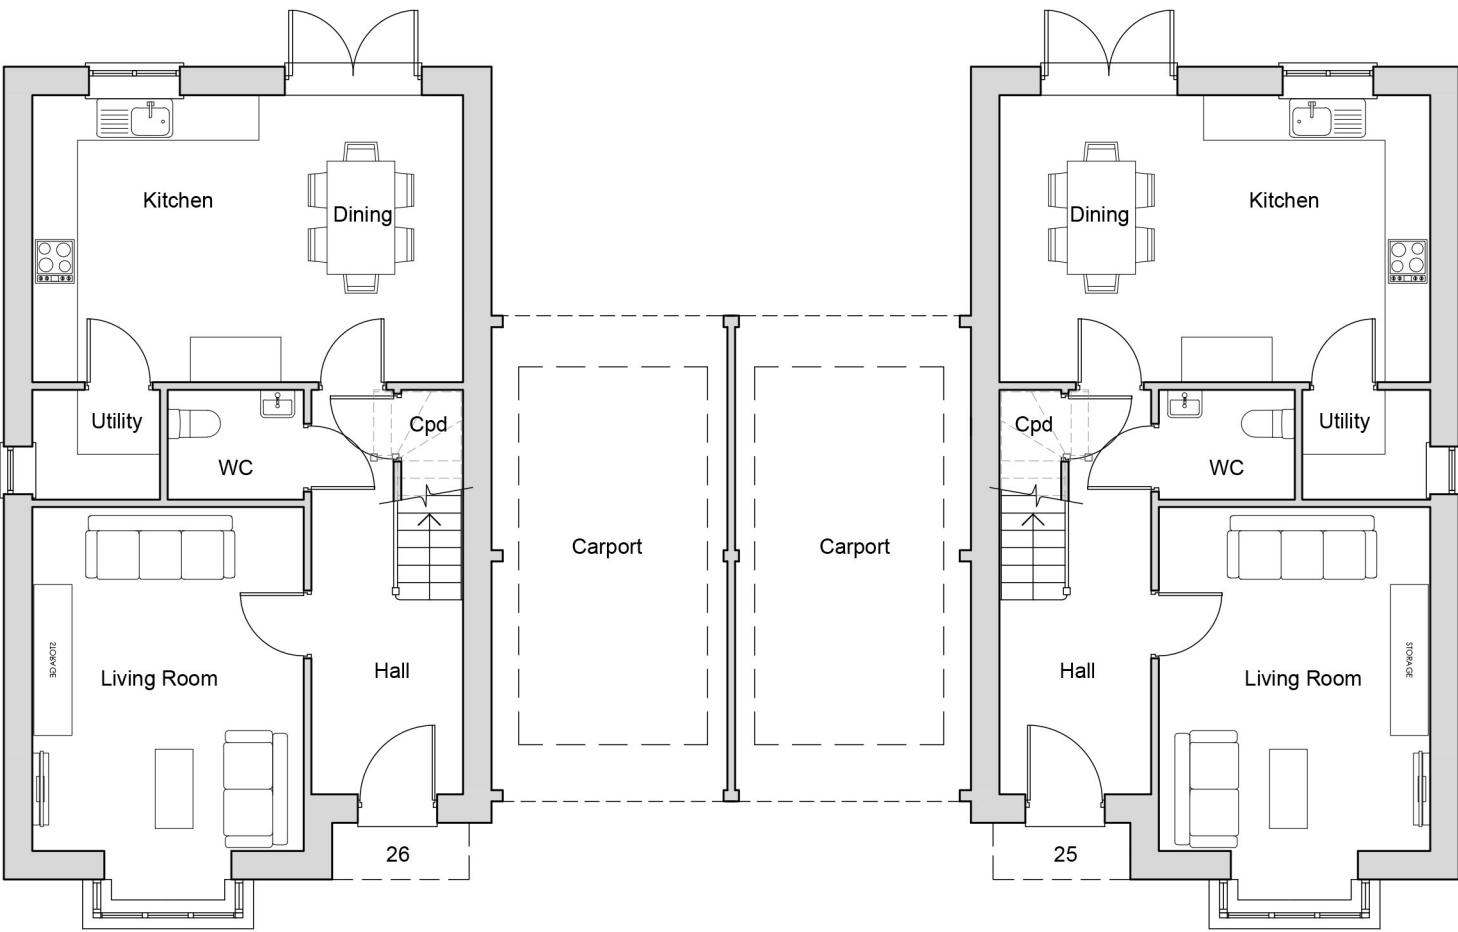

Ground Floor Plan

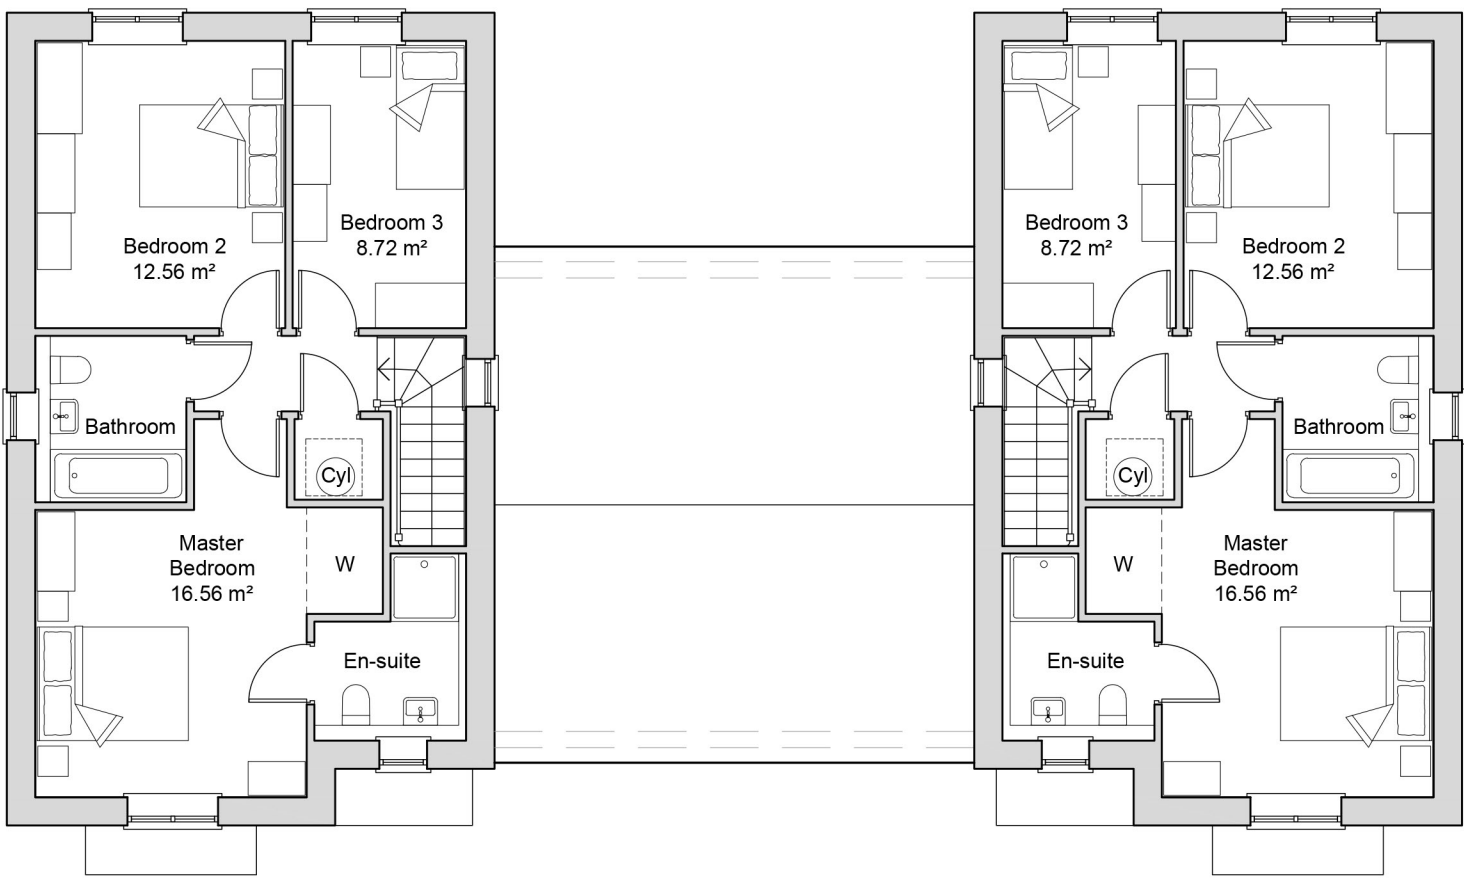


First Floor Plan

Unit Type : Private 3B5P  
Area : 112m<sup>2</sup>

| Revision Note & Date |      | Note |  | Amended |  |
|----------------------|------|------|--|---------|--|
| Rev                  | Date |      |  | Checked |  |



Rear Elevation

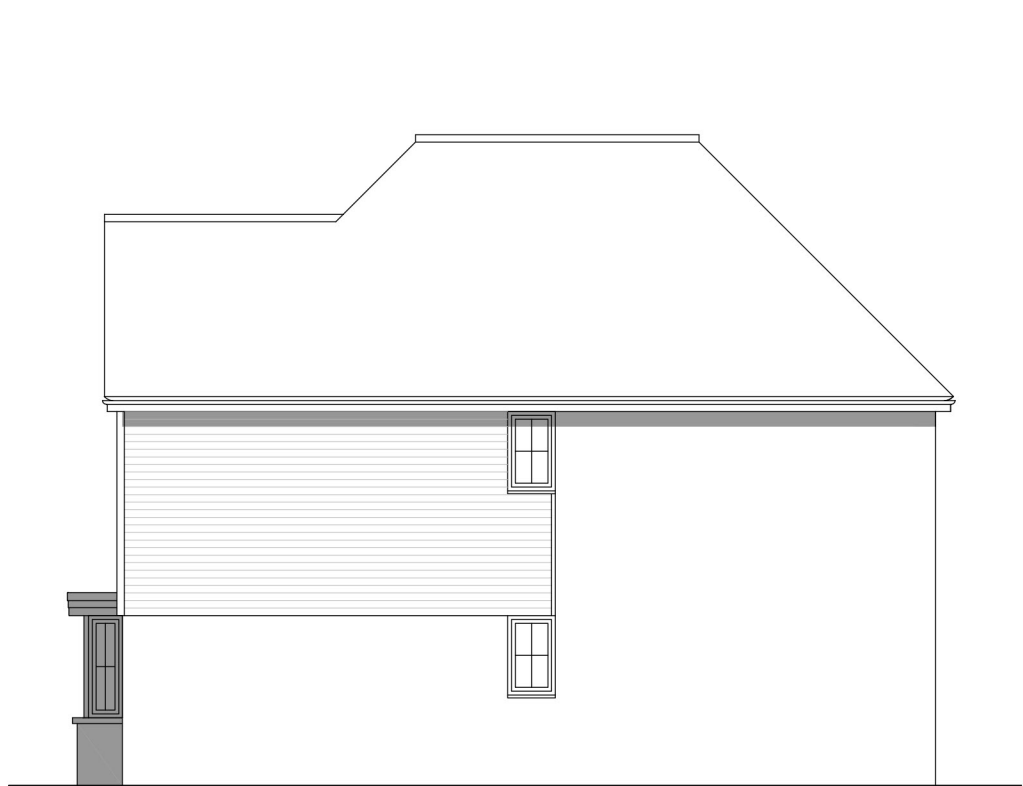

Side Elevation

ON

ARCH  
TECT  
URE

On Architecture  
Logan House  
St Andrews Close  
Canterbury  
CT1 2RP  
  
onarchitecture.co.uk  
info@onarchitecture.co.uk  
01227 634334

Project Title  
**Proposed Residential Development,  
Land at Pound Farm, Bedford Road**

Client Details  
**Bugler Group Ltd**

Drawing Title  
**Plots 25 & 26  
Proposed Plans & Elevations**

| BIM Number |          |       |         |
|------------|----------|-------|---------|
| N/A        |          |       |         |
| Scale      | Date     | Drawn | Checked |
| 1:100@A1   | Jan 2026 | GA    | RDT     |

Drawing Status  
**Planning Issue**

| Project No. | Drawing No. | Status | Revision |
|-------------|-------------|--------|----------|
| 22.072      | 219         | P      | -        |