




This drawing and the design are the copyright of ON Architecture Ltd only. This drawing should not be copied or reproduced without written consent. All dimensions are to be checked on site prior to setting out and fabrication and ON Architecture Ltd should be notified of any discrepancy prior to proceeding further. For Construction & Fabrication Purposes - Do not scale from this drawing, use only the illustrated dimensions herein. Additional dimensions are to be requested and checked directly. Illustrated information from 3rd party consultants/specialists is shown as indicatively only. See other consultant / specialist drawings for full information and detail. All aspects of the architectural design concerning fire performance / fire safety (whether or not illustrated / annotated) are to be considered as 'For Approval' only, irrespective of the drawing status / suitability.

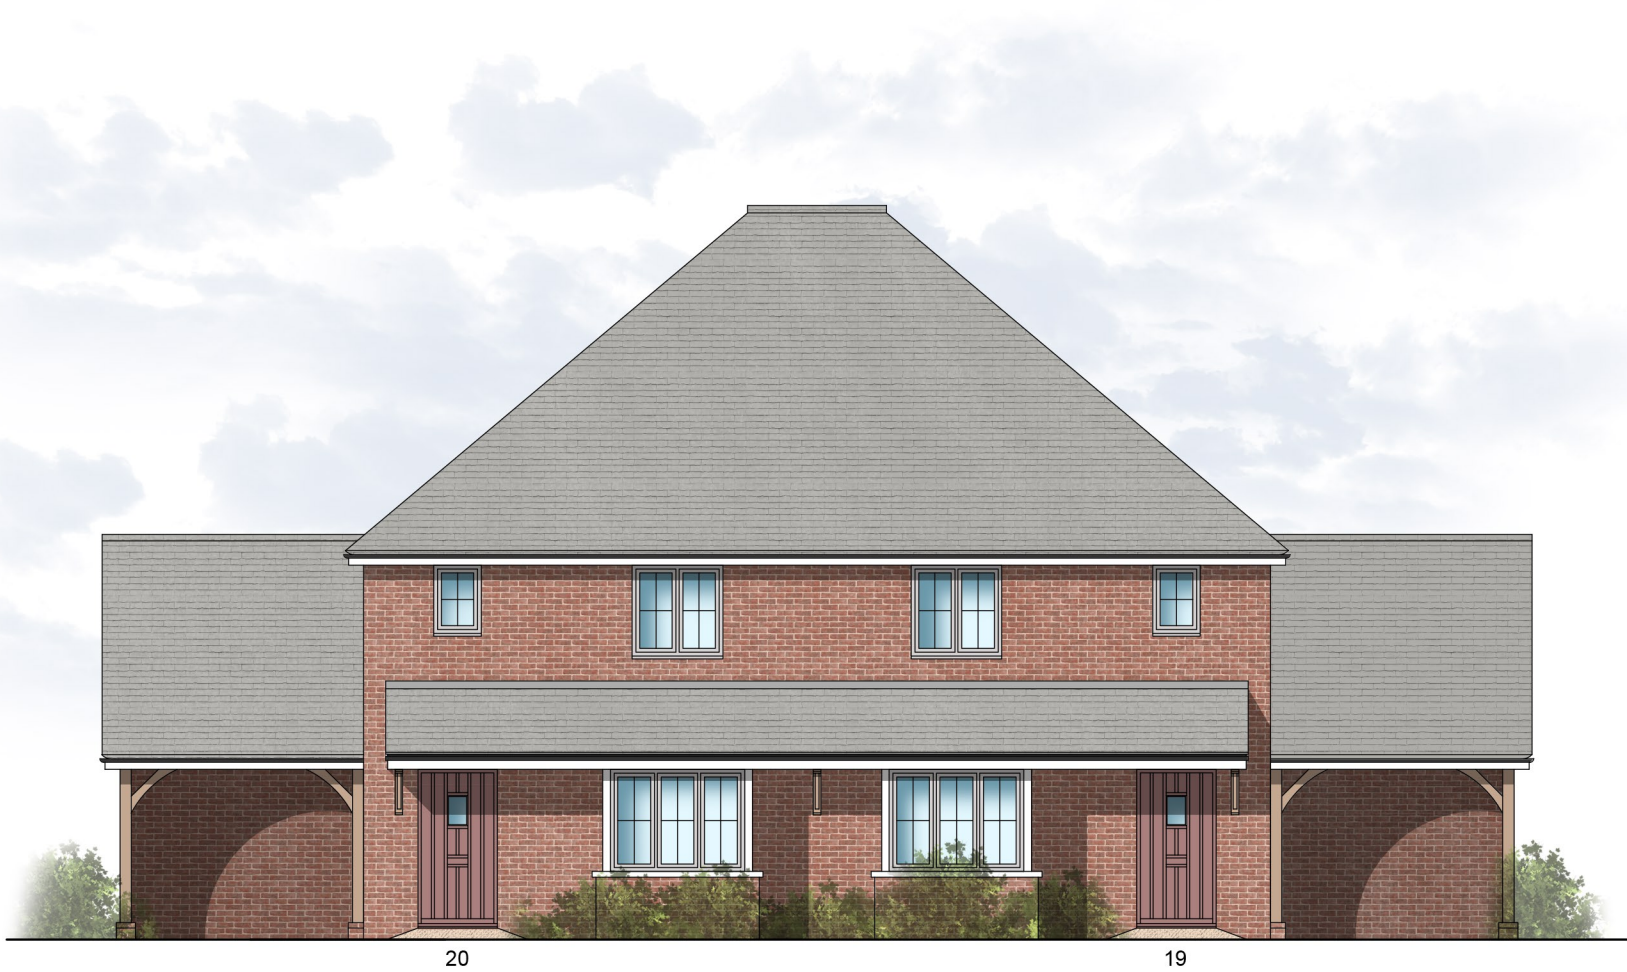


Front Elevation

 

Side Elevation

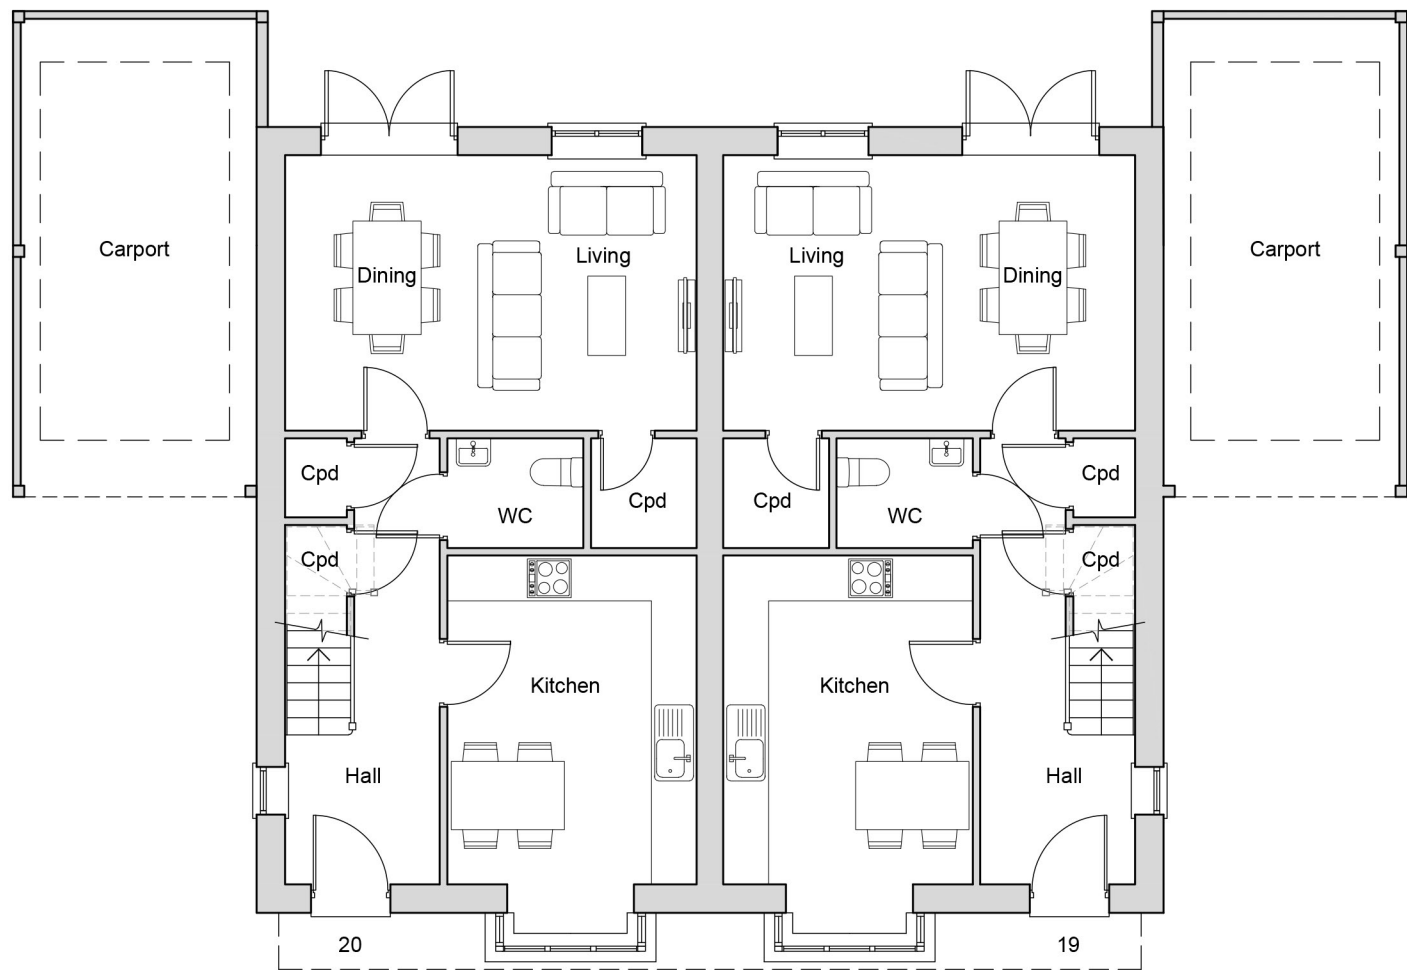

Ground Floor Plan

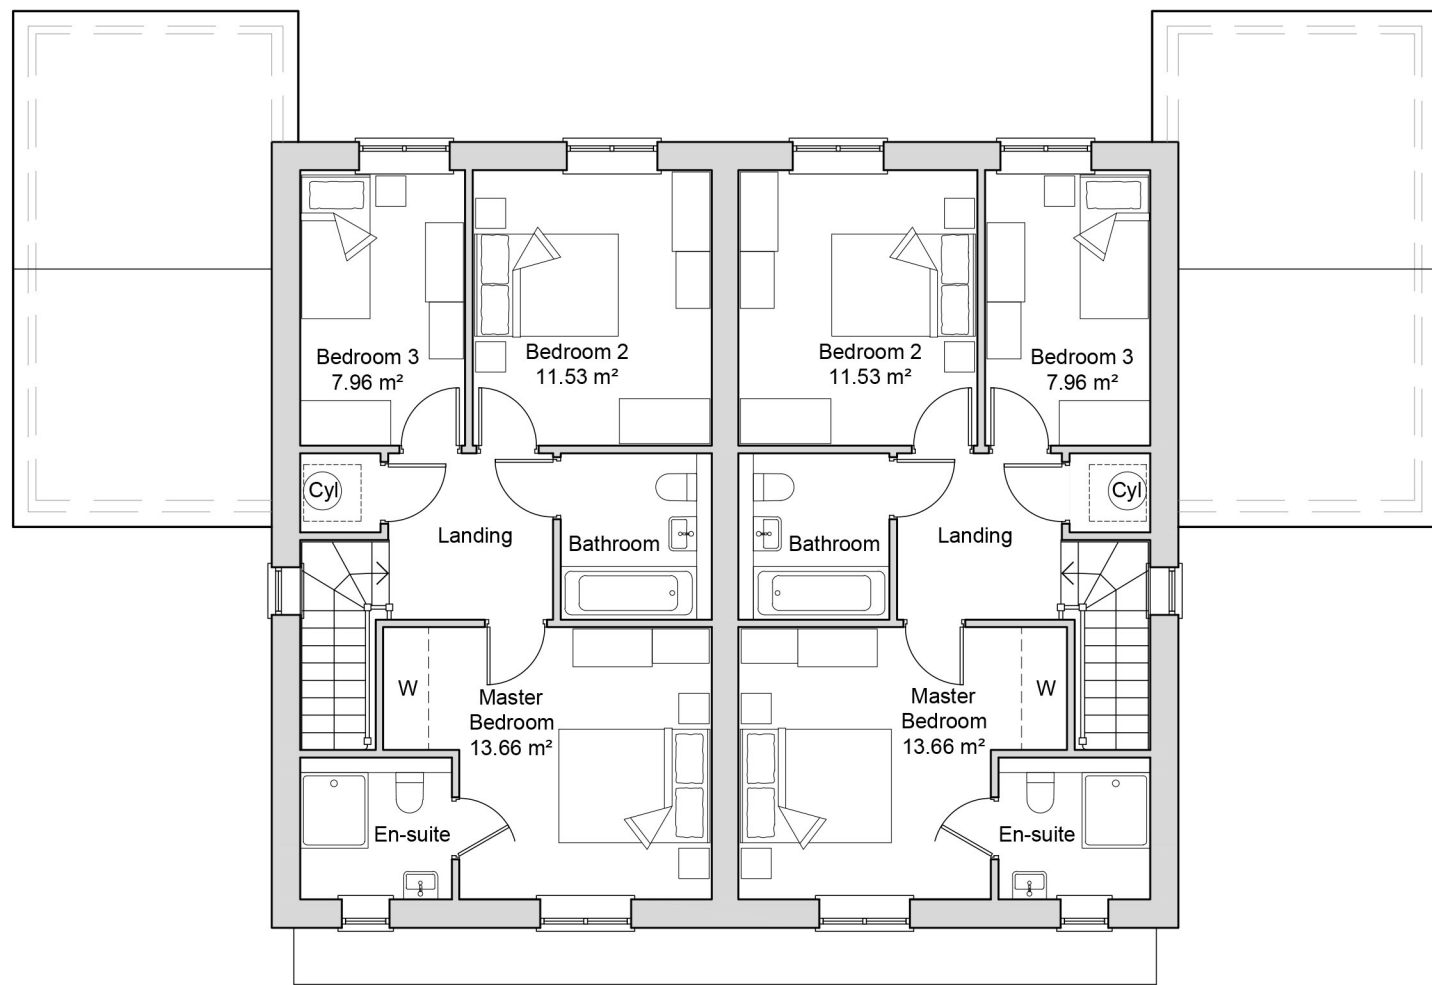


First Floor Plan

Unit Type : Private 3B5P
Area : 105m²

Revision Note & Date			Note	Amended	Checked
Rev	Date				



Rear Elevation

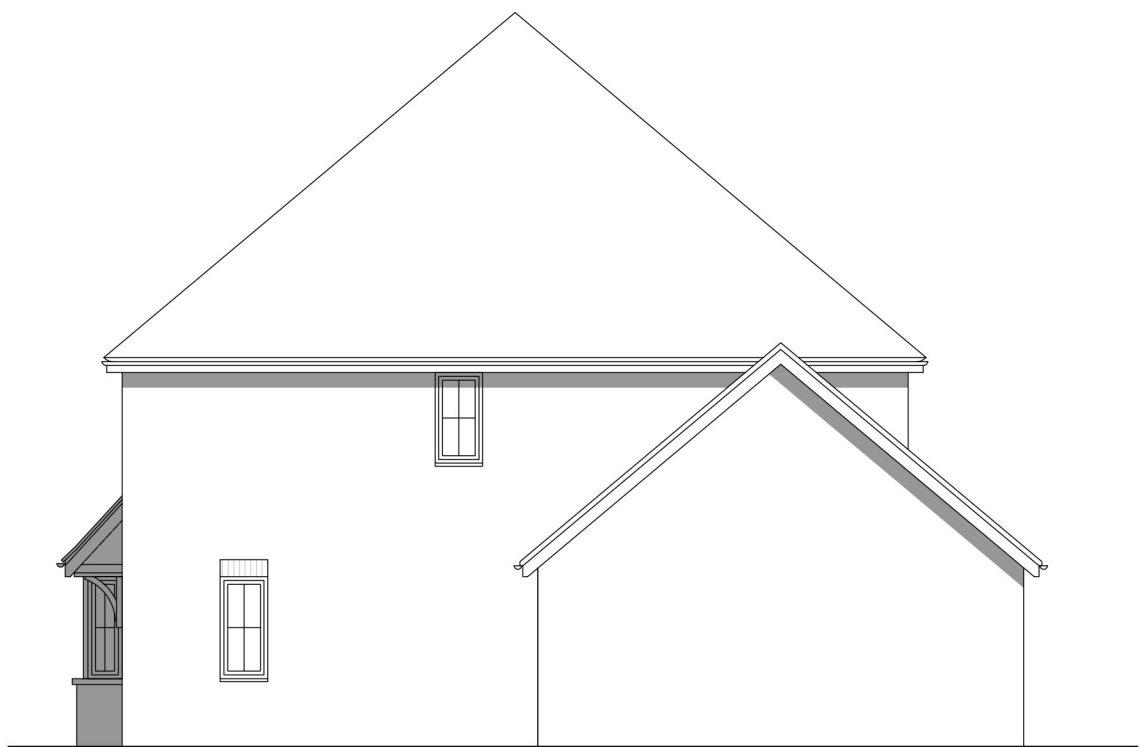

Side Elevation

ON

ARCH
TECT
URE

On Architecture
Logan House
St Andrews Close
Canterbury
CT1 2RP

onarchitecture.co.uk
info@onarchitecture.co.uk
01227 634334

Project Title
Proposed Residential Development,
Land at Pound Farm, Bedford Road
Client Details
Bugler Group Ltd

Drawing Title
Plots 19 & 20
Proposed Plans & Elevations

BIM Number				
N/A				
Scale	Date	Drawn	Checked	
1:100@A1	Jan 2026	GA	RDT	

Drawing Status
Planning Issue

Project No.	Drawing No.	Status	Revision
22.072	214	P	-