


Scale: 1:100


0 1 3 5 10m




Front Elevation

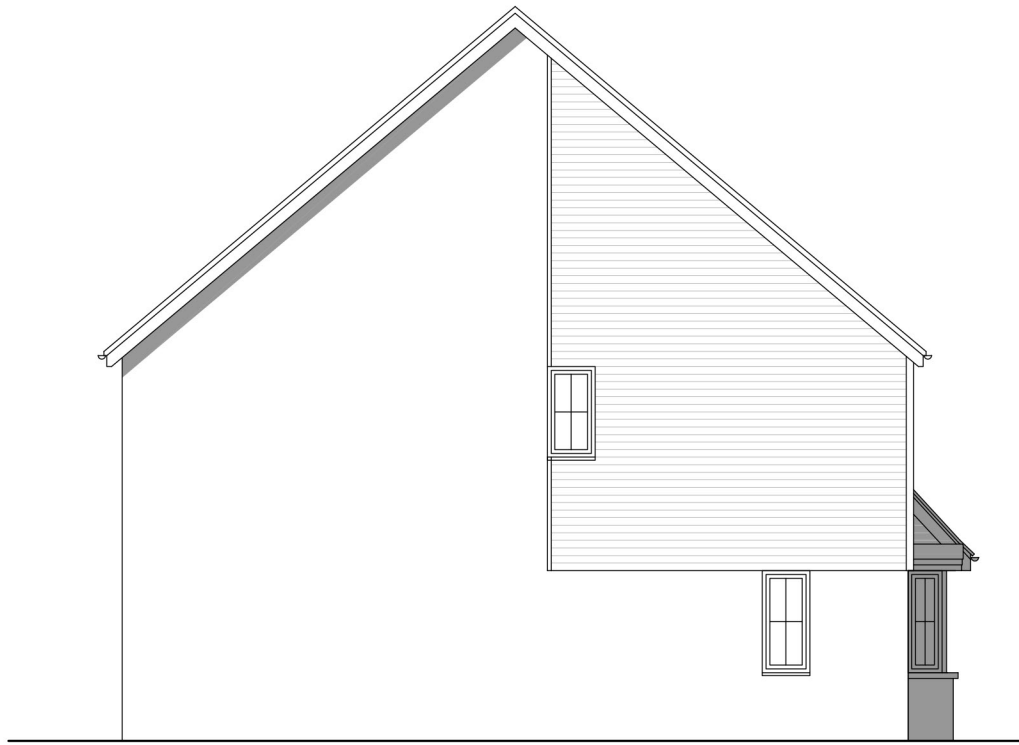

Side Elevation

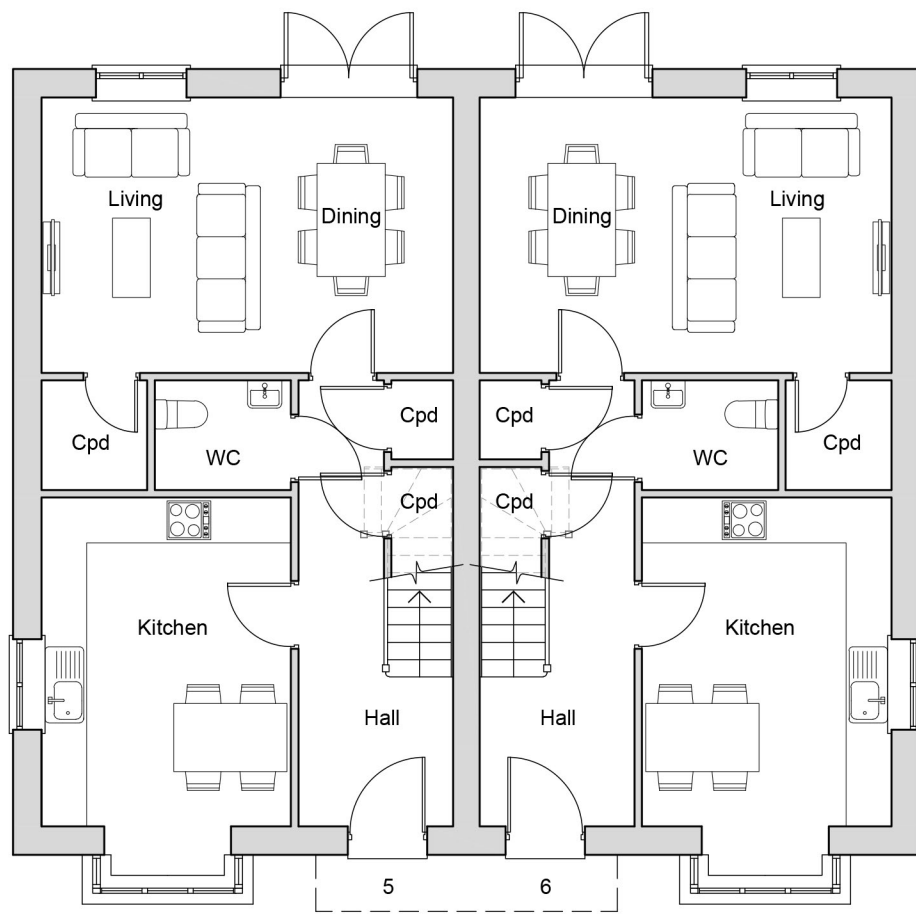

Ground Floor Plan

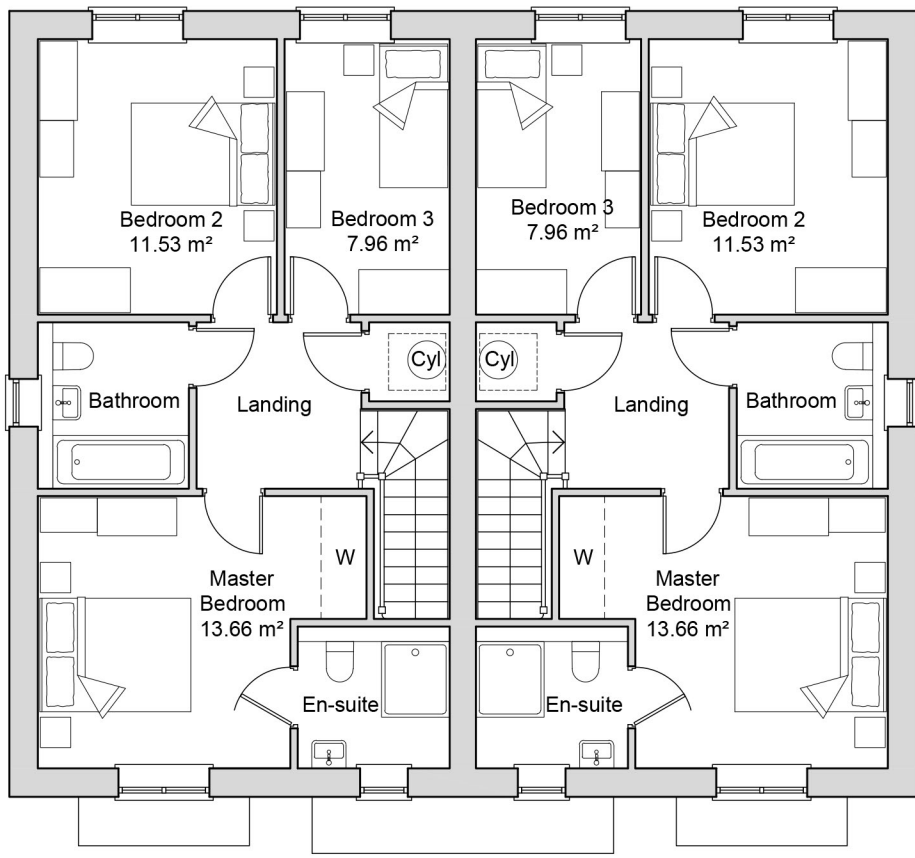


First Floor Plan

Unit Type : Private 3B5P
Area : 105m²

Revision Note & Date		Note	Amended	Checked
Rev	Date			



Rear Elevation

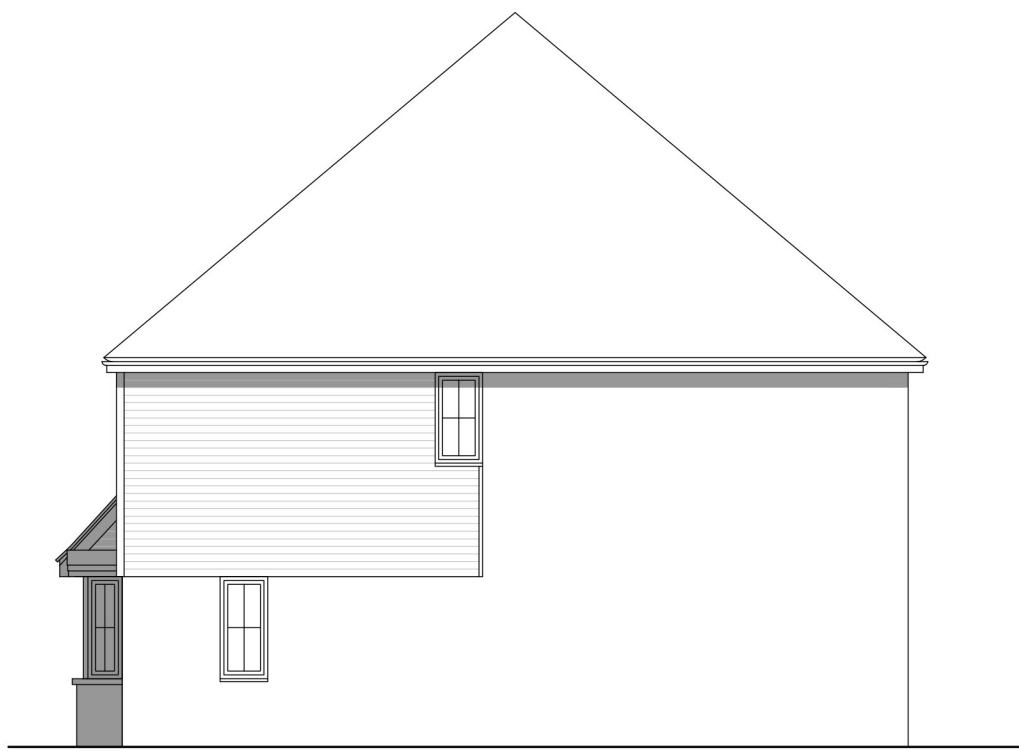

Side Elevation

ON

ARCH
TECT
URE

On Architecture
Logan House
St Andrews Close
Canterbury
CT1 2RP

onarchitecture.co.uk
info@onarchitecture.co.uk
01227 634334

Project Title
**Proposed Residential Development,
Land at Pound Farm, Bedford Road**

Client Details
Bugler Group Ltd

Drawing Title
**Plots 5 & 6
Proposed Plans & Elevations**

BIM Number				
N/A				
Scale	Date	Drawn	Checked	
1:100@A1	Jan 2026	GA	RDT	

Drawing Status
Planning Issue

Project No.	Drawing No.	Status	Revision
22.072	203	P	-