


This drawing and the design are the copyright of ON Architecture Ltd only. This drawing should not be copied or reproduced without written consent. All dimensions are to be checked on site prior to setting out and fabrication and ON Architecture Ltd should be notified of any discrepancy prior to proceeding further. For Construction & Fabrication Purposes - Do not scale from this drawing, use only the illustrated dimensions herein. Additional dimensions are to be requested and checked directly. Illustrated information from 3rd party consultants/specialists is shown as indicatively only. See other consultant / specialist drawings for full information and detail. All aspects of the architectural design concerning fire performance / fire safety (whether or not illustrated / annotated) are to be considered as For Approval only, irrespective of the drawing status / suitability.


Scale: 1:100

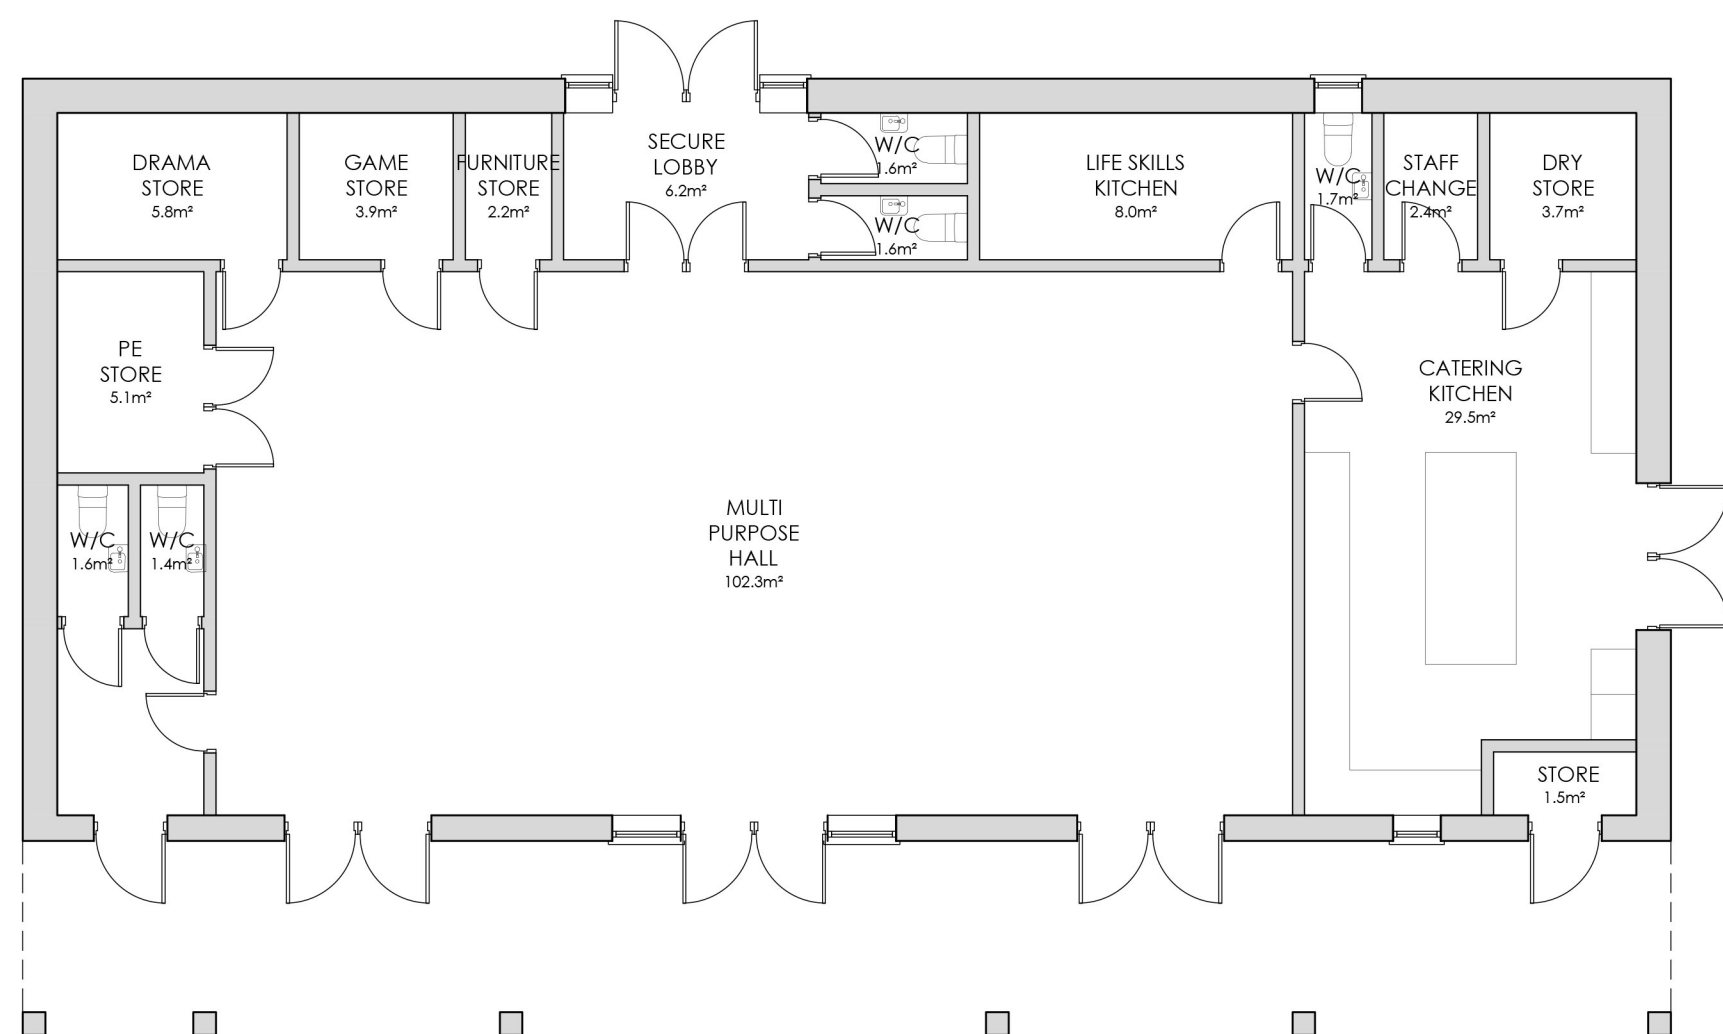


HALL BLOCK - Floor Plan




Front Elevation

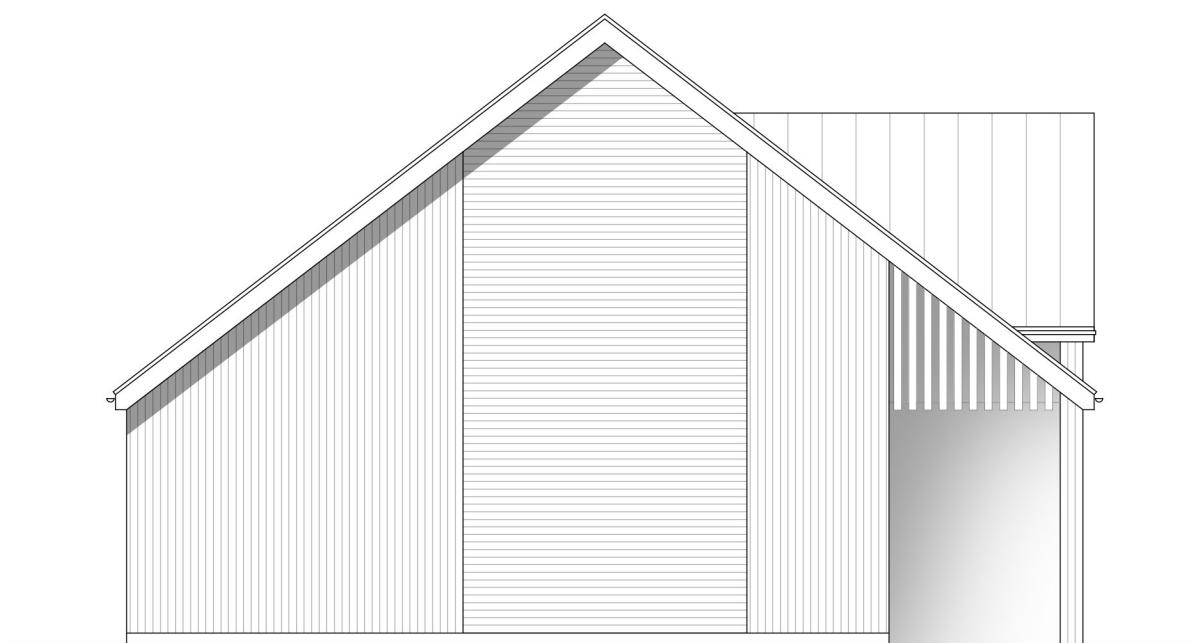

Side Elevation

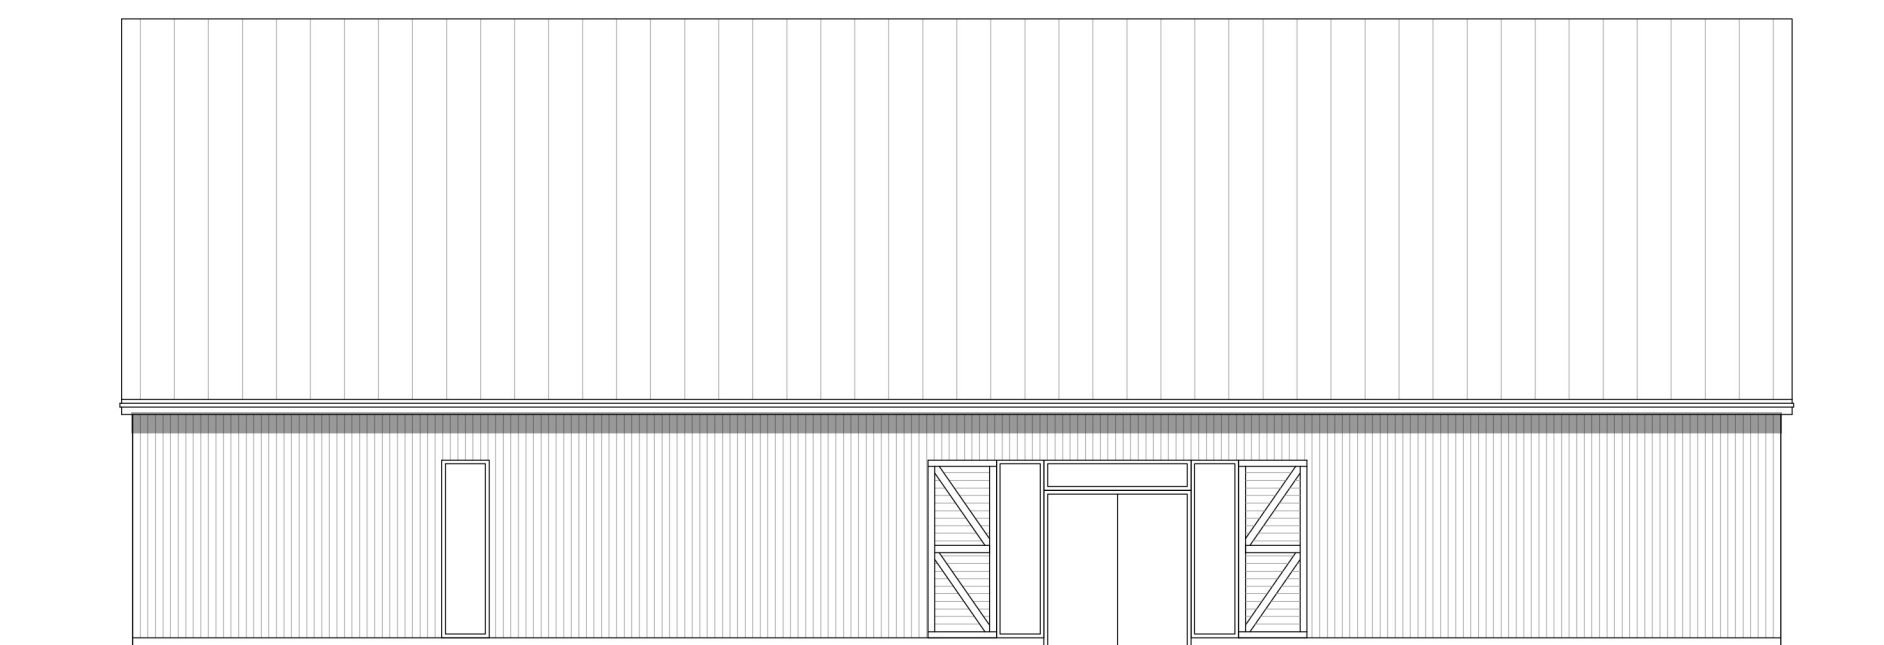

Rear Elevation

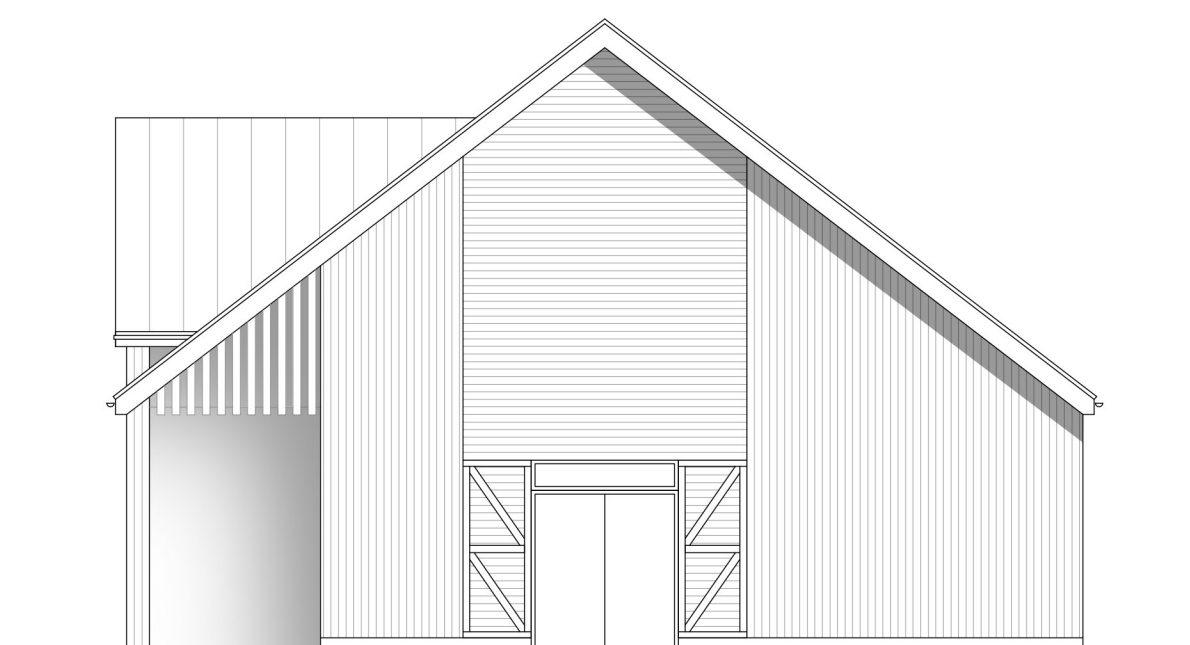

Side Elevation

Hall Block GIA: 194.1m<sup>2</sup>

| Revision Note & Date |      |      |         |         |
|----------------------|------|------|---------|---------|
| Rev                  | Date | Note | Amended | Checked |



**On Architecture**  
Logan House  
St Andrews Close  
Canterbury  
CT1 2RP

onarchitecture.co.uk  
info@onarchitecture.co.uk  
01227 634334

Project Title  
Proposed Residential Development,  
Land at Pound Farm, Bedford Road

Client Details

**Bugler Group Ltd**

Drawing Title  
Hall Block - Proposed Plans &  
Elevations

|            |          |       |         |
|------------|----------|-------|---------|
| BIM Number |          |       |         |
| N/A        |          |       |         |
| Scale      | Date     | Drawn | Checked |
| 1:100 @ A1 | Jan 2026 | IA    | RDT     |

Drawing Status

## Planning Issue

|             |             |        |          |
|-------------|-------------|--------|----------|
| Project No. | Drawing No. | Status | Revision |
| 22.072      | 164         | P      | -        |