



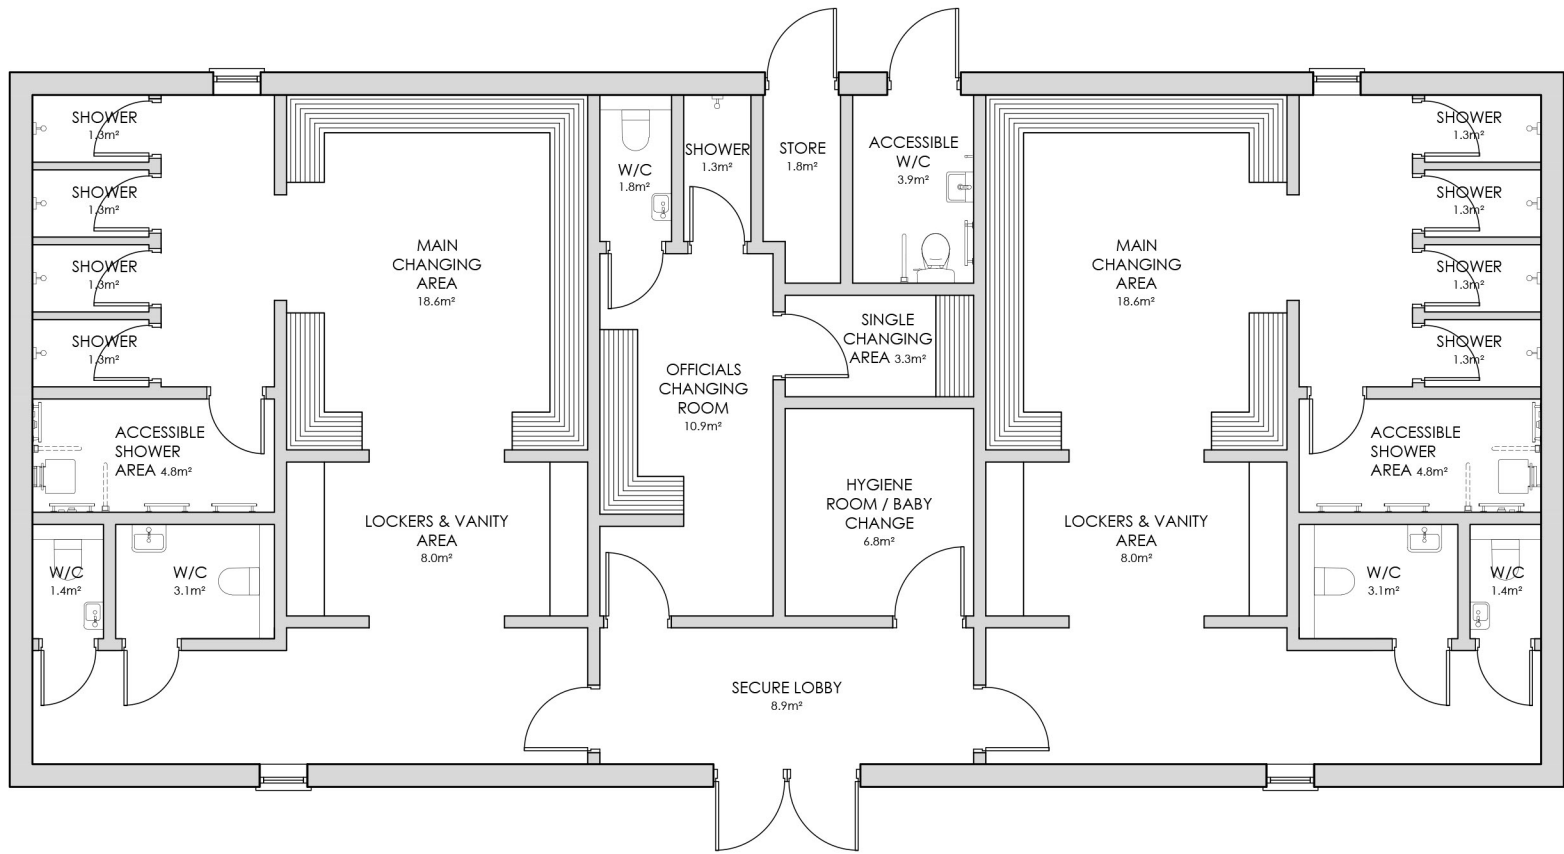

SPORTS CHANGING BLOCK - Floor Plan




Front Elevation

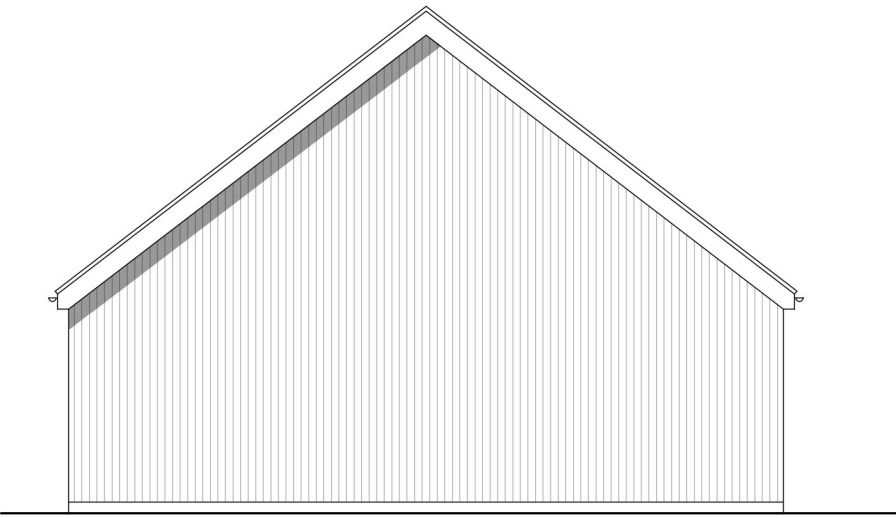


Side Elevation

Sports Changing Block GIA: 176.6m²

Revision Note & Date		Note		Amended		Checked	
Rev	Date						

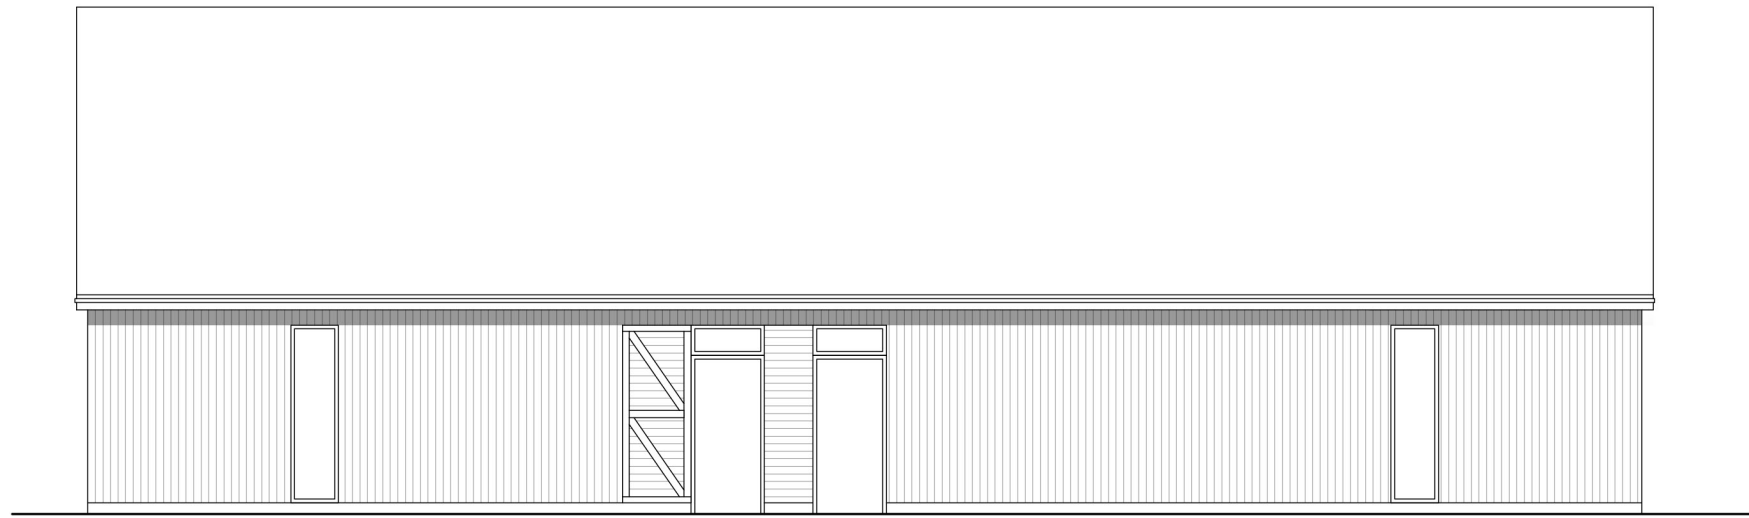

Rear Elevation

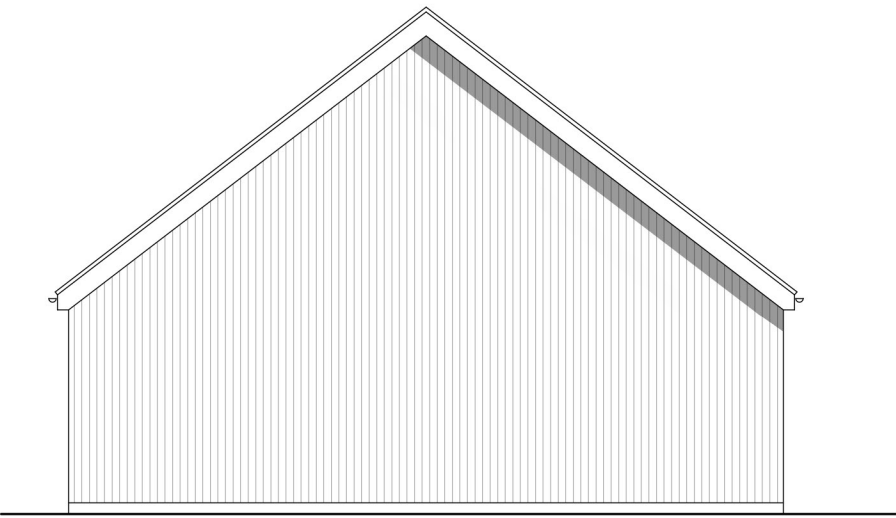

Side Elevation

ON

ARCH
TECT
URE

On Architecture
Logan House
St Andrews Close
Canterbury
CT1 2RP

onarchitecture.co.uk
info@onarchitecture.co.uk
01227 634334

Project Title
**Proposed Residential Development,
Land at Pound Farm, Bedford Road**

Client Details
Bugler Group Ltd

Drawing Title
**Sports Changing Block - Proposed
Plans & Elevations**

BIM Number		Date		Drawn		Checked	
N/A		Jan 2026		IA		RDT	

Drawing Status

Planning Issue

Project No.	Drawing No.	Status	Revision
22.072	163	P	-