


Scale: 1:100


0 1 3 5 10m

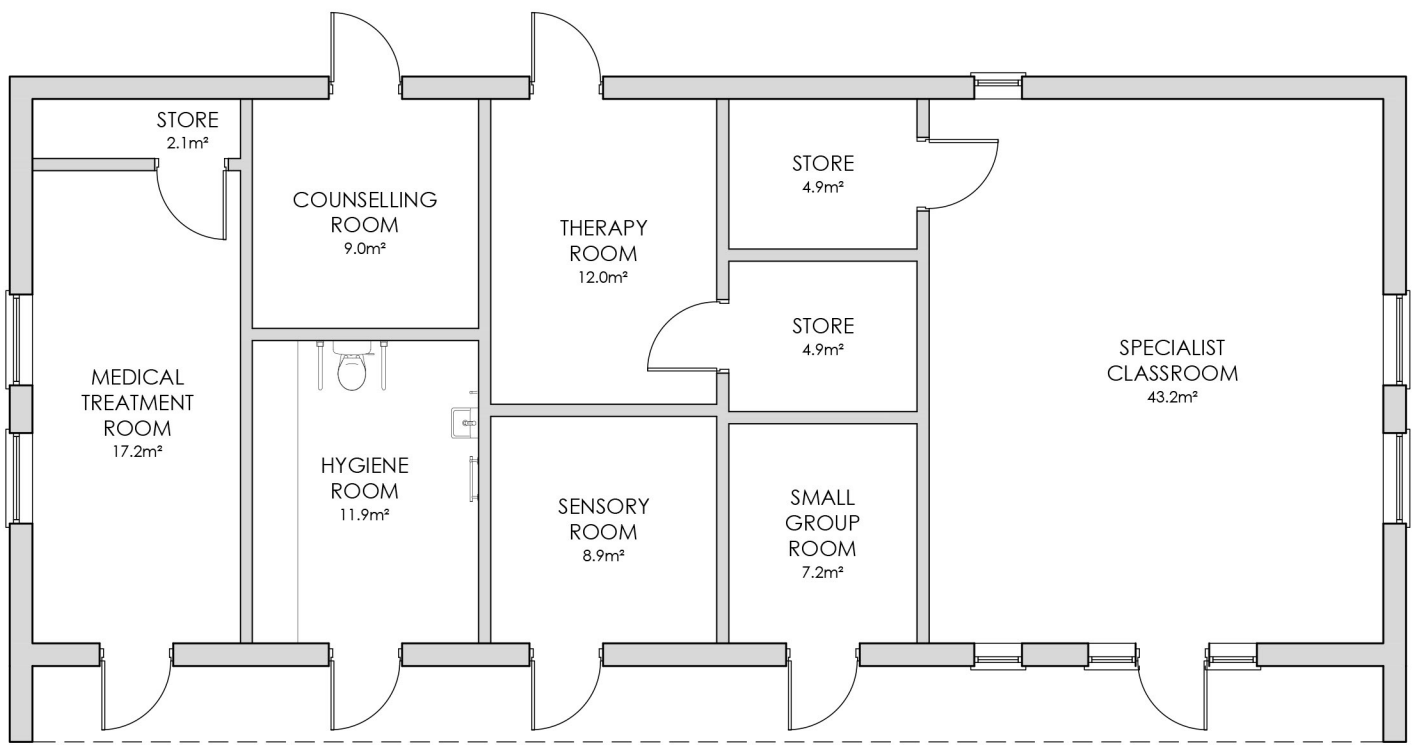

SPECIALIST CLASSROOM BLOCK - Floor Plan




Front Elevation

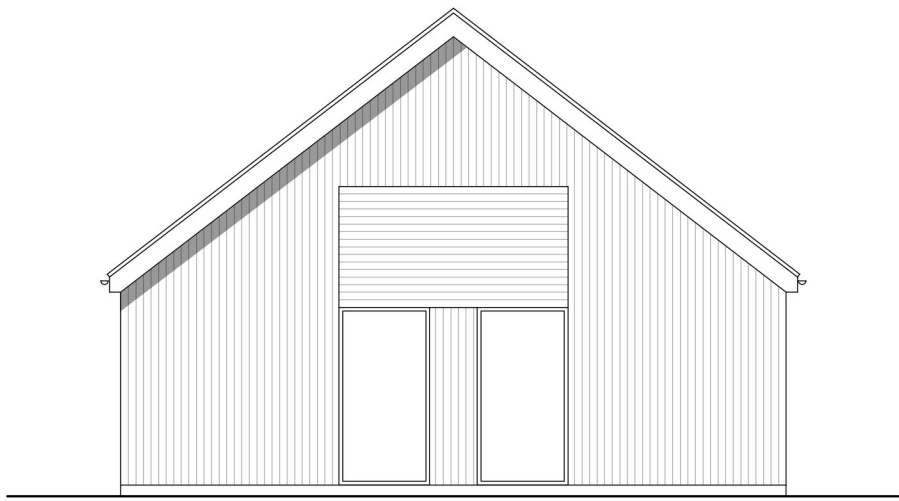


Side Elevation

Specialist Classroom Block GIA: 131.8m²			
Revision Note & Date			
Rev	Date	Note	Amended Checked

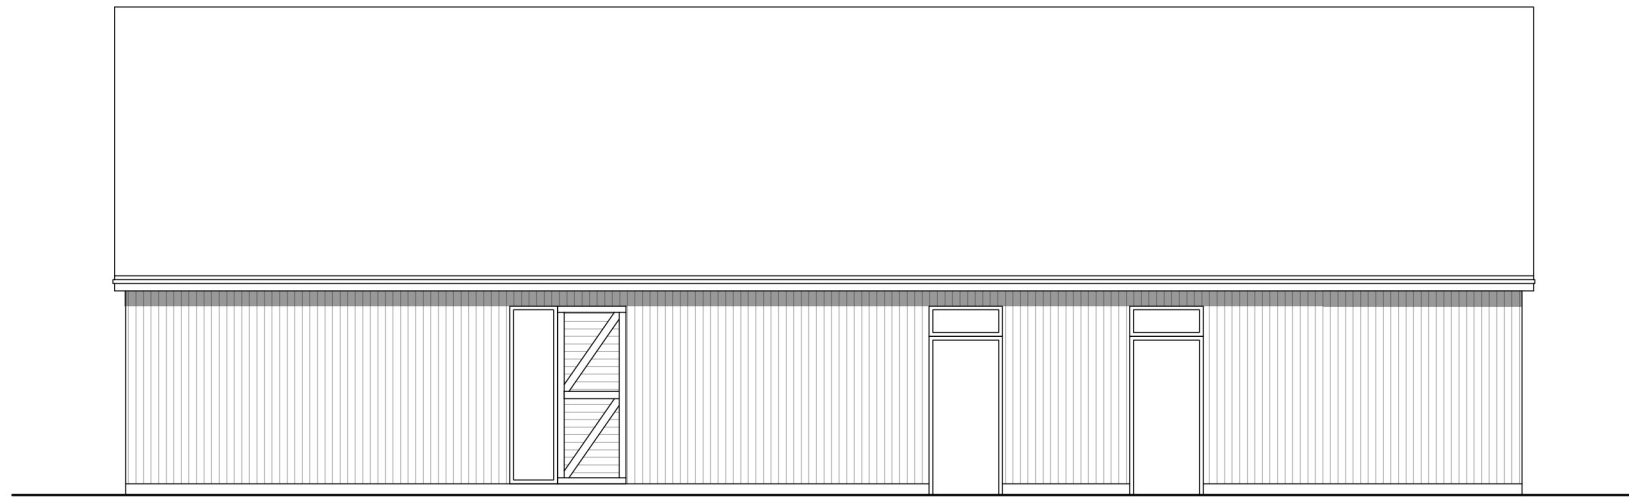

Rear Elevation

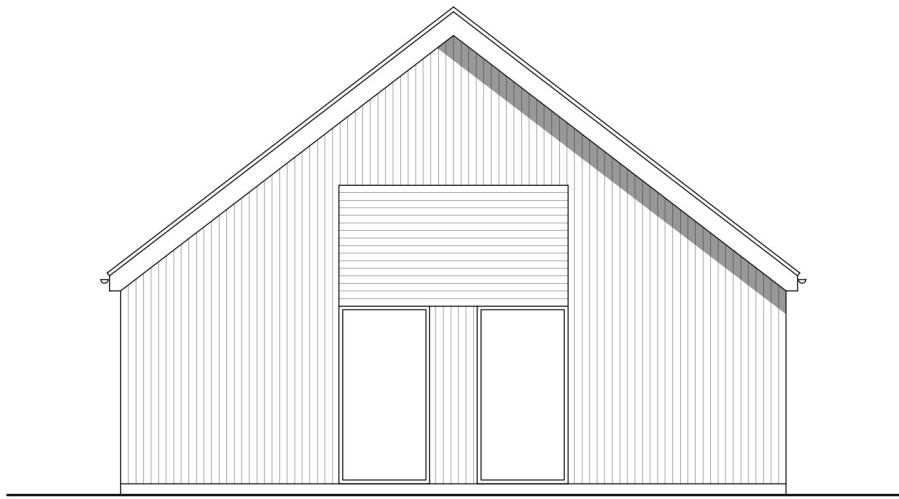

Side Elevation

ON

ARCH
TECT
URE

On Architecture
Logan House
St Andrews Close
Canterbury
CT1 2RP

onarchitecture.co.uk
info@onarchitecture.co.uk
01227 634334

Project Title
Proposed Residential Development,
Land at Pound Farm, Bedford Road

Client Details
Bugler Group Ltd

Drawing Title
Specialist Classroom Block - Proposed
Plans & Elevations

BIM Number
N/A

Scale
1:100 @ A1

Date
Jan 2026

Drawn
IA

Checked
RDT

Drawing Status
Planning Issue

Project No.	Drawing No.	Status	Revision
22.072	161	P	-