



Front Elevation



Side Elevation

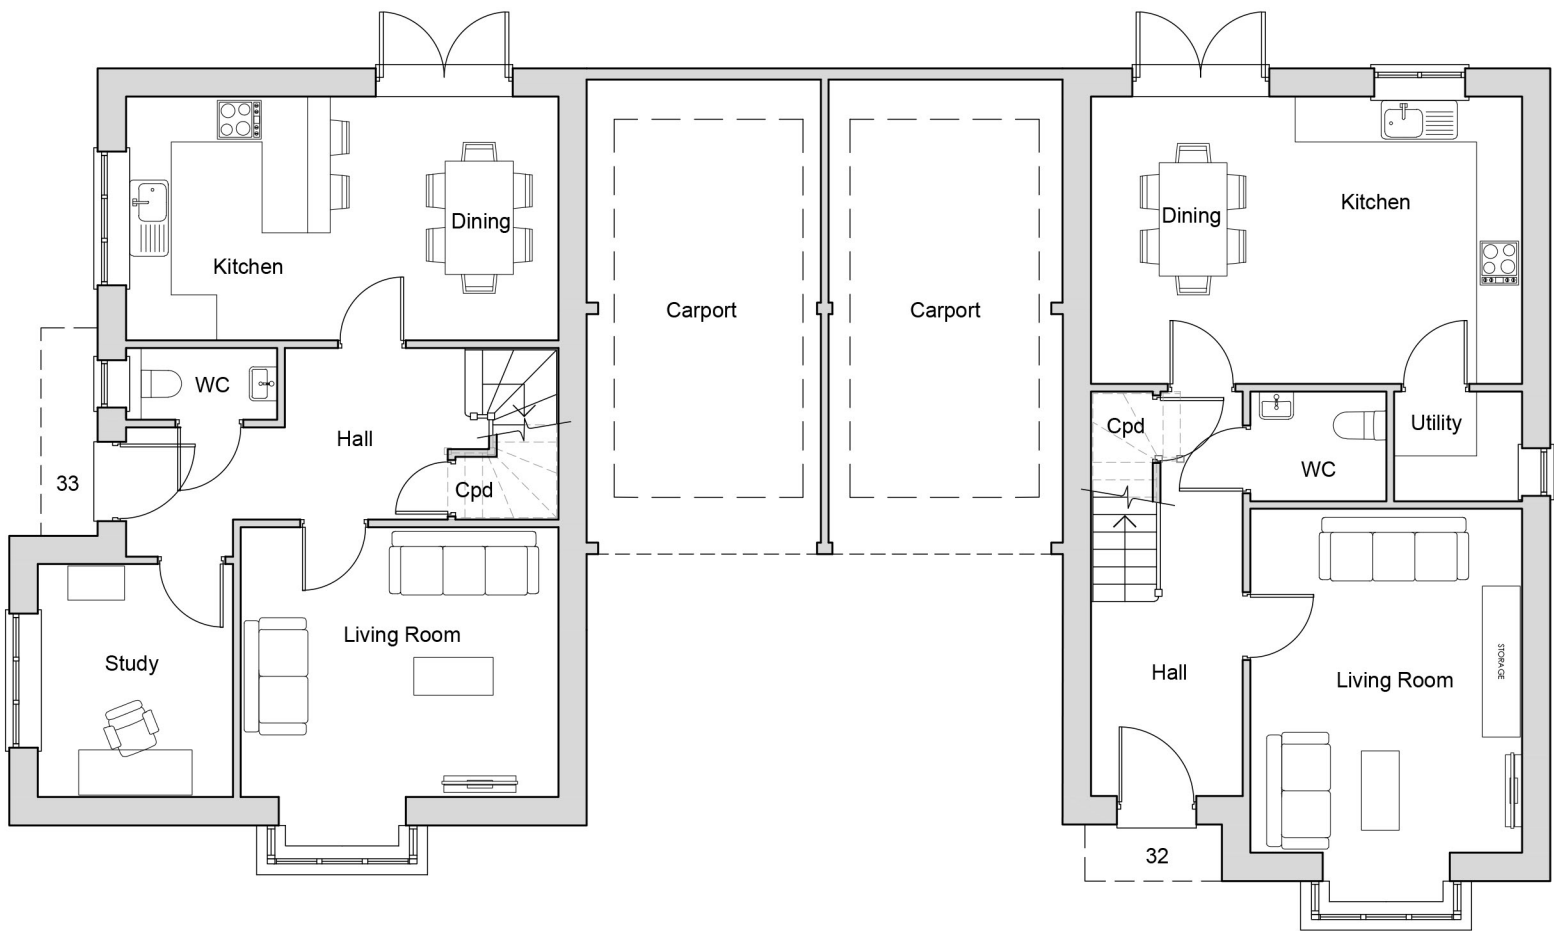


Ground Floor Plan

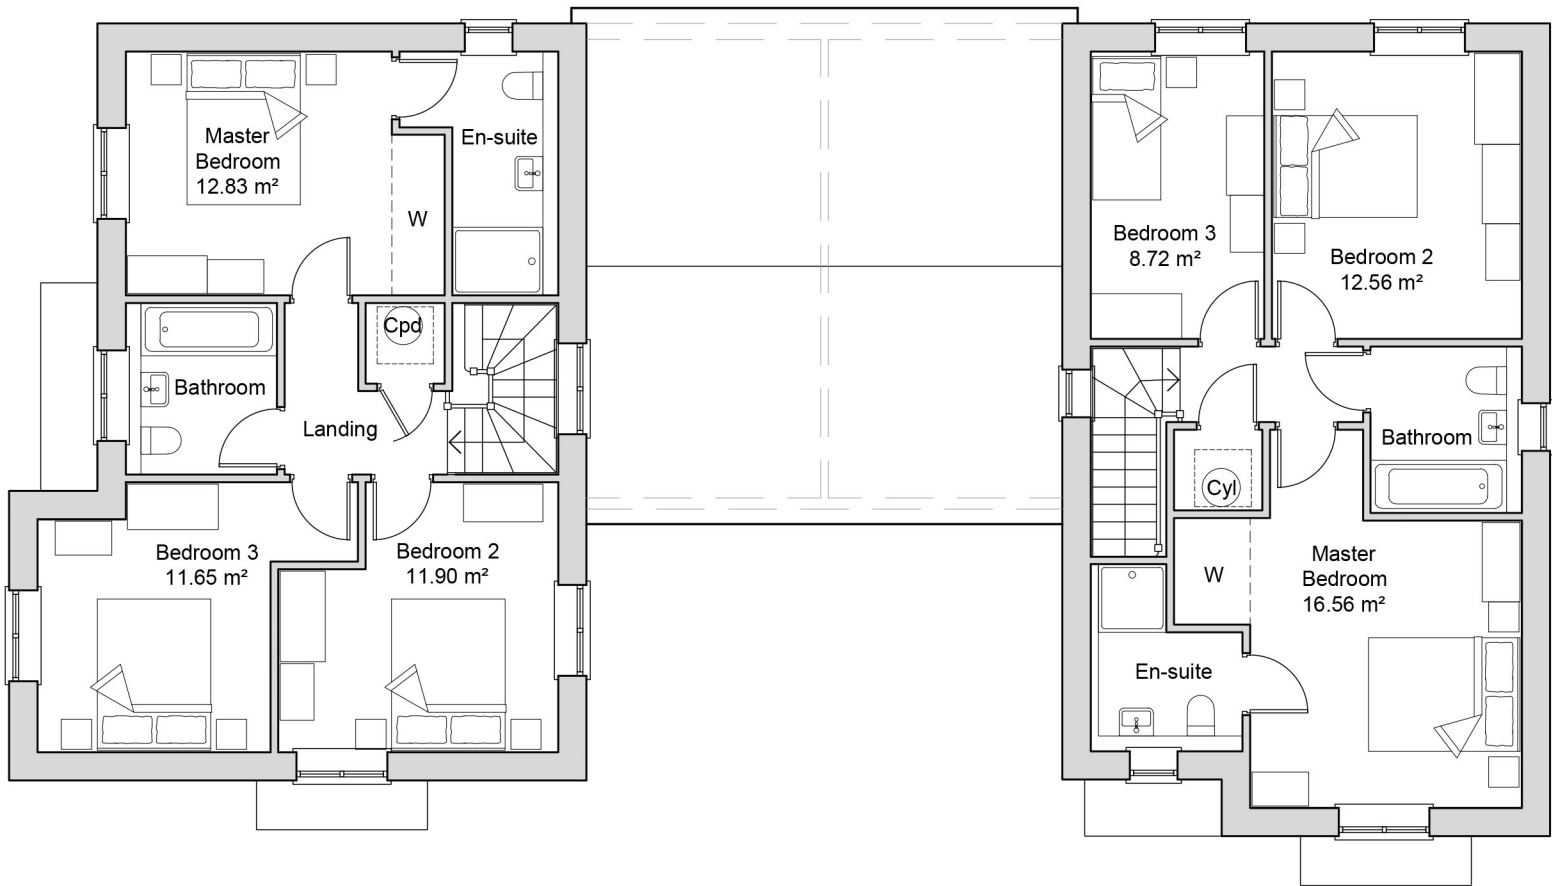


First Floor Plan

Unit Type : Private 3B5P
Area : 112m²

Revision Note & Date		Note		Amended		Checked	
Rev	Date						

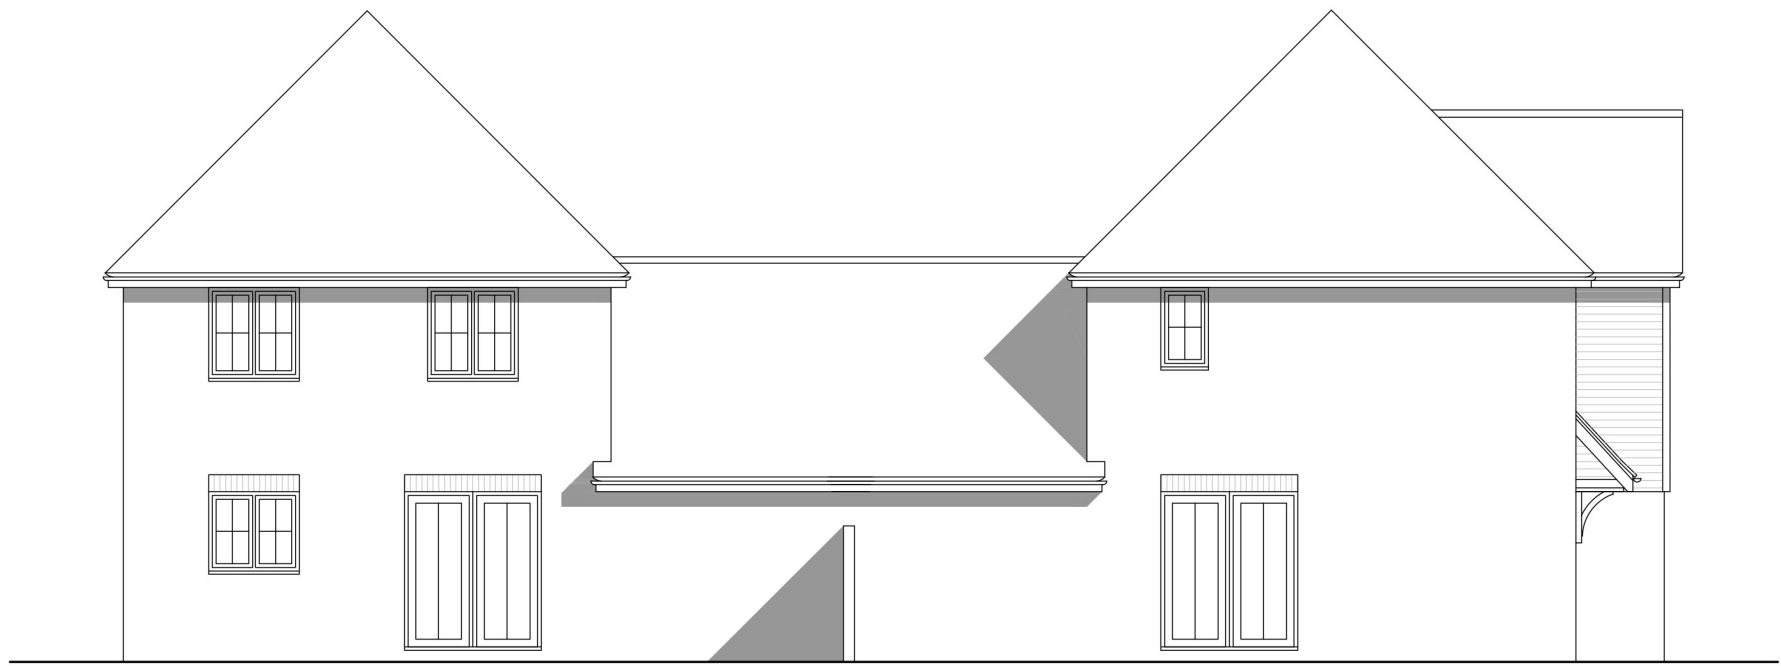

Rear Elevation

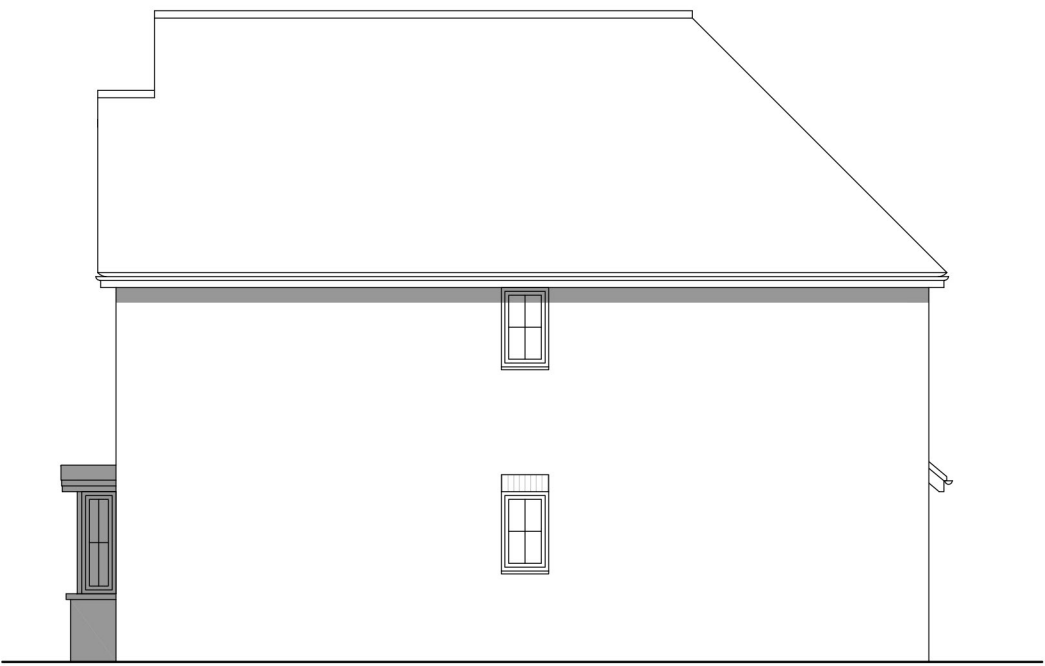

Side Elevation

ON

ARCH
TECT
URE

On Architecture
Logan House
St Andrews Close
Canterbury
CT1 2RP

onarchitecture.co.uk
info@onarchitecture.co.uk
01227 634334

Project Title
Proposed Residential Development,
Land at Pound Farm, Bedford Road

Client Details
Bugler Group Ltd

Drawing Title
Plots 32 & 33
Proposed Plans & Elevations

BIM Number			
N/A			
Scale	Date	Drawn	Checked
1:100@A1	Jan 2026	GA	RDT

Drawing Status

Planning Issue

Project No.	Drawing No.	Status	Revision
22.072	224	P	-