


Scale: 1:100

0 1 3 5 10m



Front Elevation

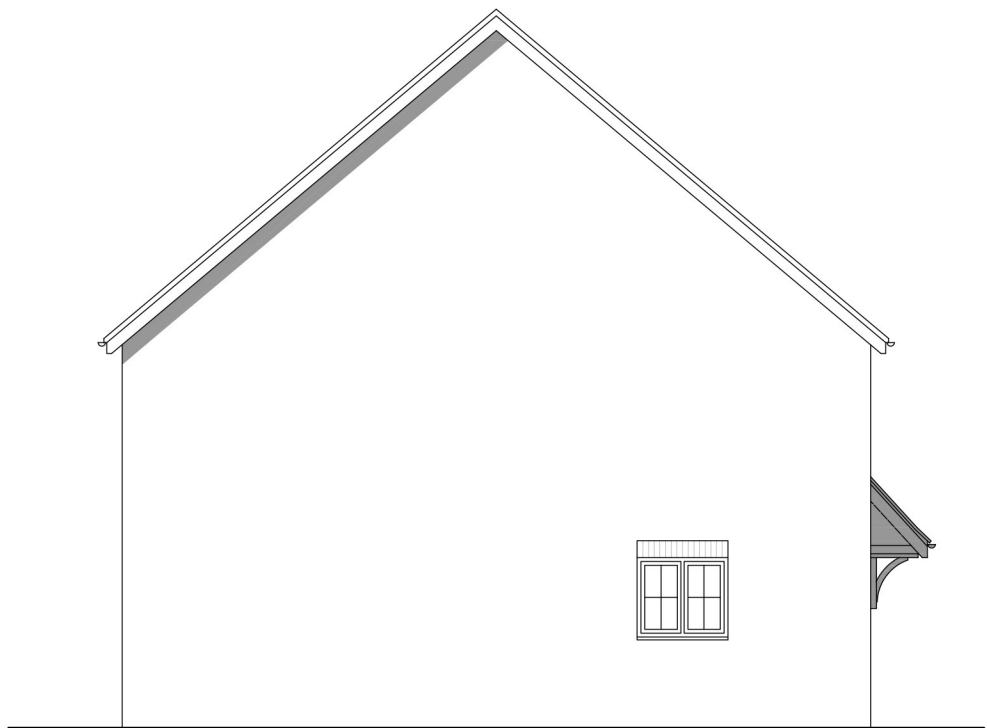

Side Elevation



Ground Floor Plan



First Floor Plan

Unit Type : Affordable 3B5P  
Area : 93m<sup>2</sup>

| Revision Note & Date |      | Note |  | Amended |  | Checked |  |
|----------------------|------|------|--|---------|--|---------|--|
| Rev                  | Date |      |  |         |  |         |  |



Rear Elevation



Side Elevation

ON

ARCH  
TECT  
URE

On Architecture  
Logan House  
St Andrews Close  
Canterbury  
CT1 2RP  
  
onarchitecture.co.uk  
info@onarchitecture.co.uk  
01227 634334

Project Title  
**Proposed Residential Development,  
Land at Pound Farm, Bedford Road**  
Client Details  
**Bugler Group Ltd**

Drawing Title  
**Plots 64 - 66  
Proposed Plans & Elevations**

| BIM Number |  | Date     |  | Drawn |  | Checked |  |
|------------|--|----------|--|-------|--|---------|--|
| N/A        |  | Jan 2026 |  | GA    |  | RDT     |  |

Drawing Status  
**Planning Issue**

| Project No. | Drawing No. | Status | Revision |
|-------------|-------------|--------|----------|
| 22.072      | 244         | P      | -        |