


Key	Description
	Application boundary
	Detailed Application Area
	Landscaping

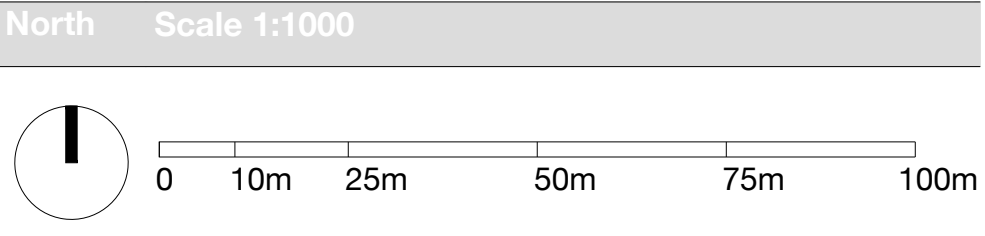

Notes

The scope of this drawing is the identification and arrangement of landscape elements for the purposes of planning submission and must be read in conjunction with the design team discipline's respective drawings.

Information beyond red line shown indicatively only.

Based on context and architectural information received from **On Architecture**.

Highways layouts, structural, civil and mechanical and electrical engineer elements by others.

All trees, proposed and existing, must be assessed by the structural engineer to ensure adequate detailing based on NHBC and best practice guidelines.

Rev 01 | Updated for planning | 28.01.26
Rev 00 | First issue for comment | 09.01.26

Site Plan

Pound Farm, Bedford Road

Client: Bugler Developments
Status: Information
Scale: 1:1000 @ A1
Drawing no: MTC142P01
Revision: 01

m a t c h
landscape architects