

Scale: 1:100


0 1 3 5 10m




Front Elevation



Side Elevation

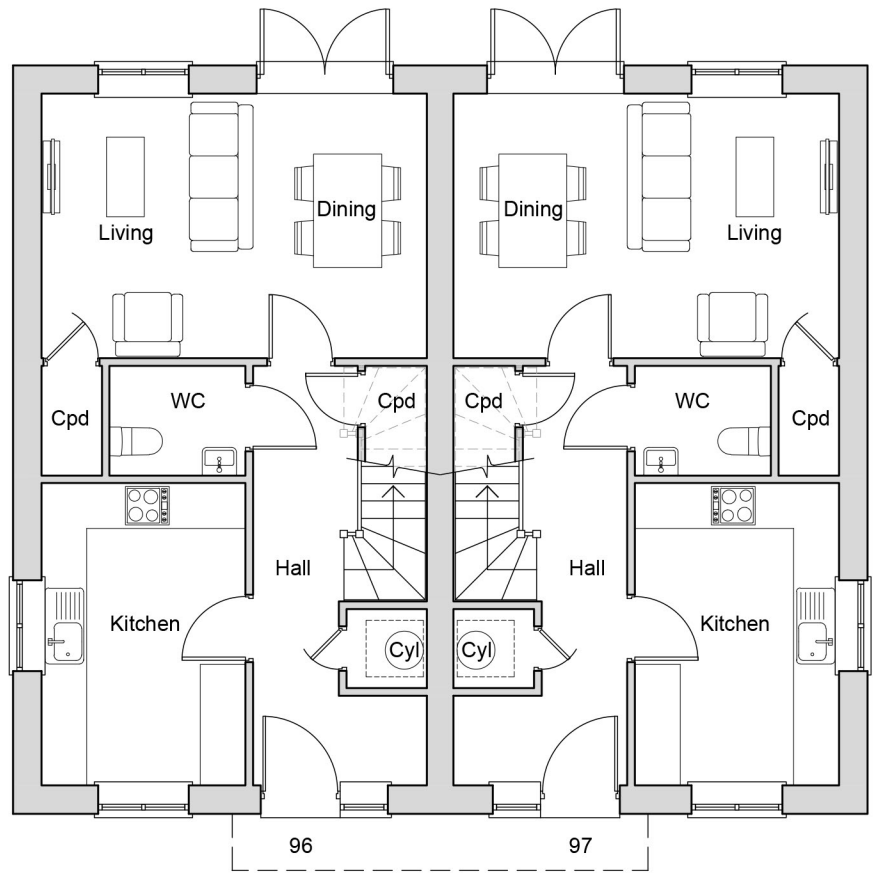

Ground Floor Plan

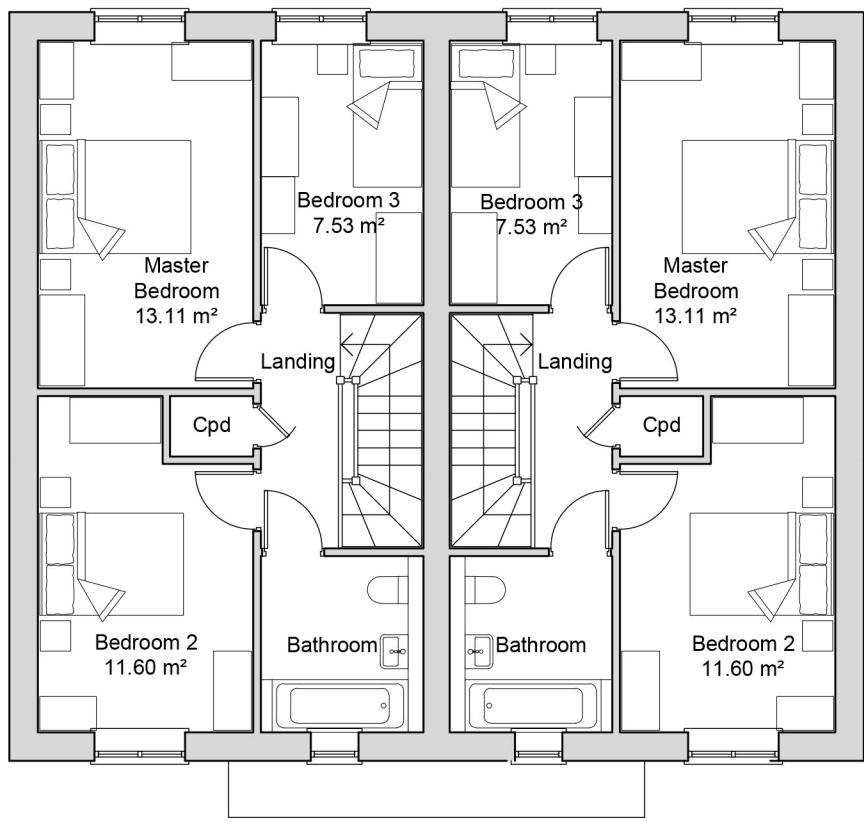


First Floor Plan

Unit Type : Affordable 3B5P
Area : 93m²

Revision Note & Date		Note	Amended	Checked
Rev	Date			



Rear Elevation

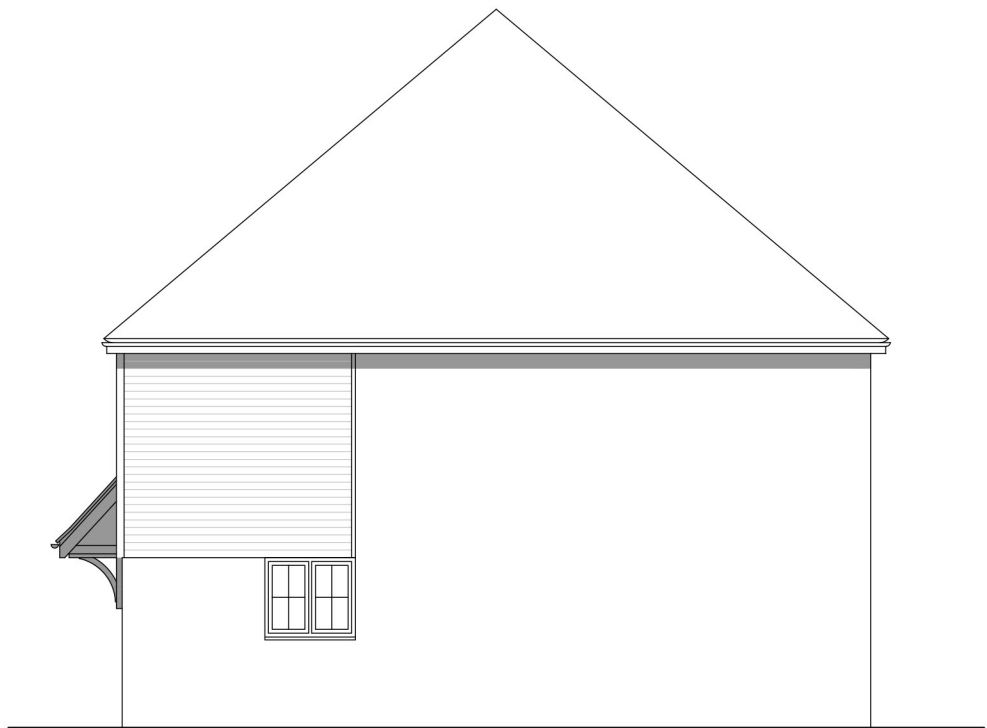

Side Elevation



On Architecture
Logan House
St Andrews Close
Canterbury
CT1 2RP

onarchitecture.co.uk
info@onarchitecture.co.uk
01227 634334

Project Title
Proposed Residential Development,
Land at Pound Farm, Bedford Road
Client Details
Bugler Group Ltd

Drawing Title
Plots 96 & 97
Proposed Plans & Elevations

BIM Number		Date	Drawn	Checked
Scale				
1:100@A1		Jan 2026	GA	RDT

Drawing Status
Planning Issue

Project No.	Drawing No.	Status	Revision
22.072	257	P	-